

2239  
14.10

0828  
1.25  
1230  
1.21  
Stairborough Fold

Lower  
Stairborough Fold

2024  
5.98

1912  
6.92

Walker Wood

B.N. 440-42


CERTIFICATE COPY OF FILED PLAN MB24  
H.M. LAND  
REGISTRY

DD8002795 4m 2/79 J.L.H. Ltd.

This plan is a copy of the original plan as deposited with the Registrar of Land Charges and is not a certified copy. It is not to be used as evidence in any court of law. The Registrar of Land Charges is not responsible for the accuracy of the plan or the information contained therein. The plan is subject to the provisions of the Land Charges Act 1972 and the Land Charges Regulations 1974.

|                              |               |
|------------------------------|---------------|
| CBA                          | The Old House |
| CHIR Baker Associates        | Surveyors     |
| Chartered Building Surveyors |               |
| Lower Stairborough Fold Farm |               |
| Green View                   |               |
| Head Green                   |               |
| Barnley, STS 302             |               |
| Location Plan                |               |
| Scale                        | 1:1000        |
| Drawn                        | 28.08.09      |
| Checked                      | 13.09.00      |
| Approved                     | 06.12.00-05   |

LOWER STAINBOROUGH FOLD FARM - M. HUSMAN + P. B. ROPPY

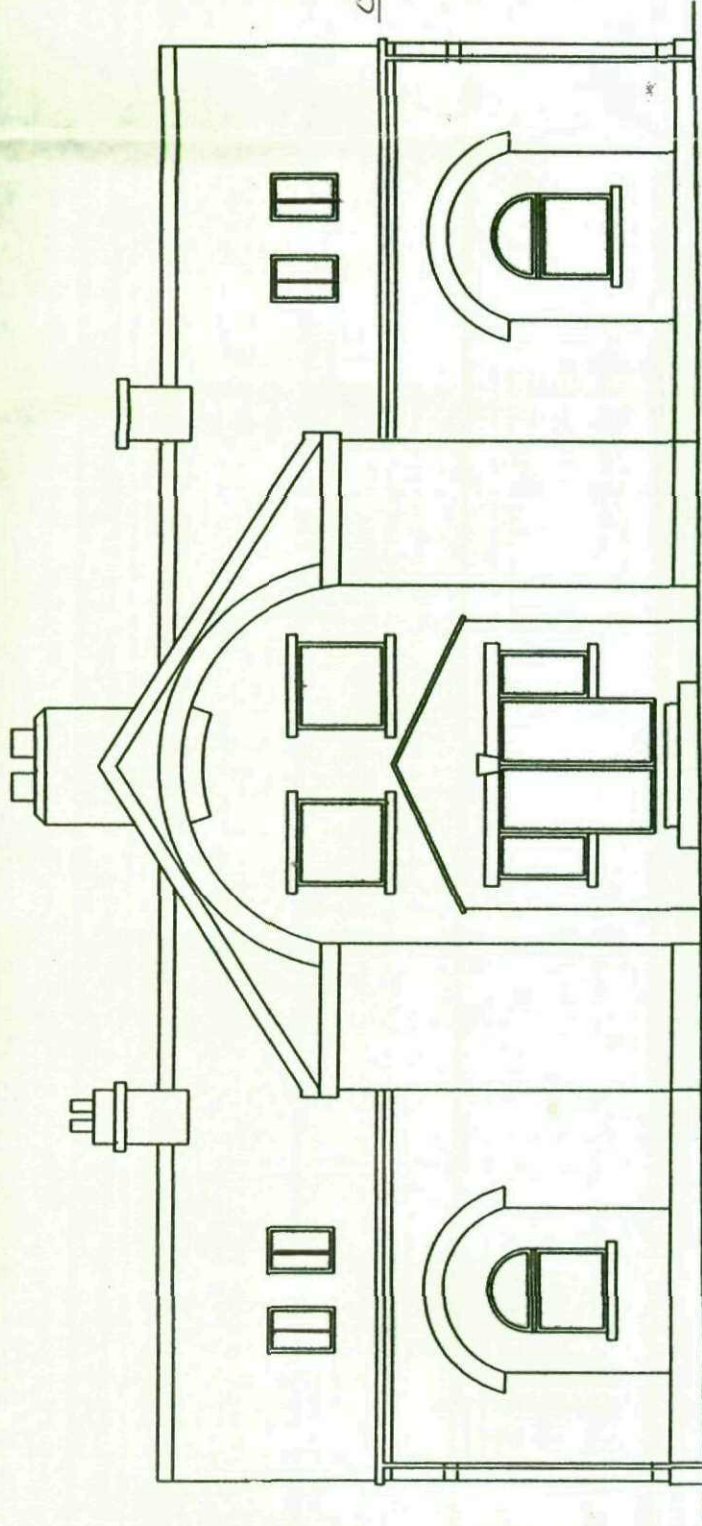


(2a)

CURRENT WINDOWS

Barnsley Metropolitan  
Borough Council

02 MAR 2000

Corporate Mail

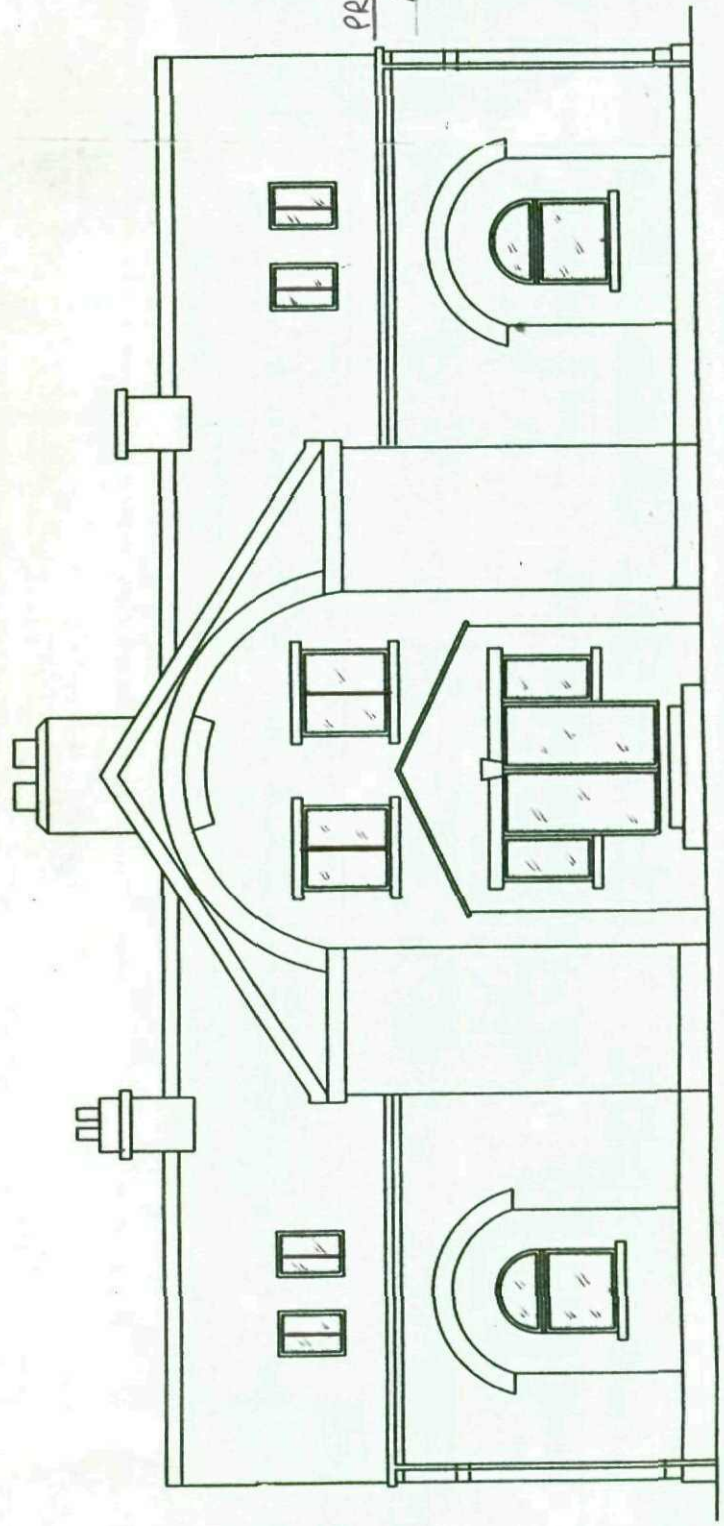



(2b)

PREFERRED NEW WINDOWS

1ST FLOOR

Scale 1:100

LARGE SCALE

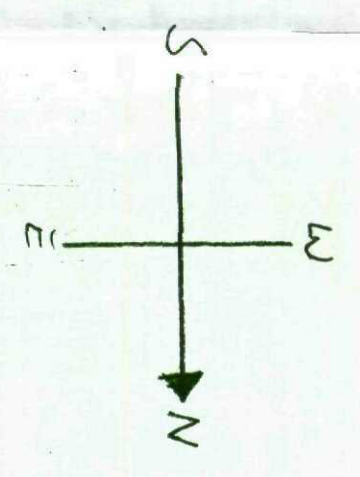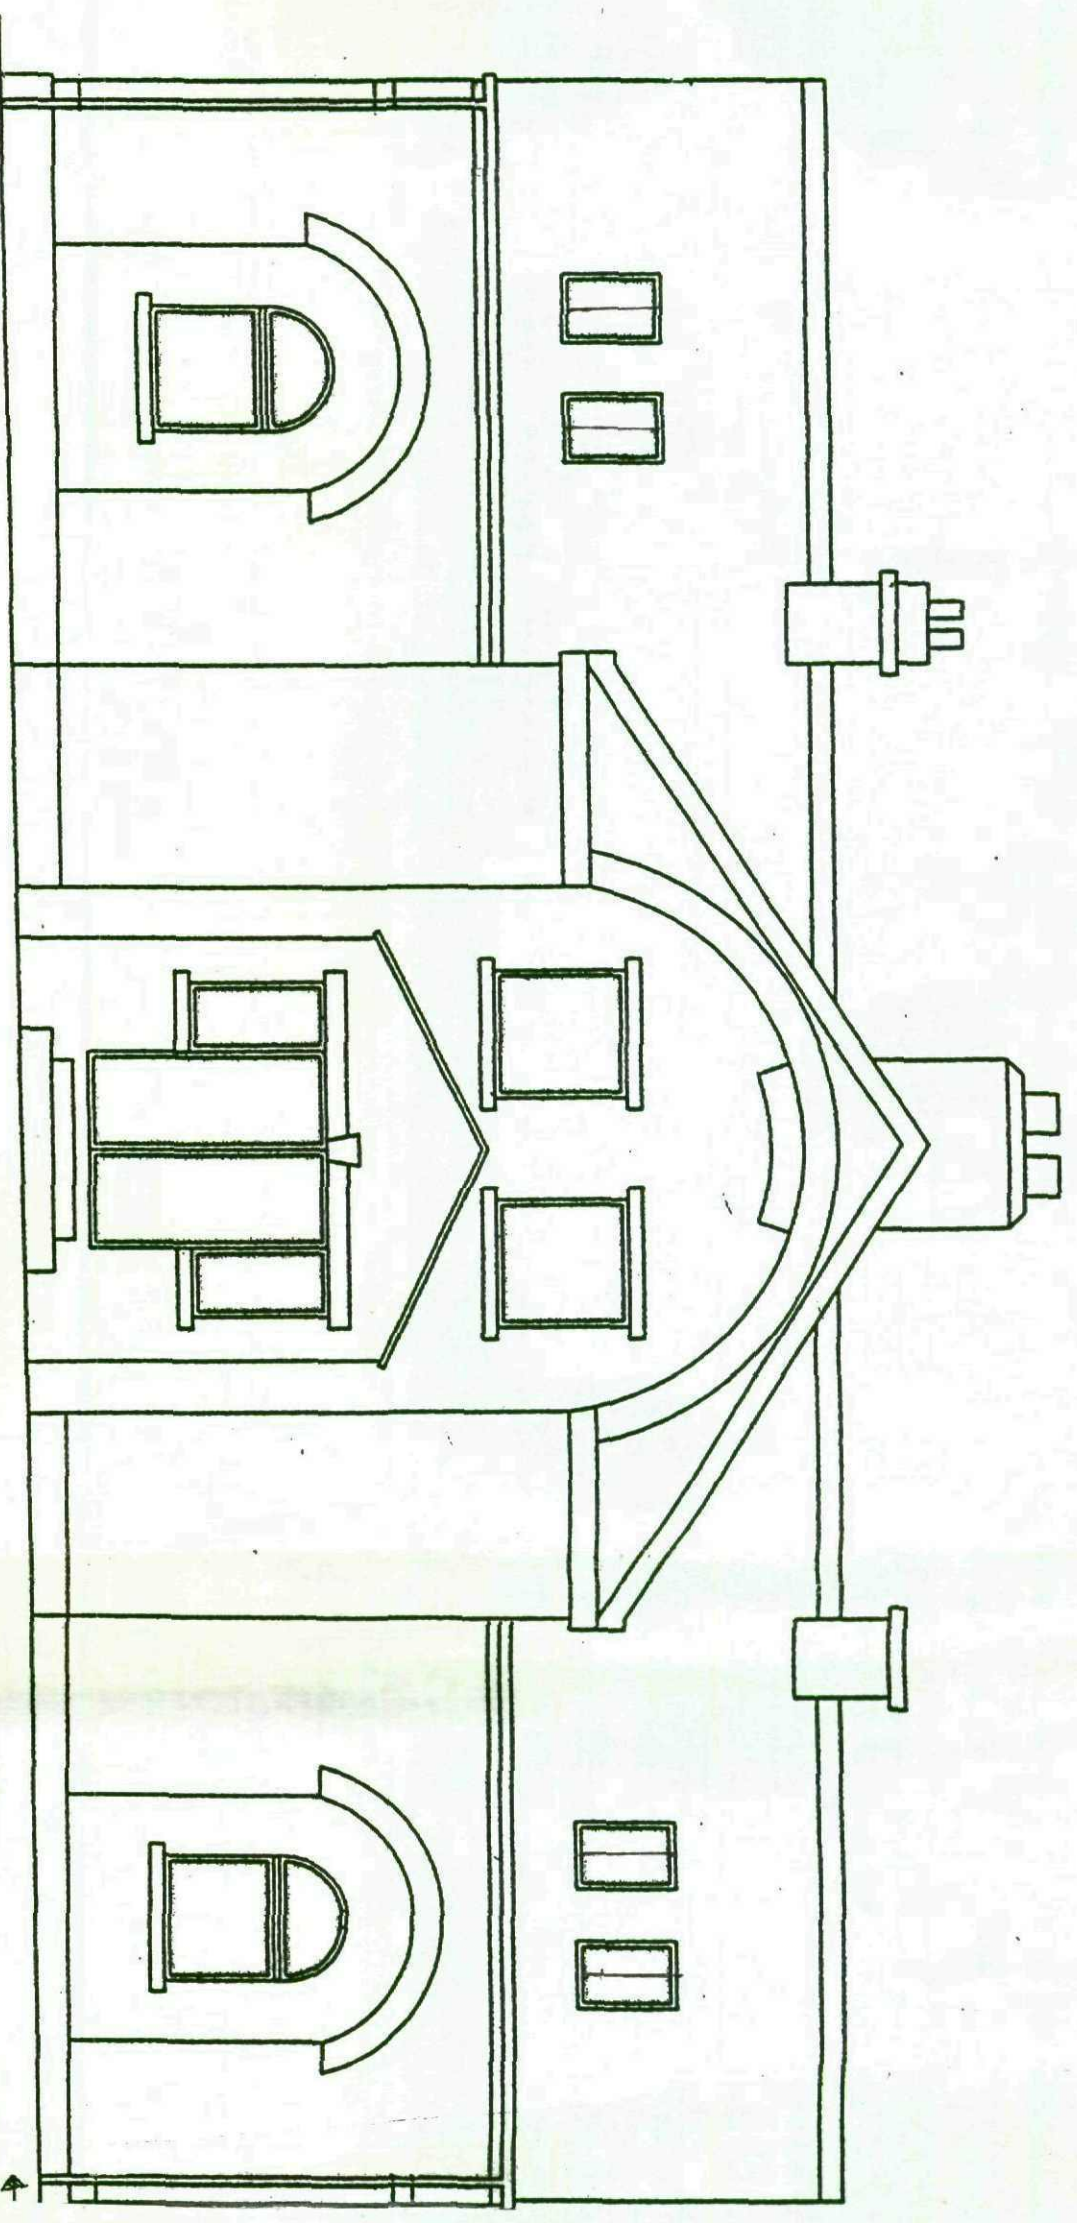


at LOWER STAINKEDORP FOLD FARM

(3)

NB. East facing gable end is identical with a bricked up doorway.

Kitchen  
entrance door →

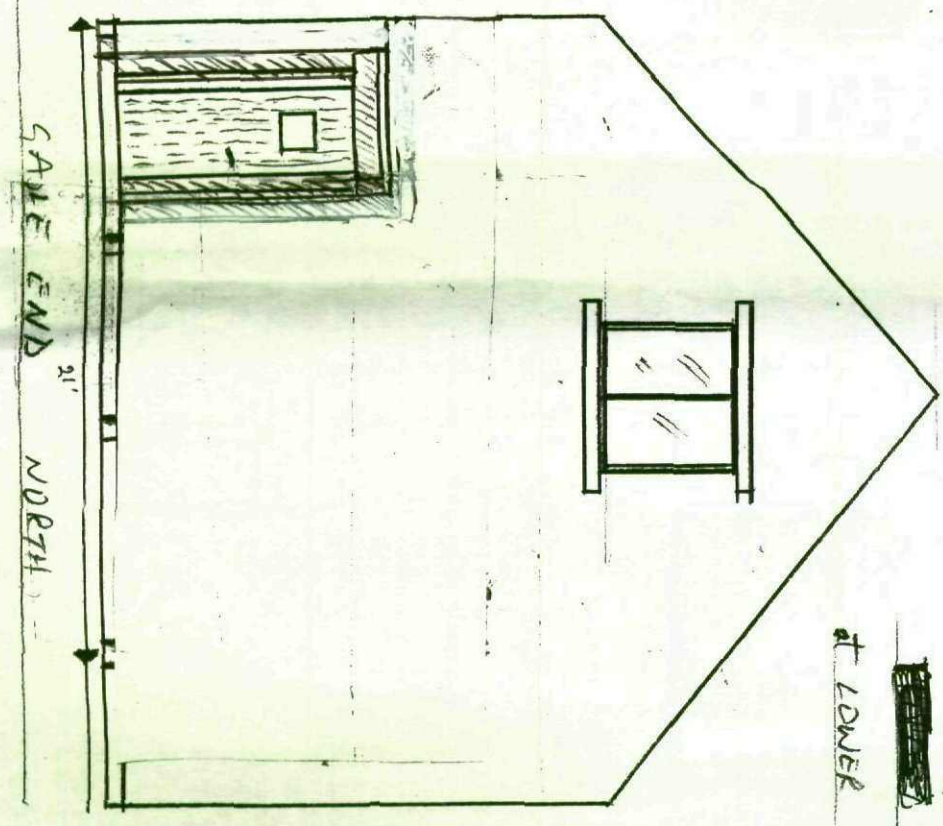

NOT TO SCALE

SAME END NORTH