


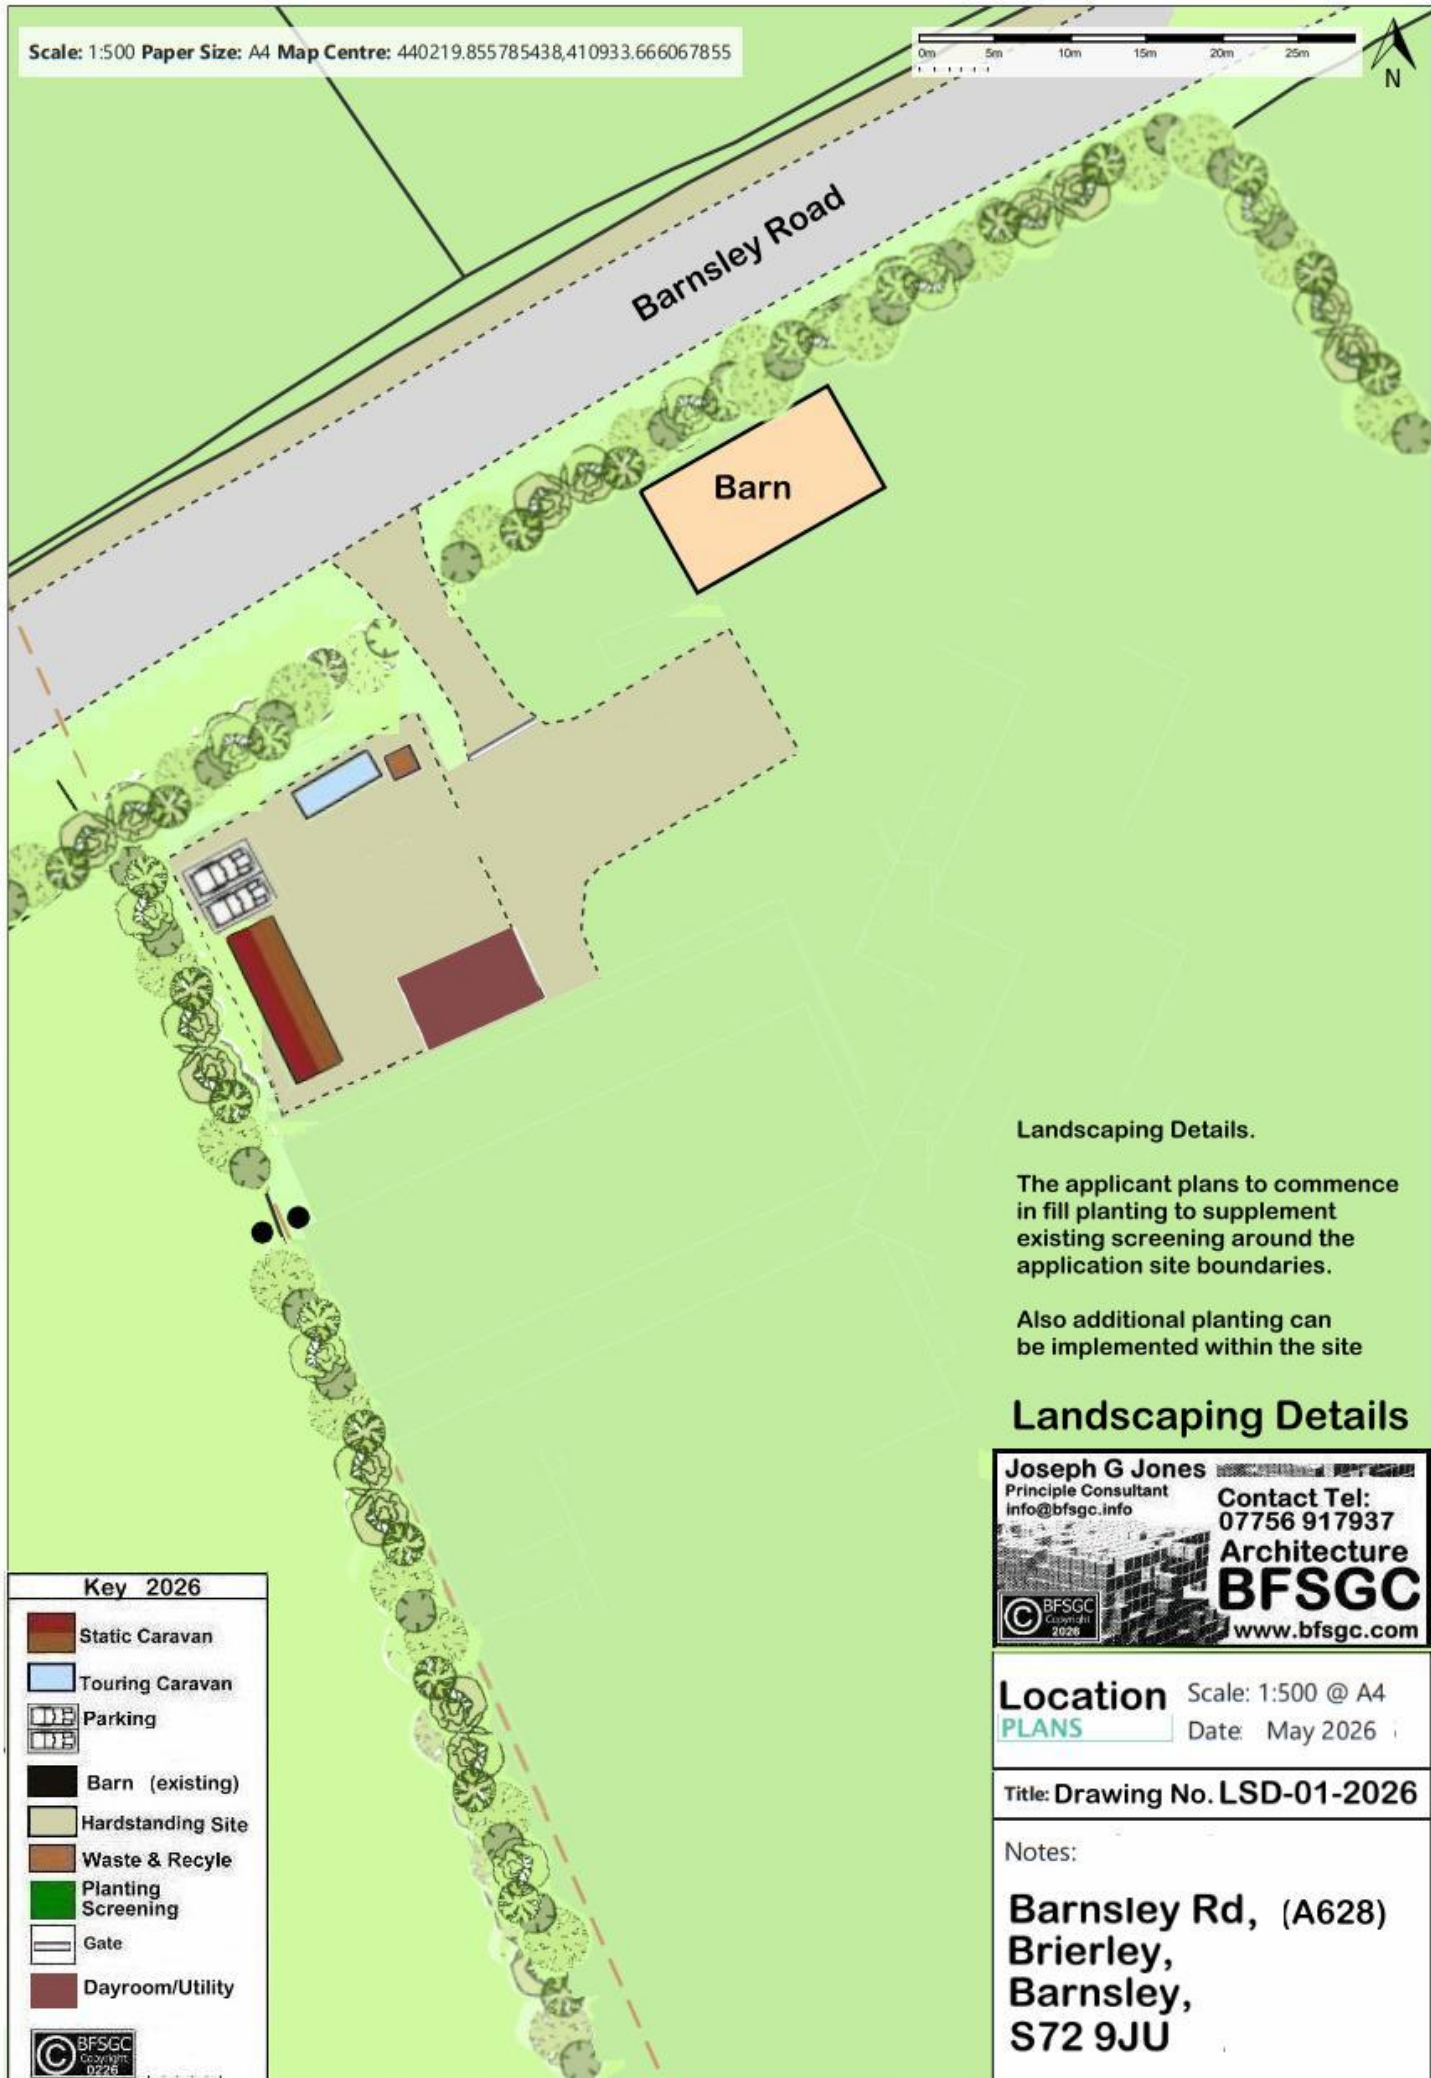

Barnsley Road

Barn



Landscaping Details.

The applicant plans to commence in fill planting to supplement existing screening around the application site boundaries.

Also additional planting can be implemented within the site

Landscaping Details

Joseph G Jones
Principle Consultant
info@bfsgc.info

Contact Tel:
07756 917937

Architecture
BFSGC
www.bfsgc.com

Location Scale: 1:500 @ A4
PLANS Date: May 2026

Title: Drawing No. LSD-01-2026

Notes:

Barnsley Rd, (A628)
Brierley,
Barnsley,
S72 9JU

Key 2026

- Static Caravan
- Touring Caravan
- Parking
- Barn (existing)
- Hardstanding Site
- Waste & Recycle
- Planting Screening
- Gate
- Dayroom/Utility

