
PLAN REFERRED TO

DARTON

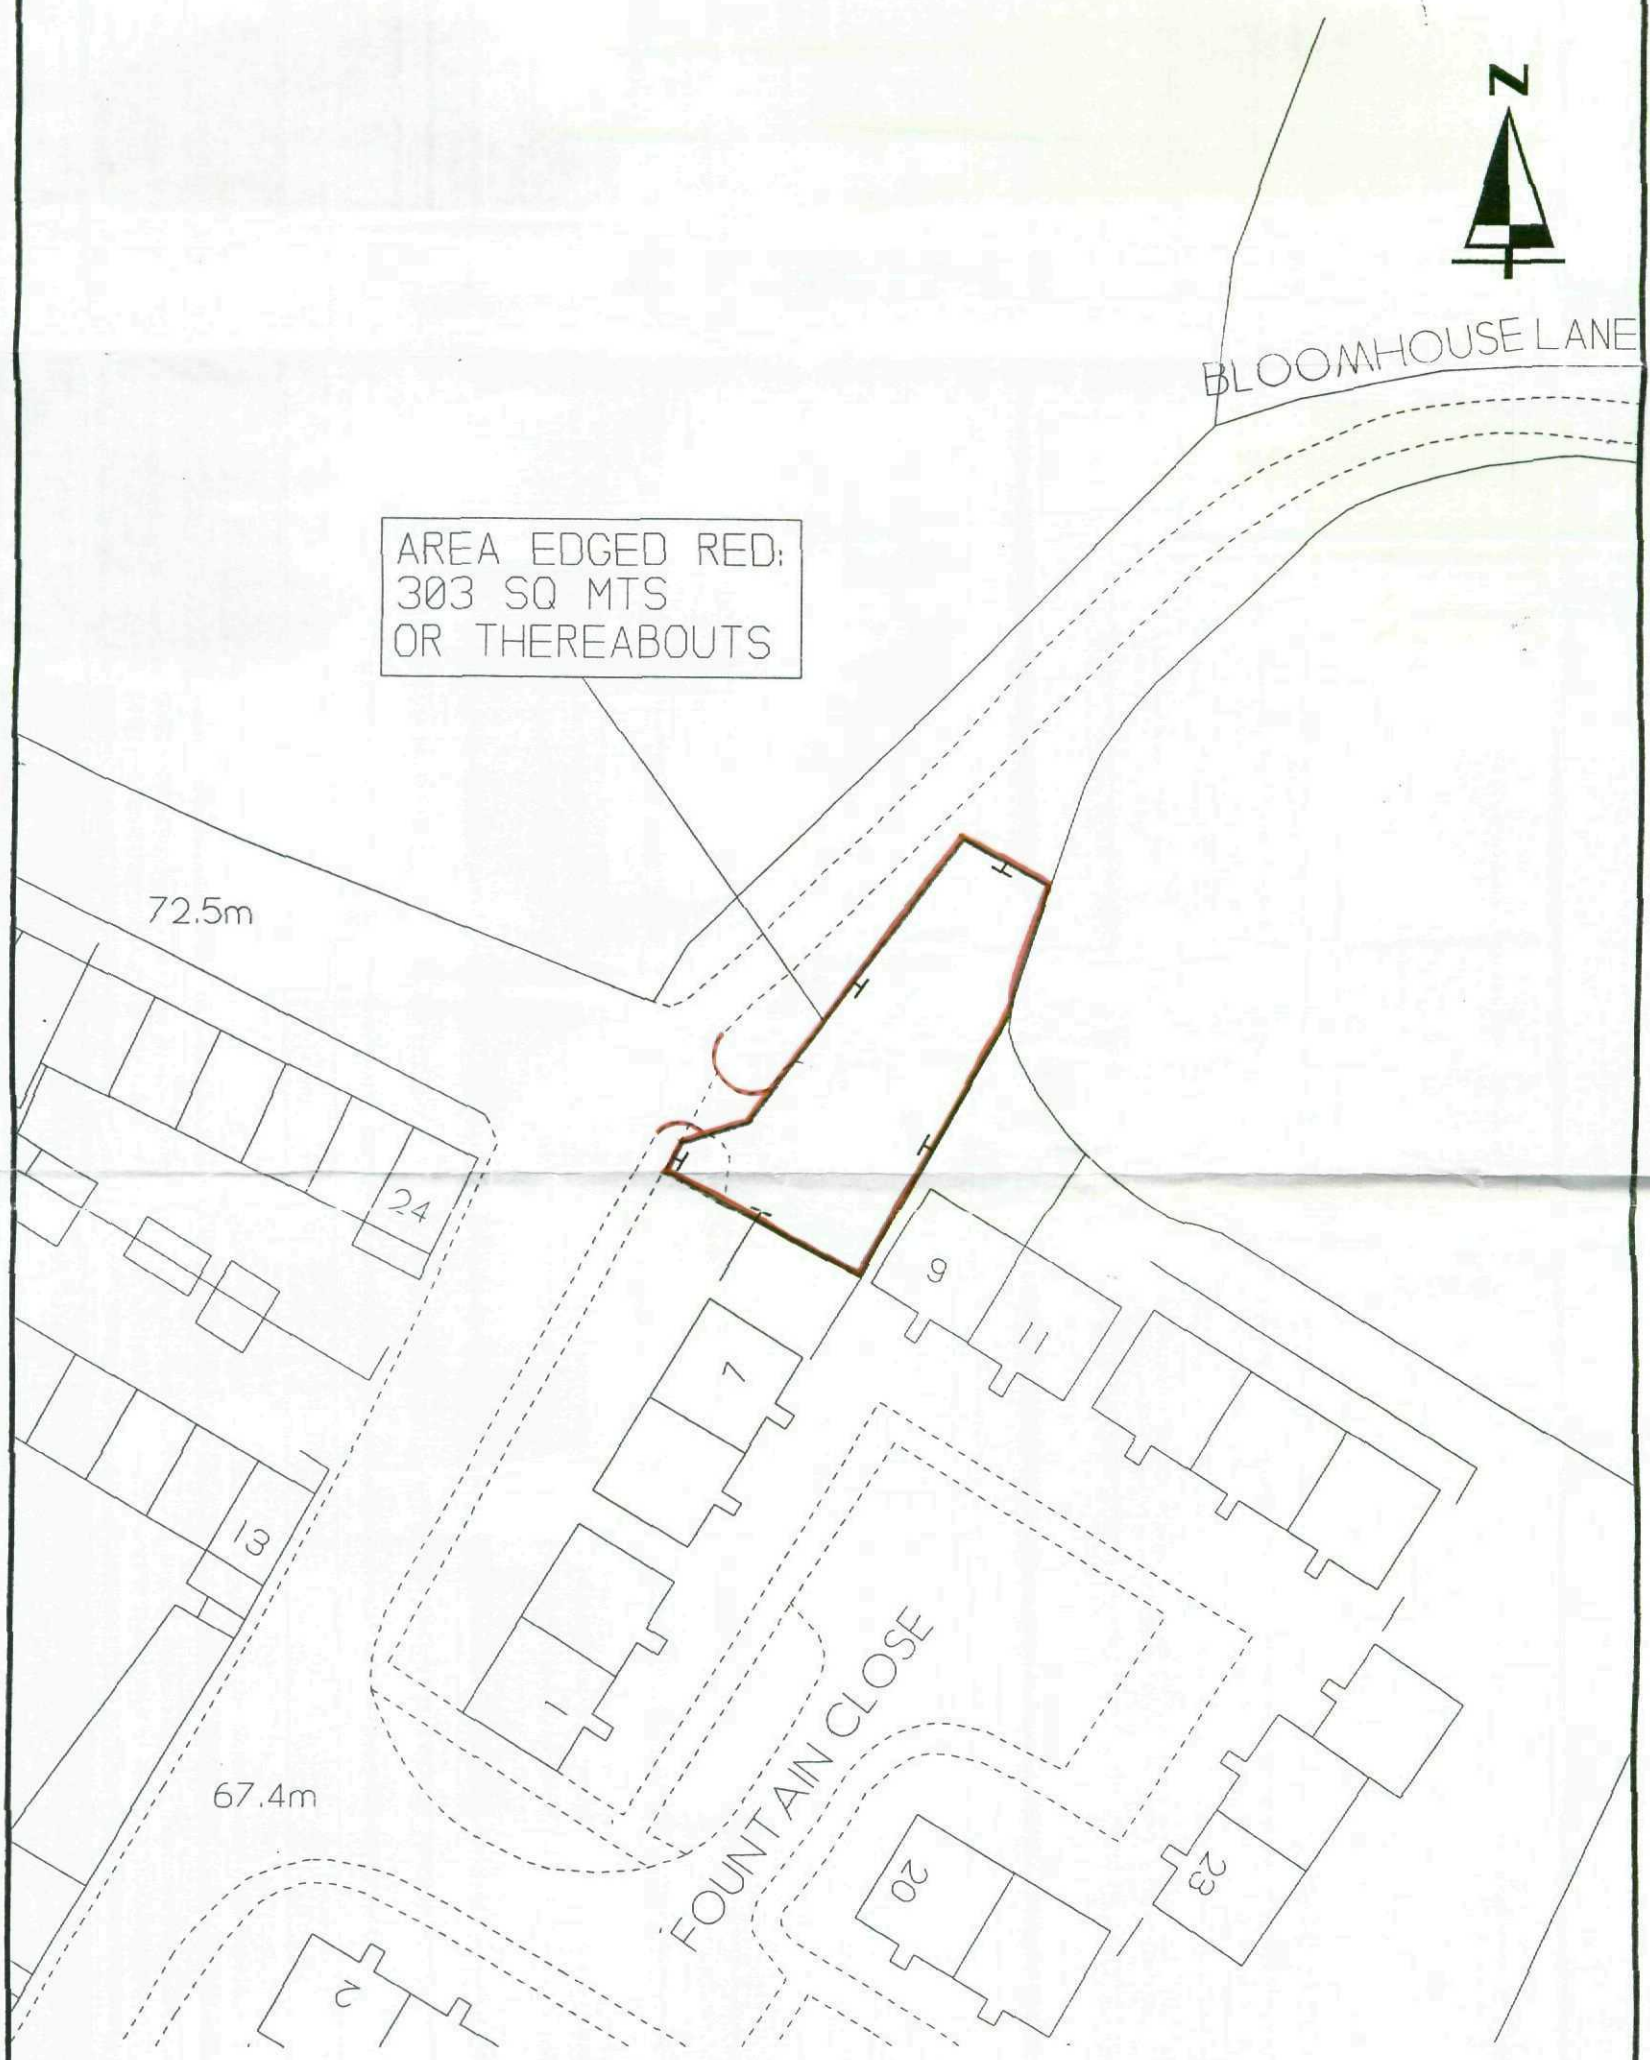

BARNSLEY METROPOLITAN BOROUGH COUNCIL
PROPERTY AND PROCUREMENT
ASSISTANT EXECUTIVE DIRECTOR: MR A.WHITE
SPRINGFIELD HOUSE, SPRINGFIELD STREET, BARNSLEY, S70 6HH
Fax: (01226) 774399
E-mail: Property&Procurement@barnsley.gov.uk
www.barnsley.gov.uk

The material contained in this plot has been based upon an Ordnance Survey Map with the permission of the Controller of Her Majesty's Stationery Office. © Crown Copyright.
Unauthorised reproduction infringes Crown Copyright and may lead to prosecution or civil proceedings.
Ordnance Survey Licence No: 100022264

SCALE: 1:500

PLAN NO: JK1185B DATE: 21/01/108