
J Anderson & Son - Drawing 1

Supporting evidence, cross section of boundary fence at location 5. as per plan 1.

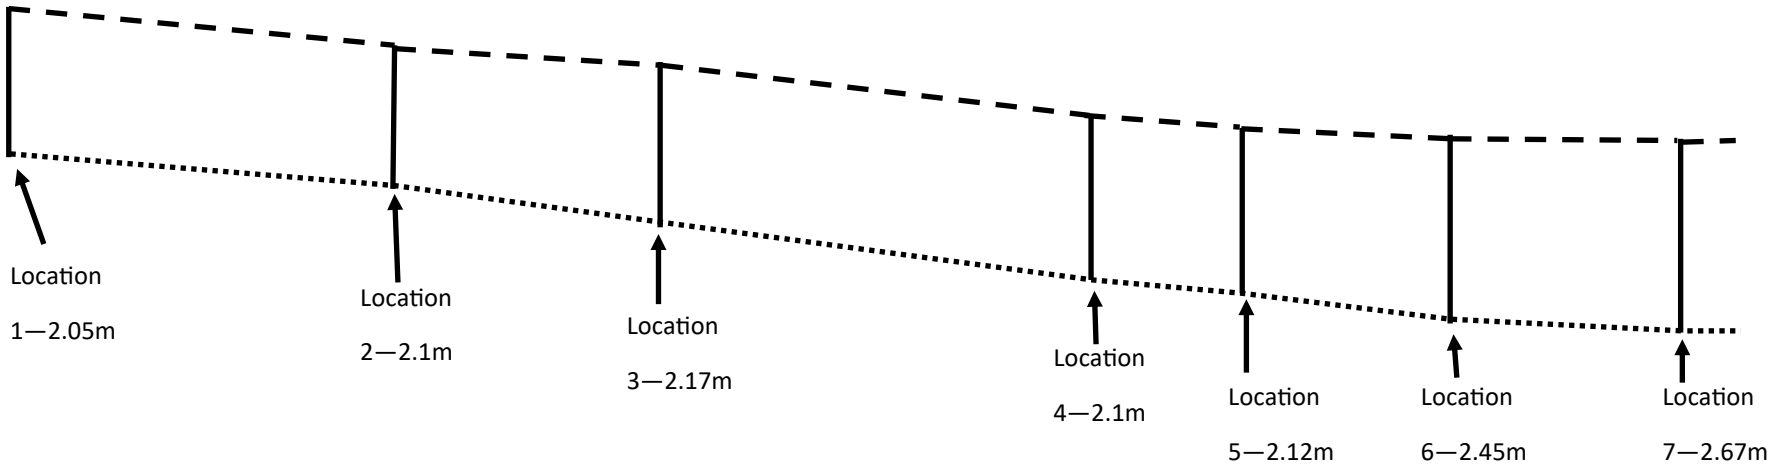

Overall boundary length 23m

Not to scale, drawn as accurately as possible for reference purposes only.