
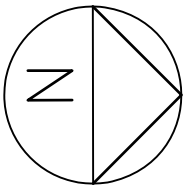


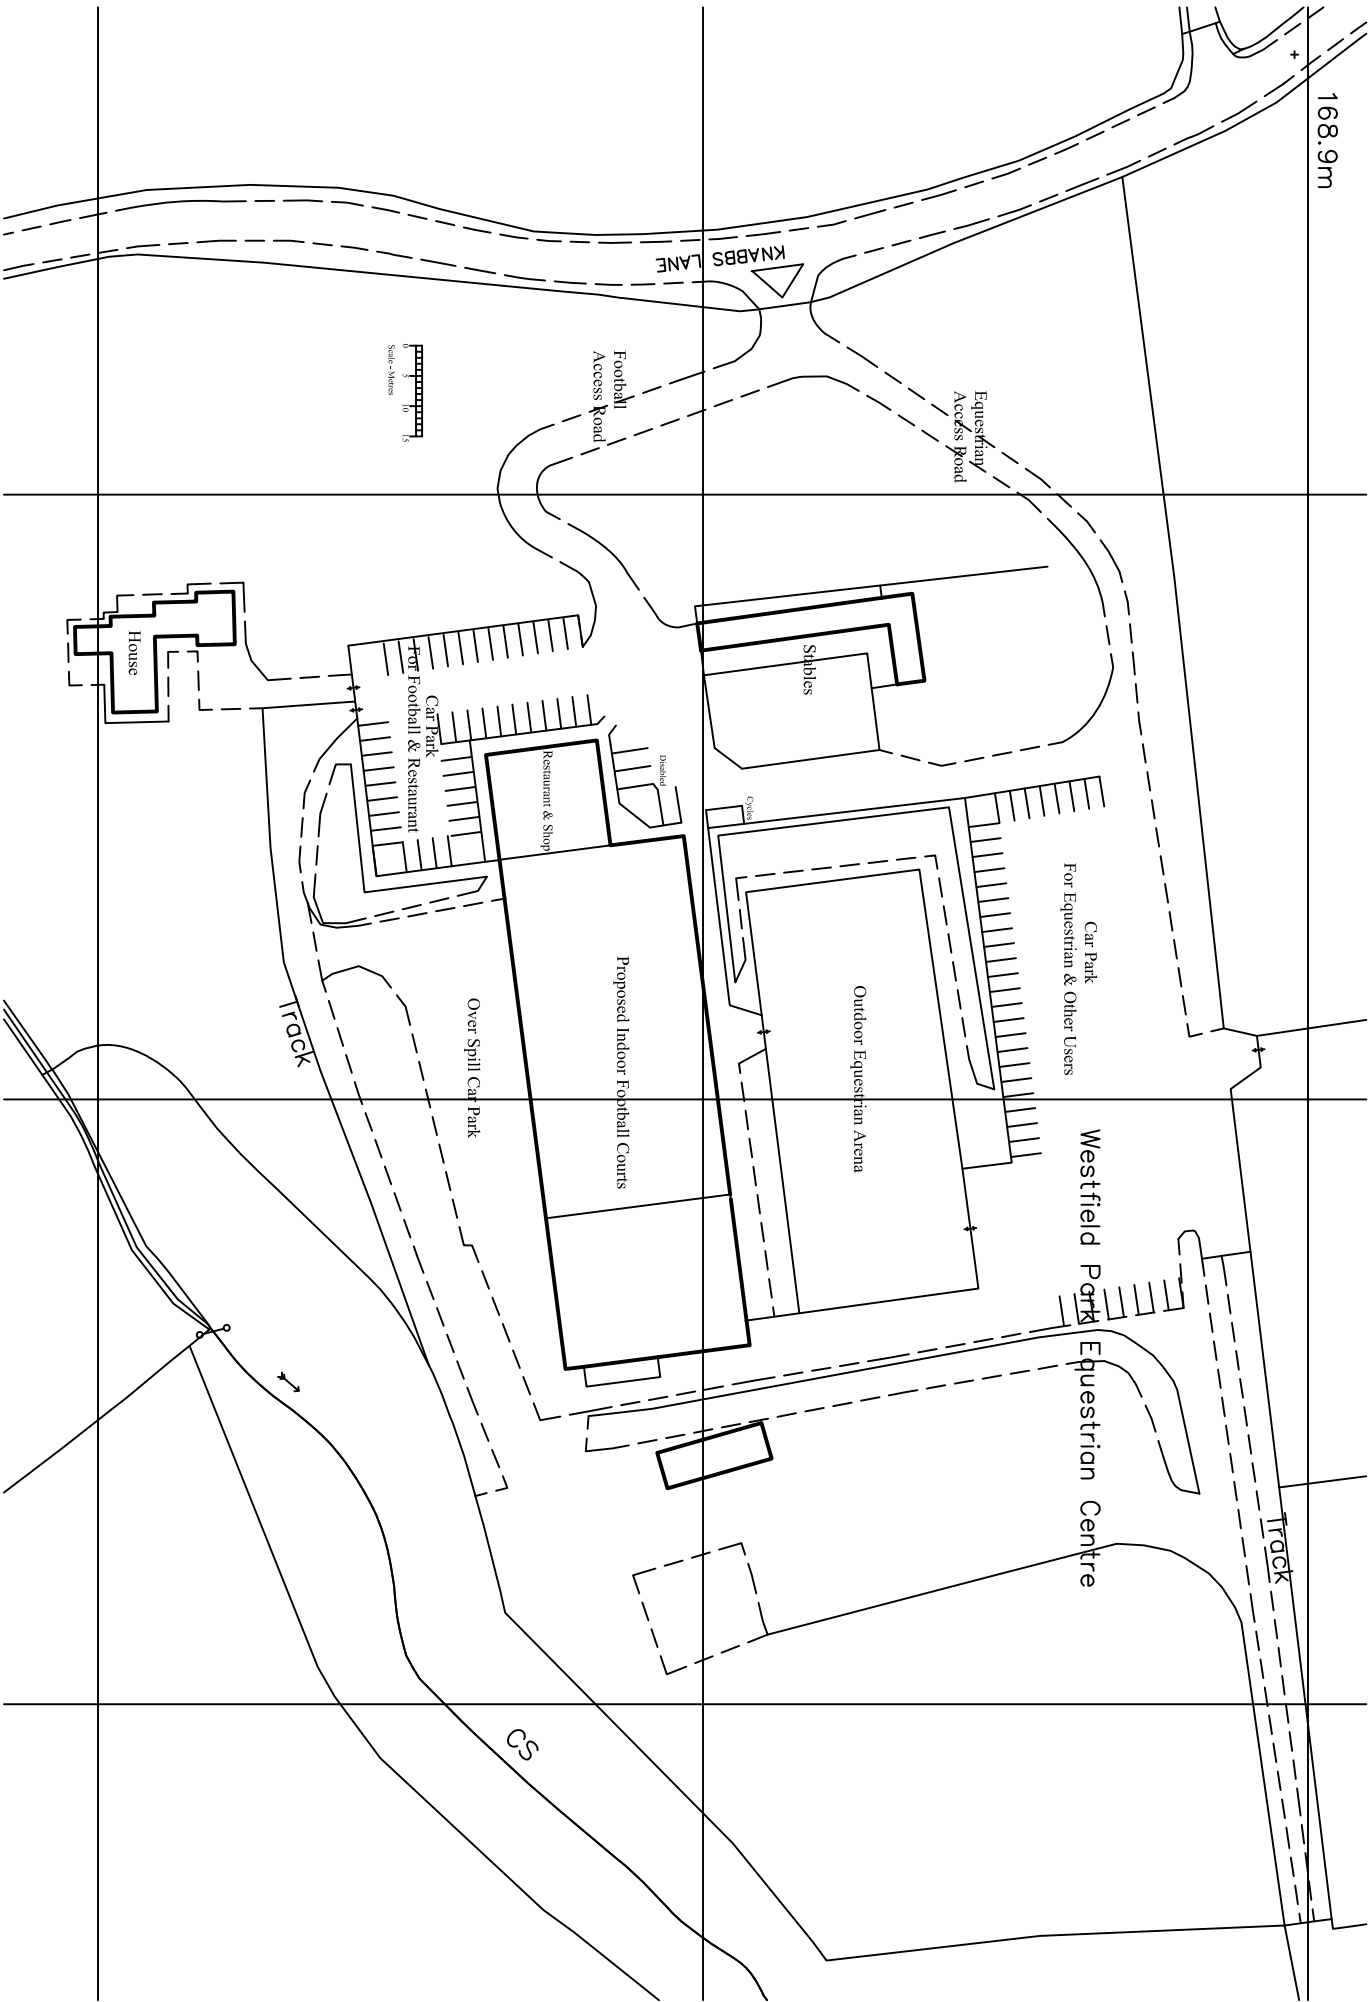

Rev	Date	Notes

GRAHAM WILLIS

Chartered Architect

33 The Green, Town Street, Gildersome, Leeds LS27 7AB
Telephone 0113-2520310 ~ Fax 0113-2535880
www.willis-architects.co.uk

CLIENT/PROJECT
Proposed Alterations & Change of Use of Indoor Equestrian Centre to Indoor 5-A-Side Football Activity Centre - 4No Football Courts & Support Facilities.
At Westfield Park Equestrian Centre, Knabbs Lane, Silkstone Common, Barnsley, S75 4PT

CONTENT		
Site Block Plan		
DRAWN	GCW	
DATE	10-09-2010	SCALE 1:1250
Original Drawing Size - A3		
JOB No	1037	DRAWING No
		130
		REVISION
		-