



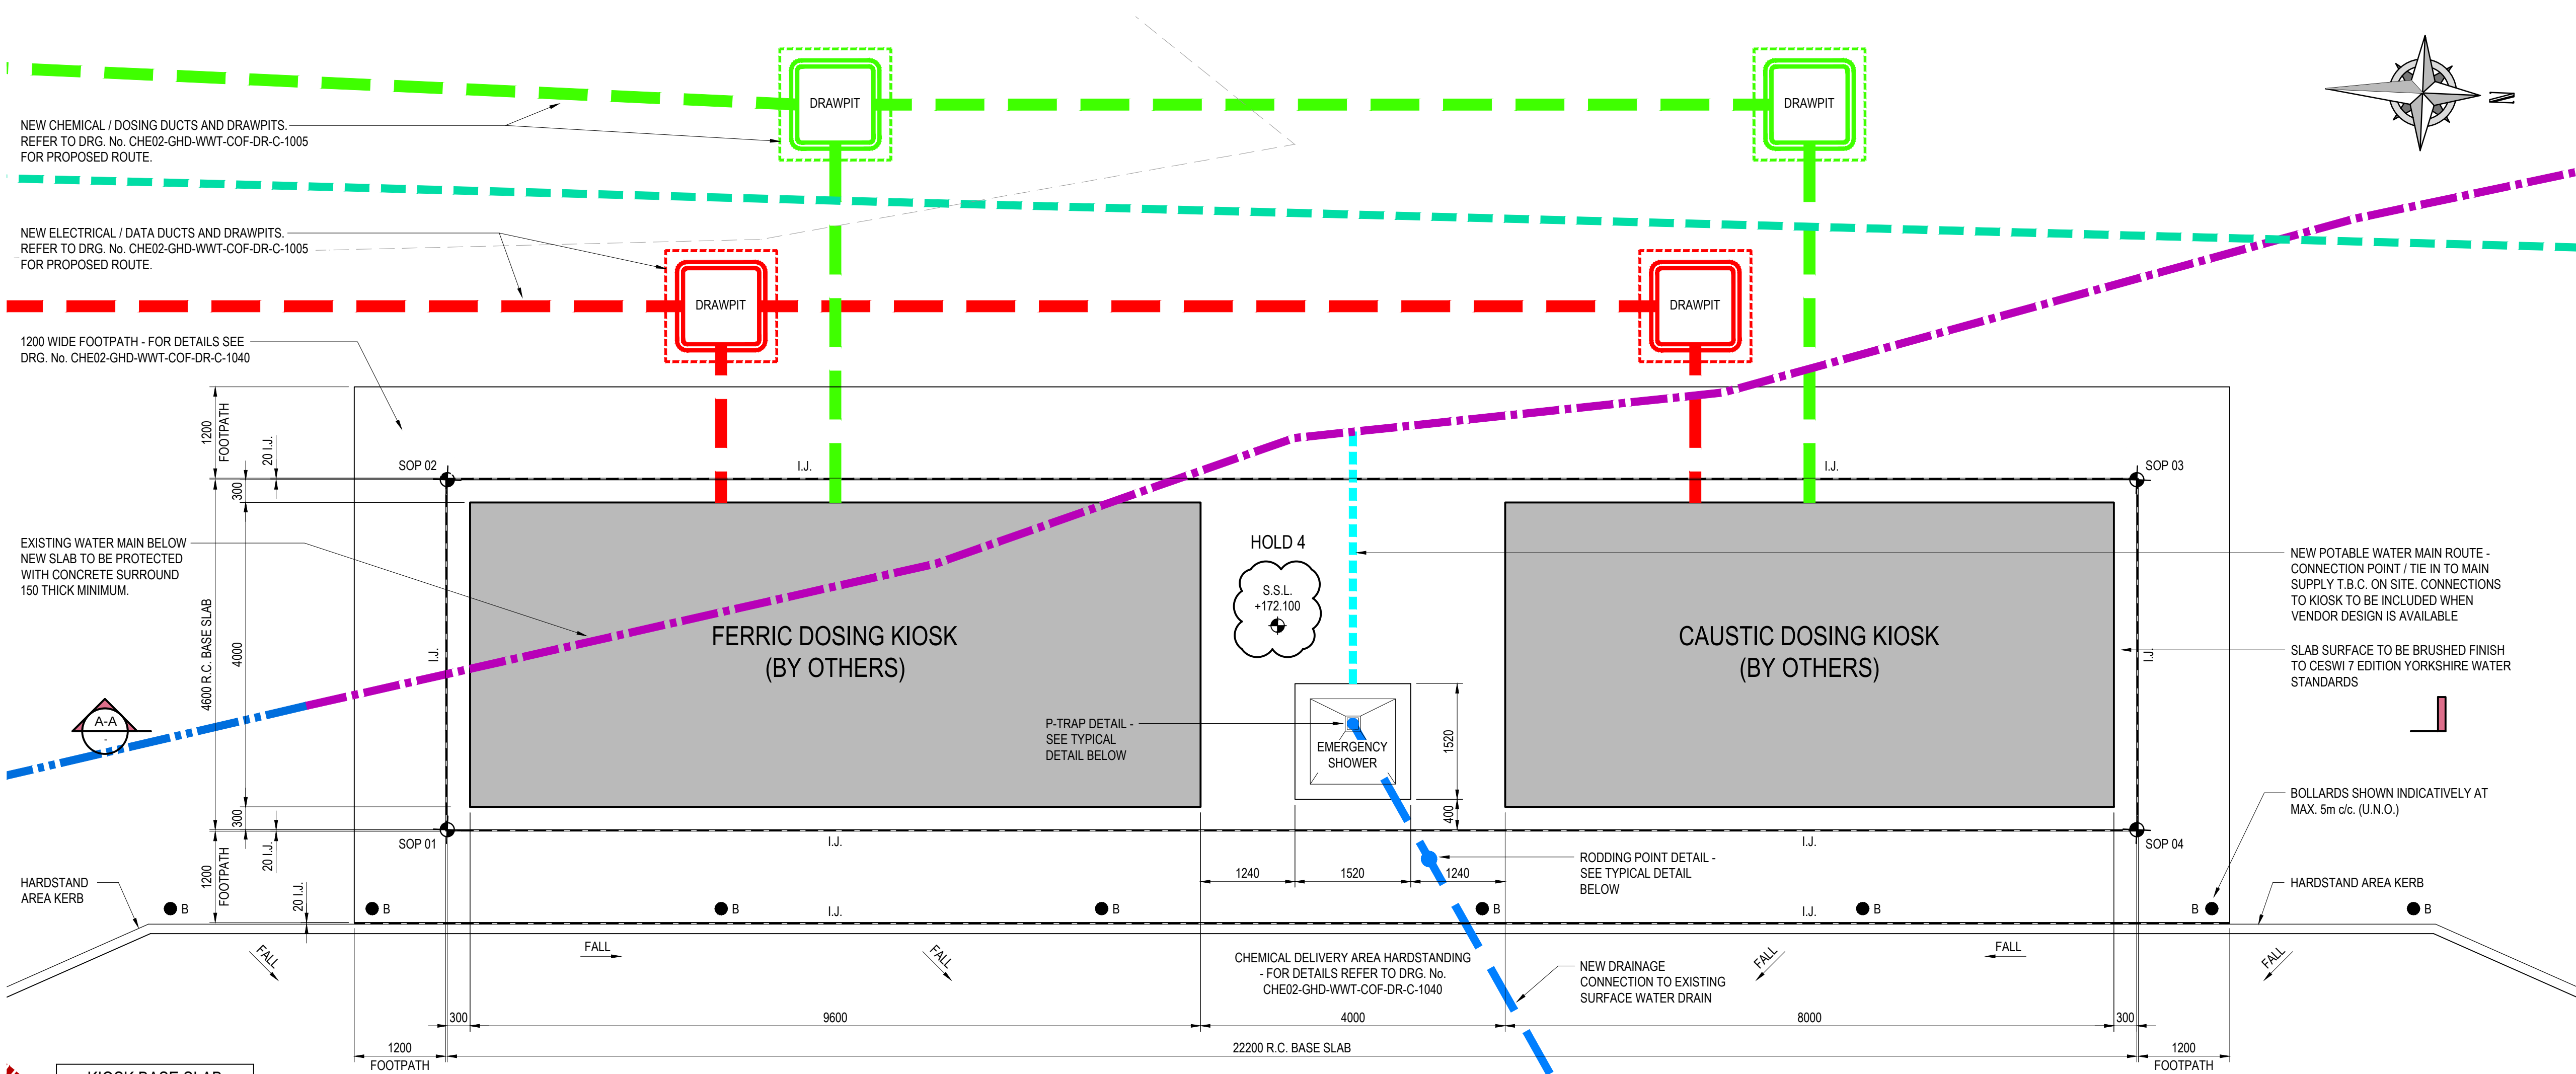

KIOSK BASE SLAB SETTING OUT POINTS		
SOP REF.	EASTING (m)	NORTHING (m)
SOP 01	427894.089	401310.679
SOP 02	427889.494	401310.466
SOP 03	427888.464	401332.642
SOP 04	427893.059	401332.856


PLAN ON FERRIC DOSING KIOSK AND CAUSTIC DOSING KIOSK BASE SLAB

Scale 1:50

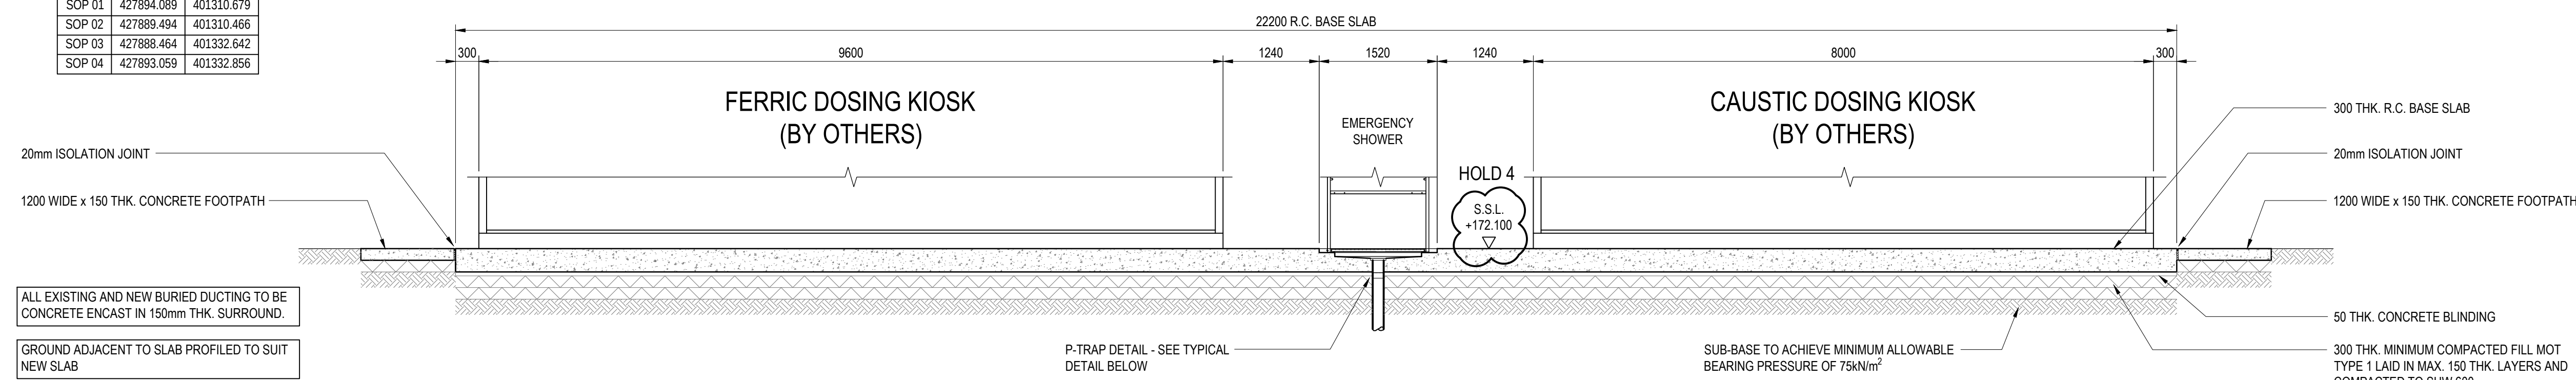

SECTION A-A

Scale 1:50

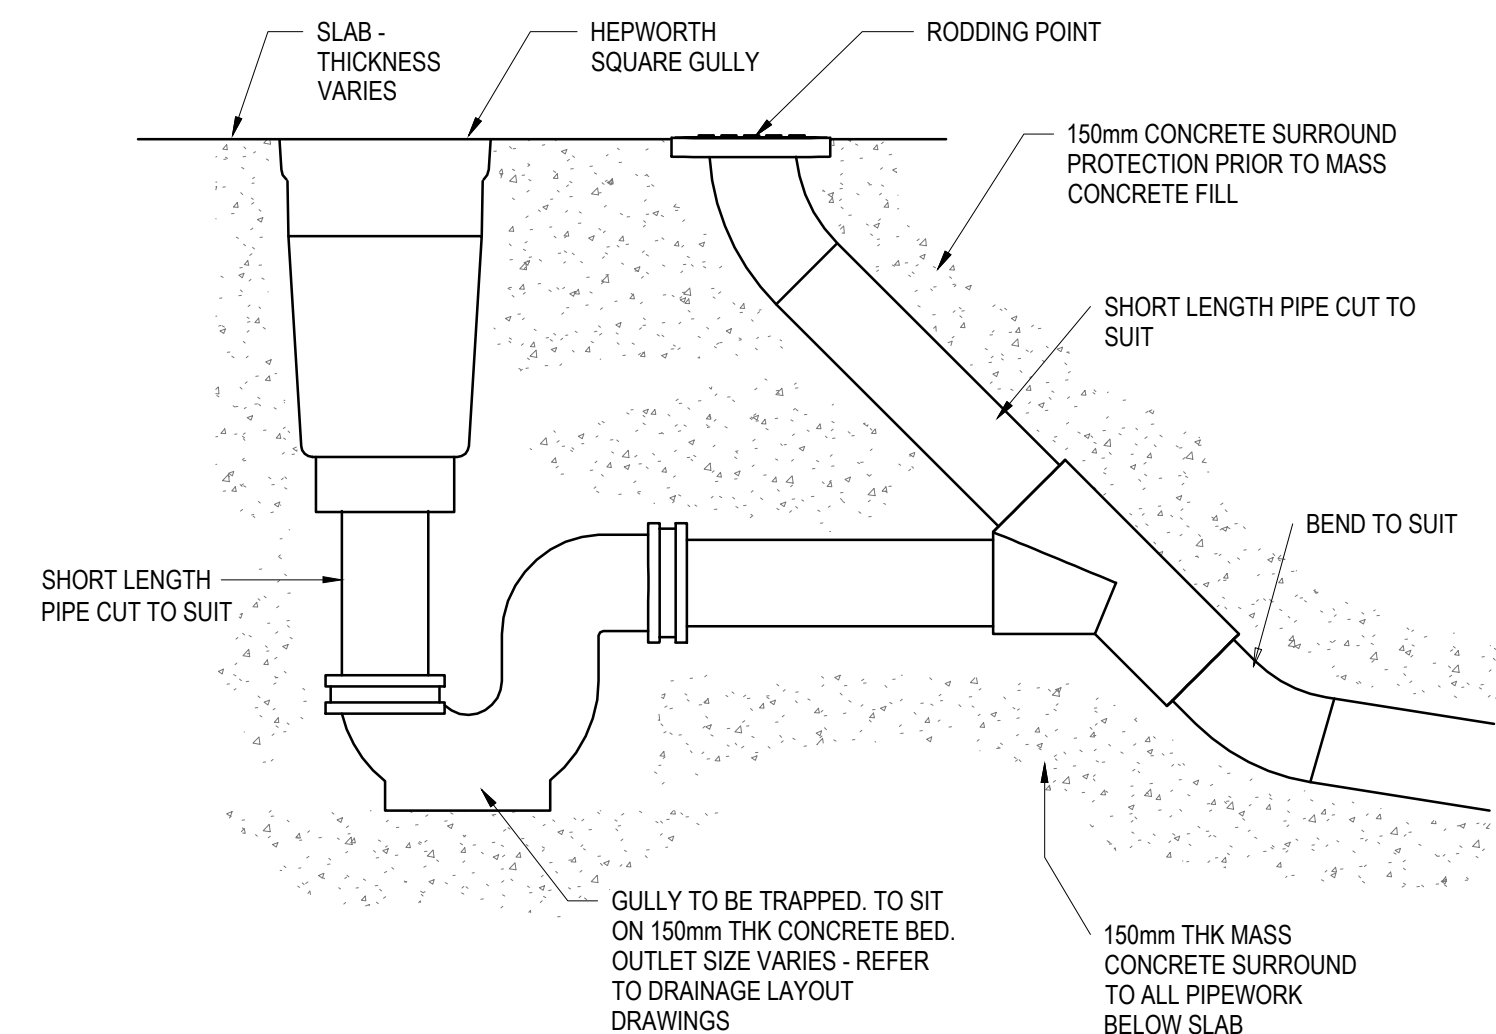

TYPICAL P-TRAP AND RODDING POINT ARRANGEMENT

Scale 1:10

- HOLD**
- PIPES IN SLAB T.B.C.
 - DUCTS IN SLAB T.B.C.
 - POTABLE WATER AND DRAINAGE TO KIOSKS AND EMERGENCY SHOWER POSITIONS T.B.C.
 - LEVEL OF SLAB T.B.C. AWAITING ENVIRONMENT AGENCY DATA FOR FLOOD LEVEL.



DISCLAIMERS & NOTES:

THIS DRAWING IS ISSUED FOR THE SOLE AND EXCLUSIVE USE OF THE NAMED RECIPIENT. DISTRIBUTION TO ANY THIRD PARTY IS ON THE STRICT UNDERSTANDING THAT NO LIABILITY IS ACCEPTED BY GHD FOR ANY DISCREPANCIES, ERRORS OR OMISSIONS THAT MAY BE PRESENT, AND NO GUARANTEE IS OFFERED AS TO THE ACCURACY OF THE INFORMATION SHOWN.

- GENERAL:**
- DO NOT SCALE FROM THIS DRAWING.
 - ALL DIMENSIONS ARE IN MILLIMETRES (mm) & ALL LEVELS ARE IN METRES (m) AOD, UNLESS STATED OTHERWISE.
 - ALL DIMENSIONS AND LEVELS TO BE CHECKED ON SITE AND ANY DISCREPANCIES SHOULD BE REPORTED TO GHD.
 - THIS DOCUMENT IS TO BE READ IN CONJUNCTION WITH ALL RELEVANT PROJECT STANDARDS AND SPECIFICATIONS.
 - ACCESS TO LAND WILL BE AGREED BY YORKSHIRE WATER. CONFIRMATION MUST BE RECEIVED PRIOR TO ENTRY.
 - EXISTING SITE LAYOUT AND EXISTING UTILITIES BASED ON TOPOGRAPHY AND GPR SURVEY BY PRODAR SURVEYS LTD. DRAWING No. 92137 - 001.

- LEGEND:**
- EXISTING SURFACE WATER DRAIN
 - EXISTING WATER SERVICE
 - EXISTING GPR FEATURE
 - NEW ELECTRICAL / DATA DUCTS AND DRAWPITS
 - NEW SURFACE WATER DRAIN
 - NEW CHEMICAL / DOSING DUCTS AND DRAWPITS
 - NEW POTABLE WATER MAIN

- REFERENCE DRAWINGS**
- CHE02-GHD-WWT-COF-DR-C-1001 - PLANNING LAYOUT
 - CHE02-GHD-WWT-COF-DR-C-1005 - SITE LAYOUT G.A.
 - CHE02-GHD-WWT-COF-DR-C-1040 - CHEMICAL DELIVERY AREA G.A.
 - CHE02-GHD-WWT-COF-DR-M-5001 - FERRIC POA AND AIR MIXING BLOWERS G.A.
 - CHE02-GHD-WWT-COF-DR-M-5002 - CAUSTIC POA AND AIR MIXING BLOWERS G.A.

THIS DRAWING TO BE REPRODUCED IN COLOUR

P01 FOR INFORMATION				AH	HA	NP	11/11/2021
Status Rev:				Drawn	Check	App'd	Output Date
Construction Date:							
Originator / Partner / DEM Ref:							
 Protec House, Crompton Road Weston, Derbyshire, DE7 4BG Tel: +44(0)1332 325050 E-mail: sales@kemada.co.uk Website: www.kemada.co.uk				 Thornton Science Park, Pool Lane, Ince, Chester, CH2 4NU, United Kingdom Tel: +44 (0)1244 621 266 Email: UKmail@ghd.com website: www.ghd.com			
 YORKSHIRE WATER ALWAYS CONSIDERS LIFE SAVING RULES							

Client:



Yorkshire Water Services Ltd
Western House,
Western Way,
Halifax Road,
Bradford,
BD6 2SZ

Framework:	Work Stream:	
YW Batch ID / Project Code:	YW Solution ID:	
Site:		
CHEESE BOTTOM WwTW		
OS Grid Reference:	DAZ or DMA References:	
Drawing Title:		
FERRIC DOSING KIOSK & CAUSTIC DOSING KIOSK BASE SLAB GENERAL ARRANGEMENT		
Original Design / DEM Reference:	Size:	Scale:
12551182	A1	1 : 50
Status Description:	Status:	Revision:
FOR INFORMATION	S4	P01
Drawing Number:		
CHE02 - GHD - WWT - COF - DR - C - 1030		