
Topographic survey / 1:500 scale at A1 print size

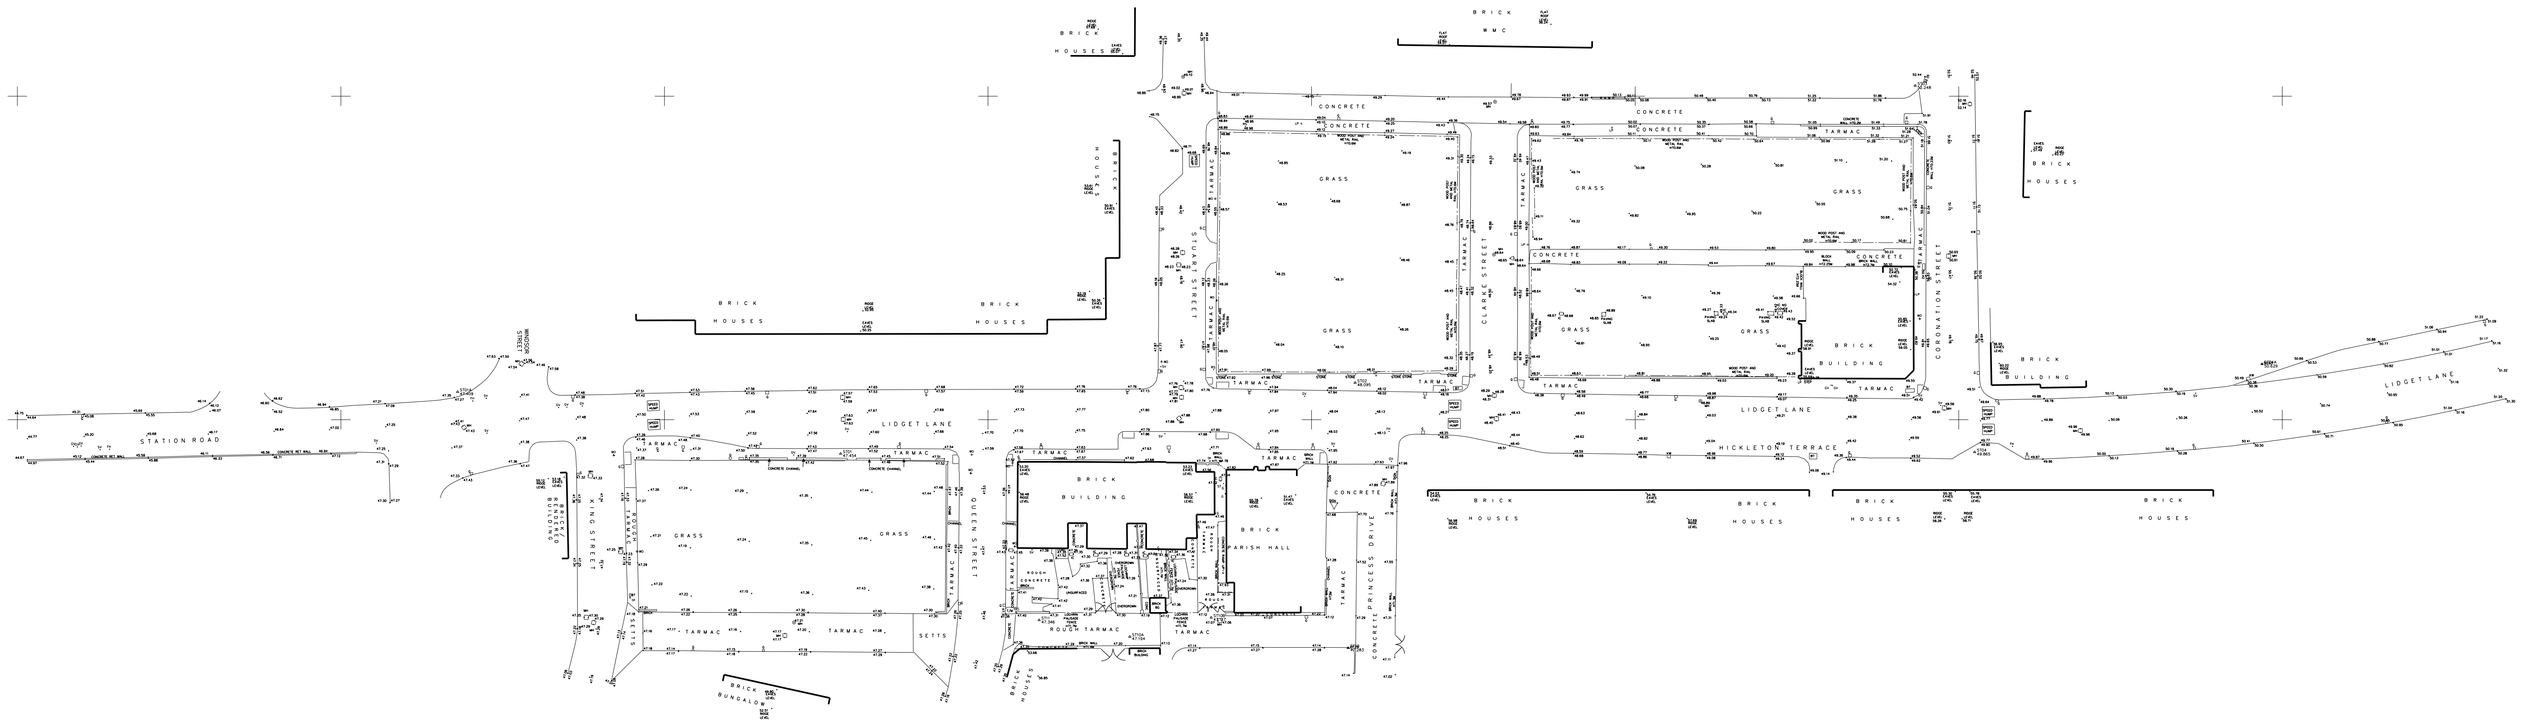

ELLAM LAND SURVEYS
Land, Engineering & Building Surveys

ANCHOR HOUSE, DEWSBURY MILLS, THORNHILL ROAD, DEWSBURY, WF12 9QE
TEL. (01924) 467823 FAX. (01924) 459870
E-MAIL. JE@ELLAMSURVEYING

LOCATION
LIDGET LANE
THURNSCOE

CLIENT
TOGETHER HOUSING

PLEASE DO NOT ROTATE OR MOVE THIS DRAWING
ALL SERVICES TO BE FIELD VERIFIED
All drawings remain the property of Ellam Land Surveys until all payments have been received
© Copyright Ellam Land Surveys 2009

LEGEND

AR	ARCH	CC	CONCRETE COVER	FWV	FOUL WATER VALVE	LP	LAMP POST
BH	BOREHOLE	CH	CONCRETE HEADWALL	GT	GATE	MH	MANHOLE
BS	BUS STOP	CP	CAPSTAN POST	GV	GAS VALVE	MW	MONITORING WELL
BT	BRITTISH TELECOM	DP	DOWN PIPE	IC	INSPECTION COVER	P	POST (WOOD)
CB	CATCH PIT	EP	ELECTRICITY POST	LB	LETTER BOX	PO	POST (METAL)
CF	CLEC (FUSE PILLAR)	FH	FIRE HYDRANT	LC	LIGHTING C	RS	ROAD SIGN
CH	CHECK MANHOLE	FP	FLAG POLE	LB	LETTER BOX	T	TEST
CL	CLEC (LIGHTING)	FV	FOUL VALVE	LC	LIGHTING C	TC	TOP COCK

TC	TOP COCK	SHEET	1 OF 1
TP	TELEGRAPH POST	SCALE	1 : 200
TV	TELEVISION	DRAWN	LG/WHITE
WM	WATER METER	DATE	APRIL 2013
WO	WASH OUT		

LEVEL DATUM GPS
GRID DATUM ARBITRARY
B.M. USED Nails +OPS Level 53.91

DRAWING NO. 6727/1