




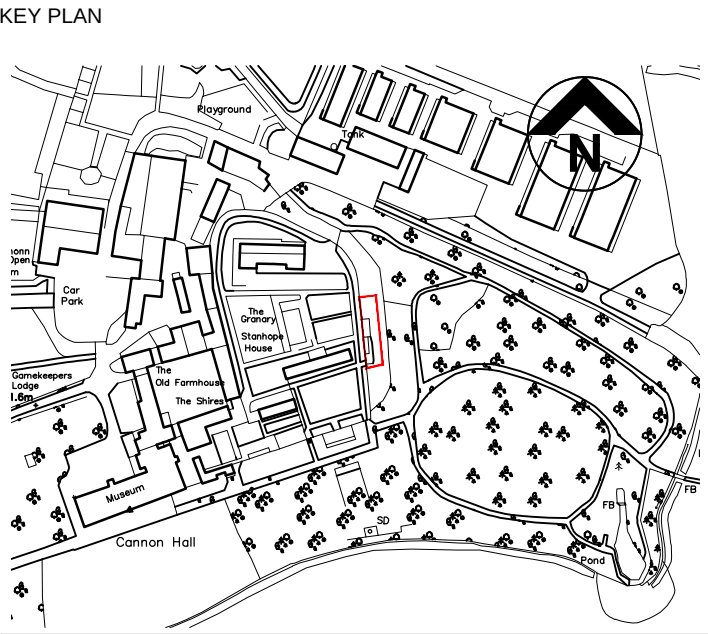


Notes:

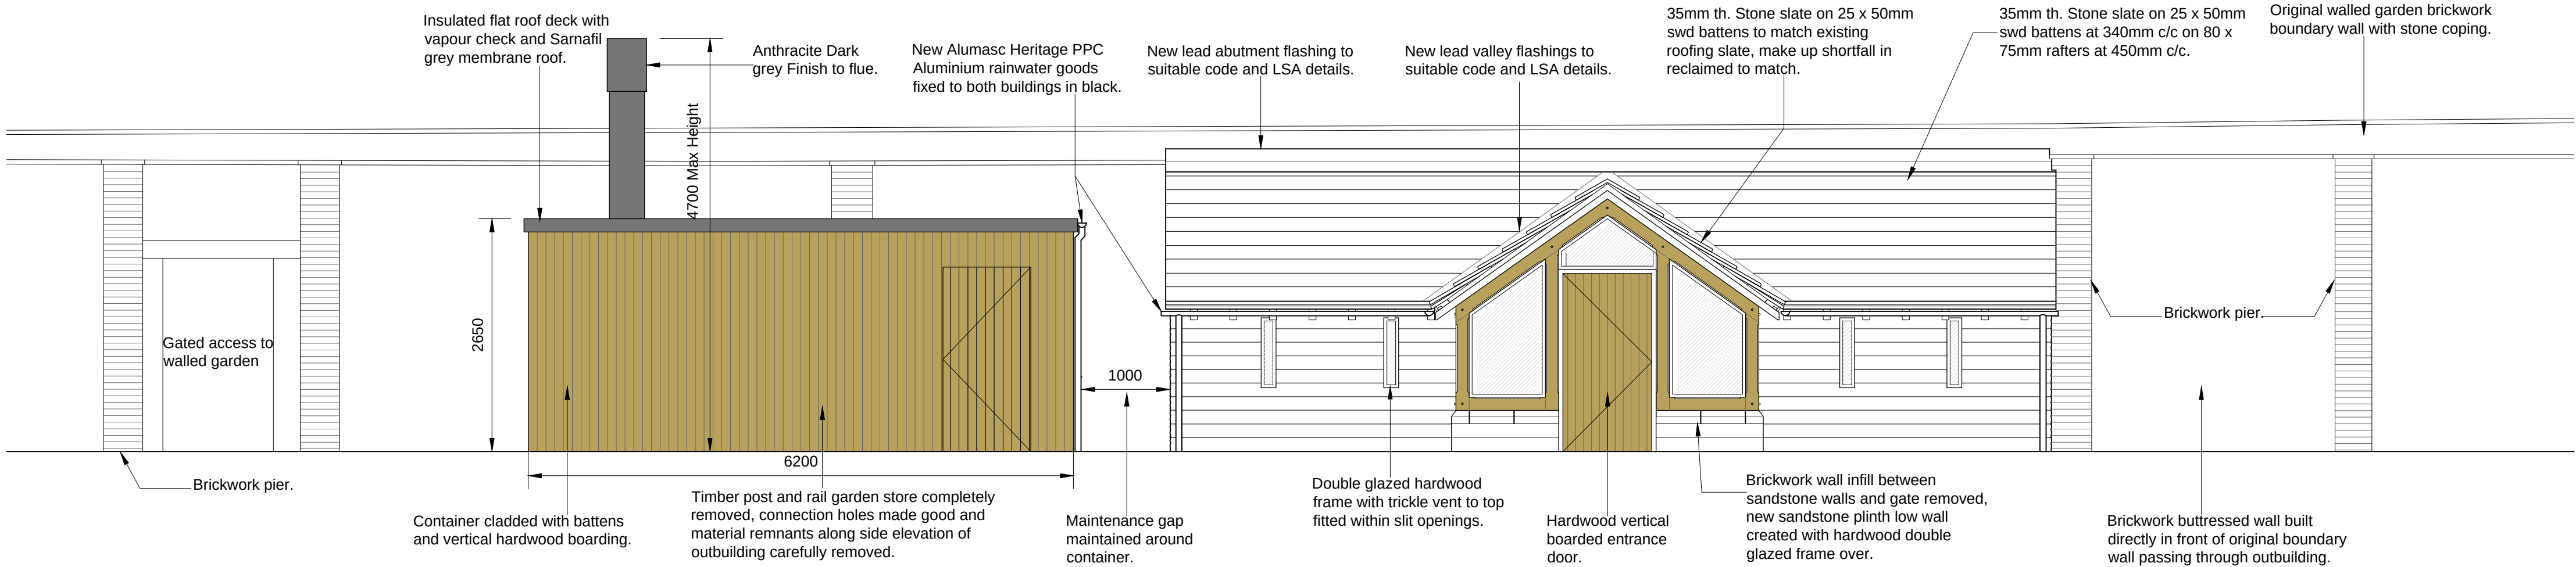


Frontal Elevation as Proposed @ 1:50

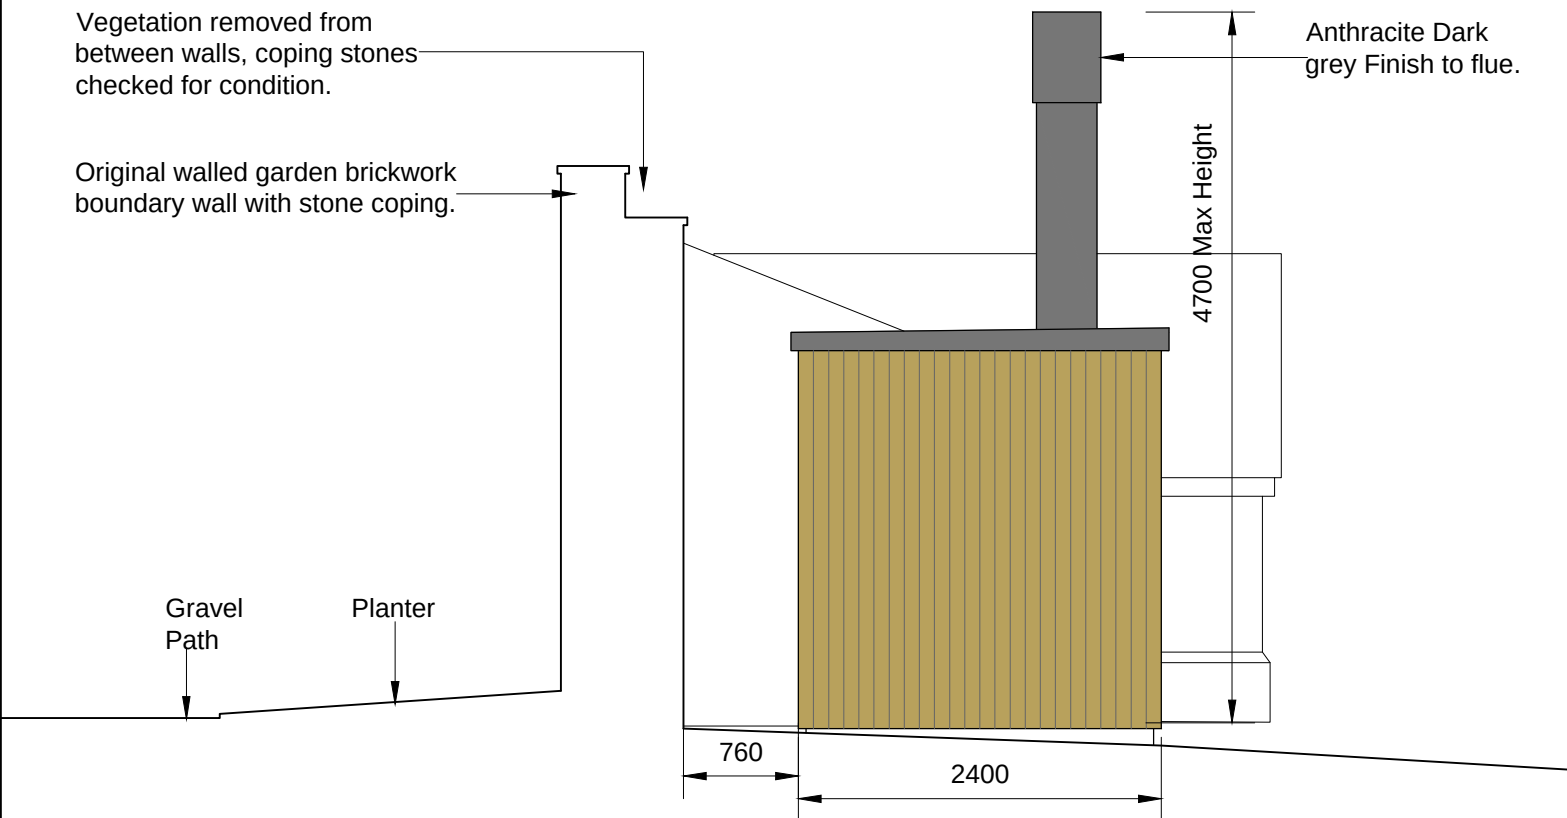

Side Elevation of Crematorium @ 1:50

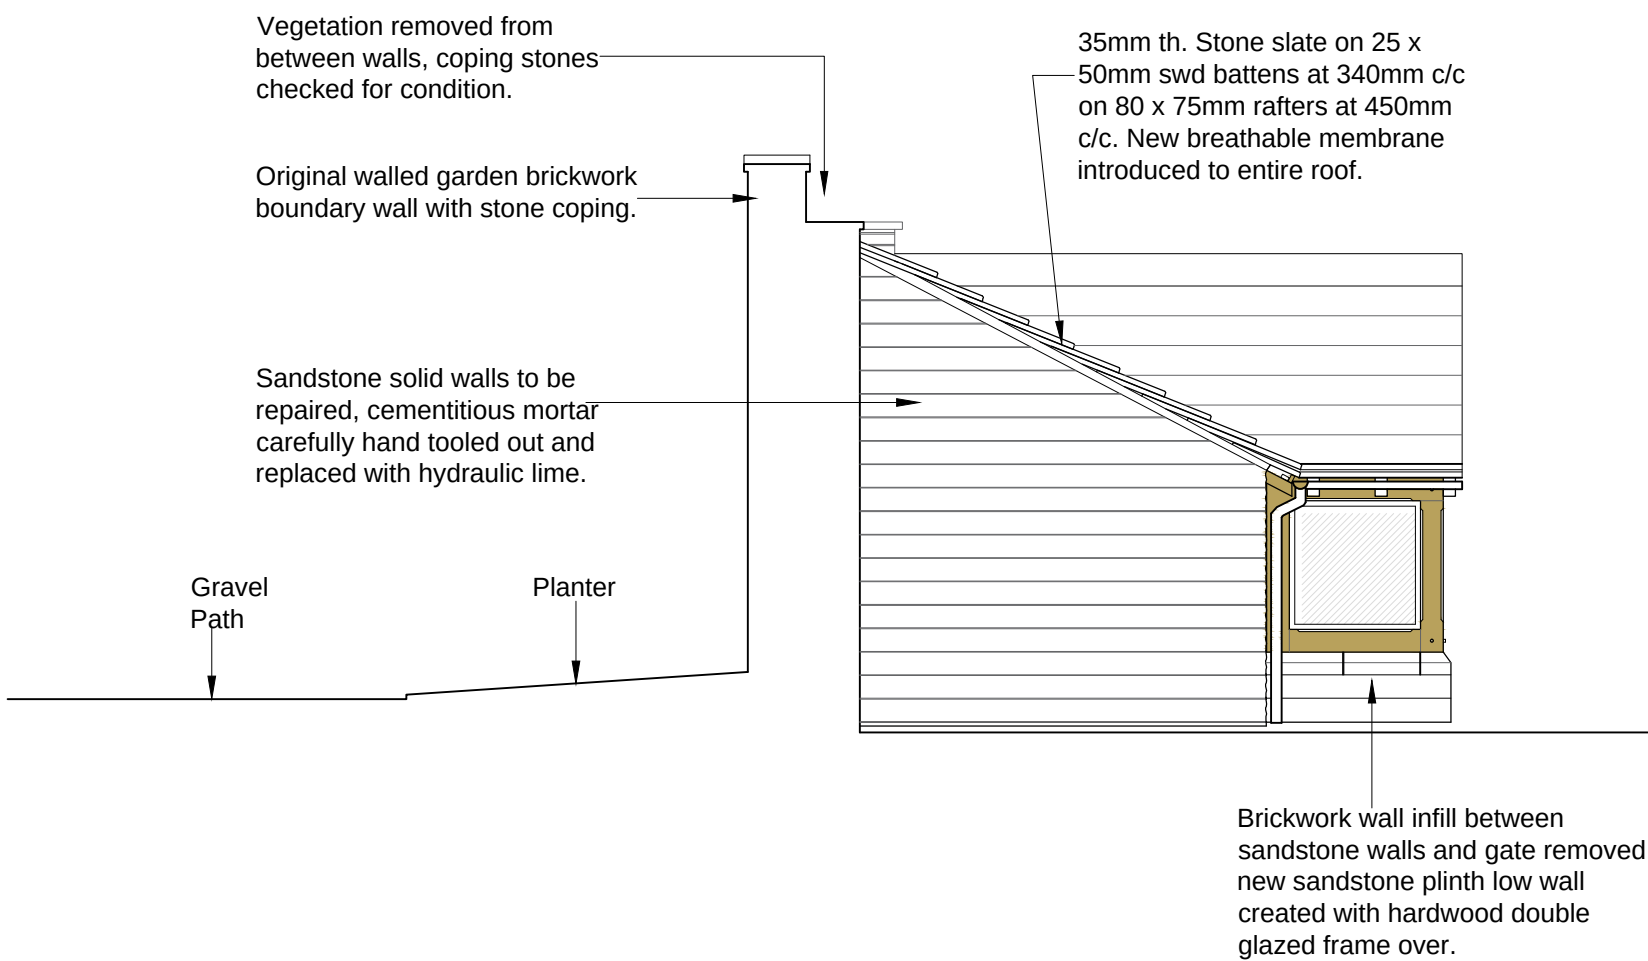

Side Elevation as Proposed @ 1:50

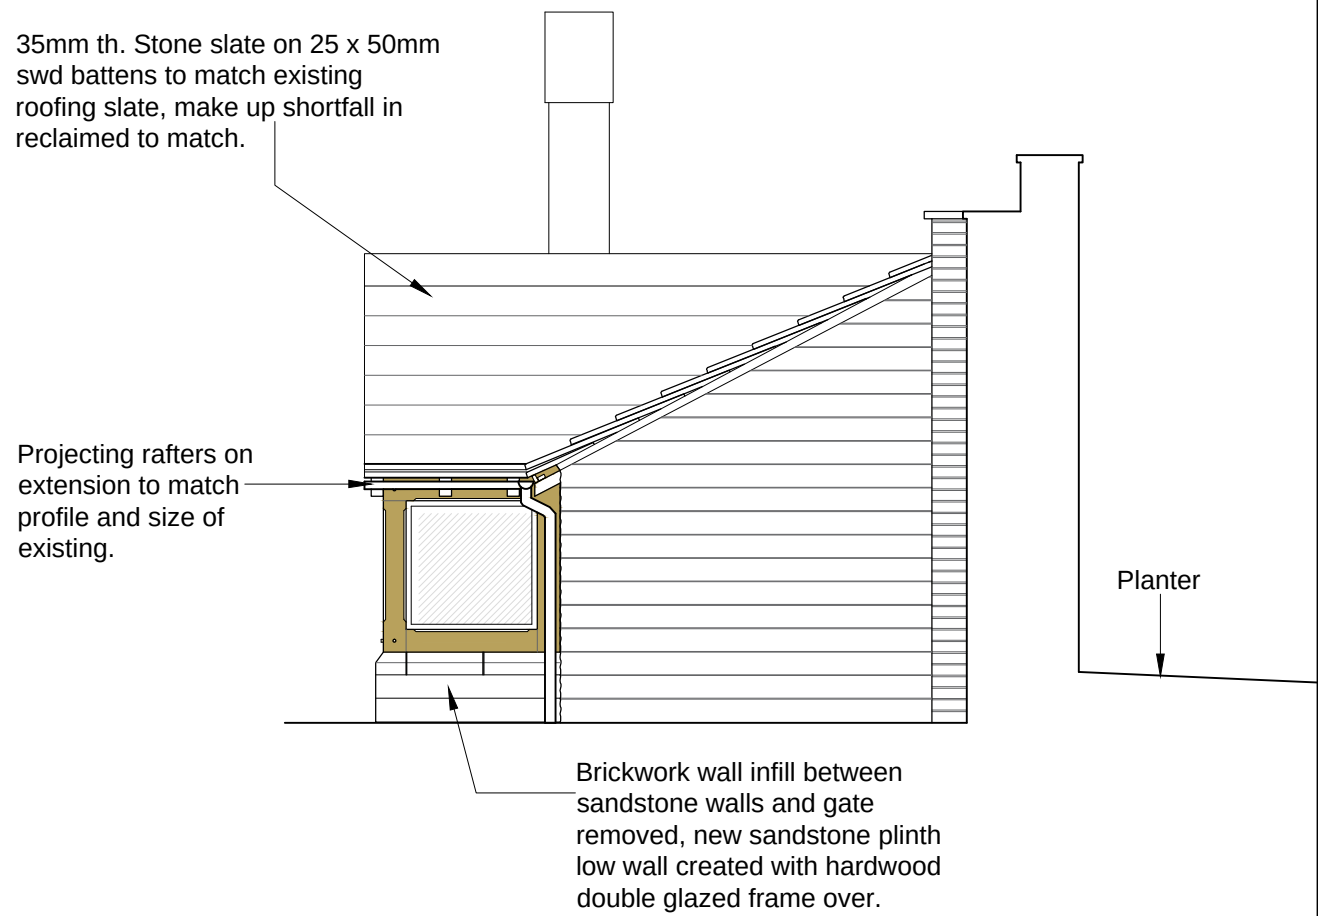

Side Elevation as Proposed @ 1:50

Planning Revised Set Issue. Job Reference Number Updated to 18-1-1024.										THIS DRAWING IS PRODUCED FOR USE IN THIS PROJECT ONLY AND MAY NOT BE USED FOR ANY OTHER PURPOSE. NPS PROPERTY CONSULTANTS LTD ACCEPT NO LIABILITY FOR THE USE OF THIS DRAWING OTHER THAN THE PURPOSE FOR WHICH IT WAS INTENDED IN CONNECTION WITH THIS PROJECT AS RECORDED IN THE PURPOSE FOR ISSUE AND FILE STATUS CODE.										RESPONSIBILITY IS NOT ACCEPTED FOR OTHERS SCALING DIRECTLY FROM THIS DRAWING. DO NOT SCALE FROM THIS DRAWING. USE WRITTEN DIMENSIONS ONLY.										CLIENT BMBC Bereavement										TITLE Proposed Elevations										nps group										SCALES 1:50										DISCIPLINE ARCHITECT										PROJECT NUMBER 18-1-1024	
P2		AT		24.07.17		SBL		19.06.17	</	