
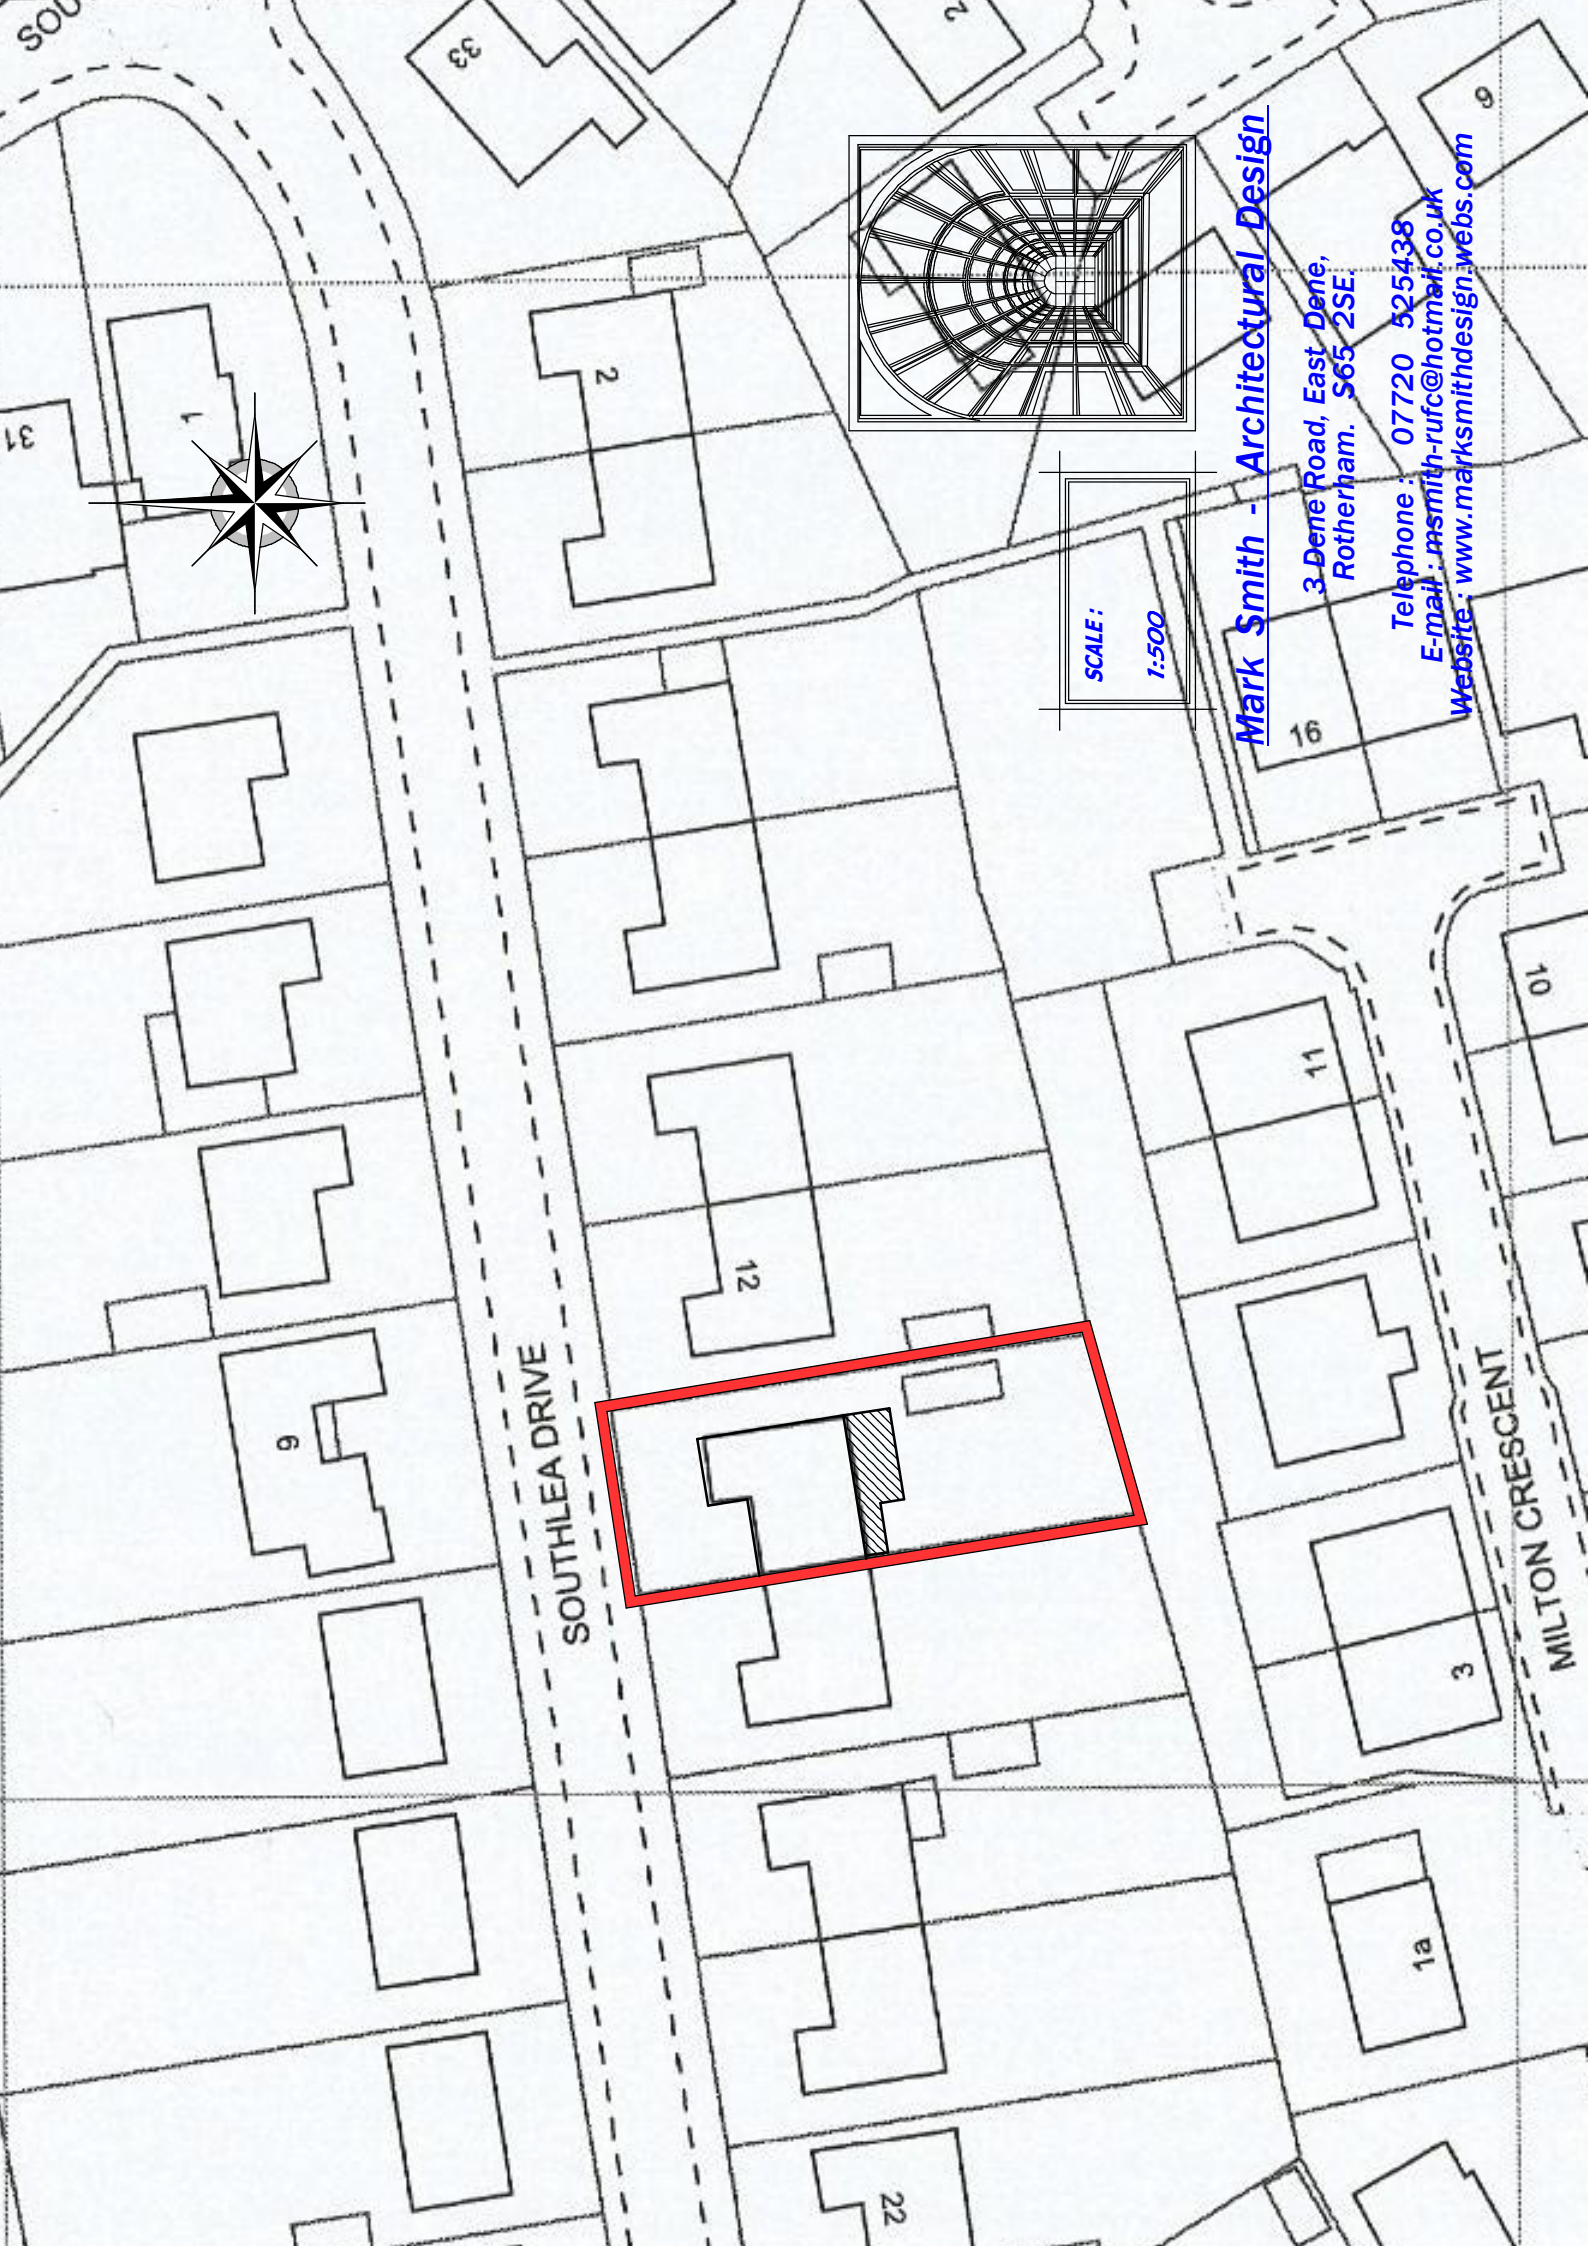
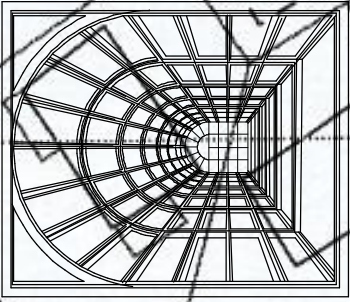


SOUTHLEA DRIVE

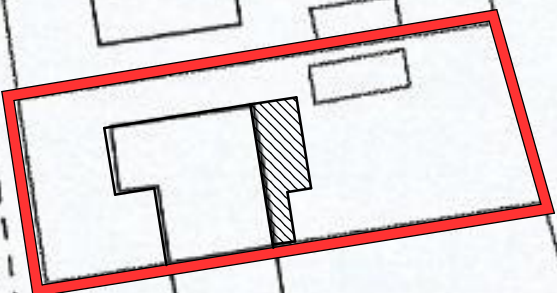

SCALE:
1:500

Mark Smith - Architectural Design

3 Dene Road, East Dene,
Rotherham. S65 2SE

Telephone : 07720 525438

E-mail : msmith-rufc@hotmail.co.uk

Website : www.marksmithdesign.webs.com

MILTON CRESCENT