



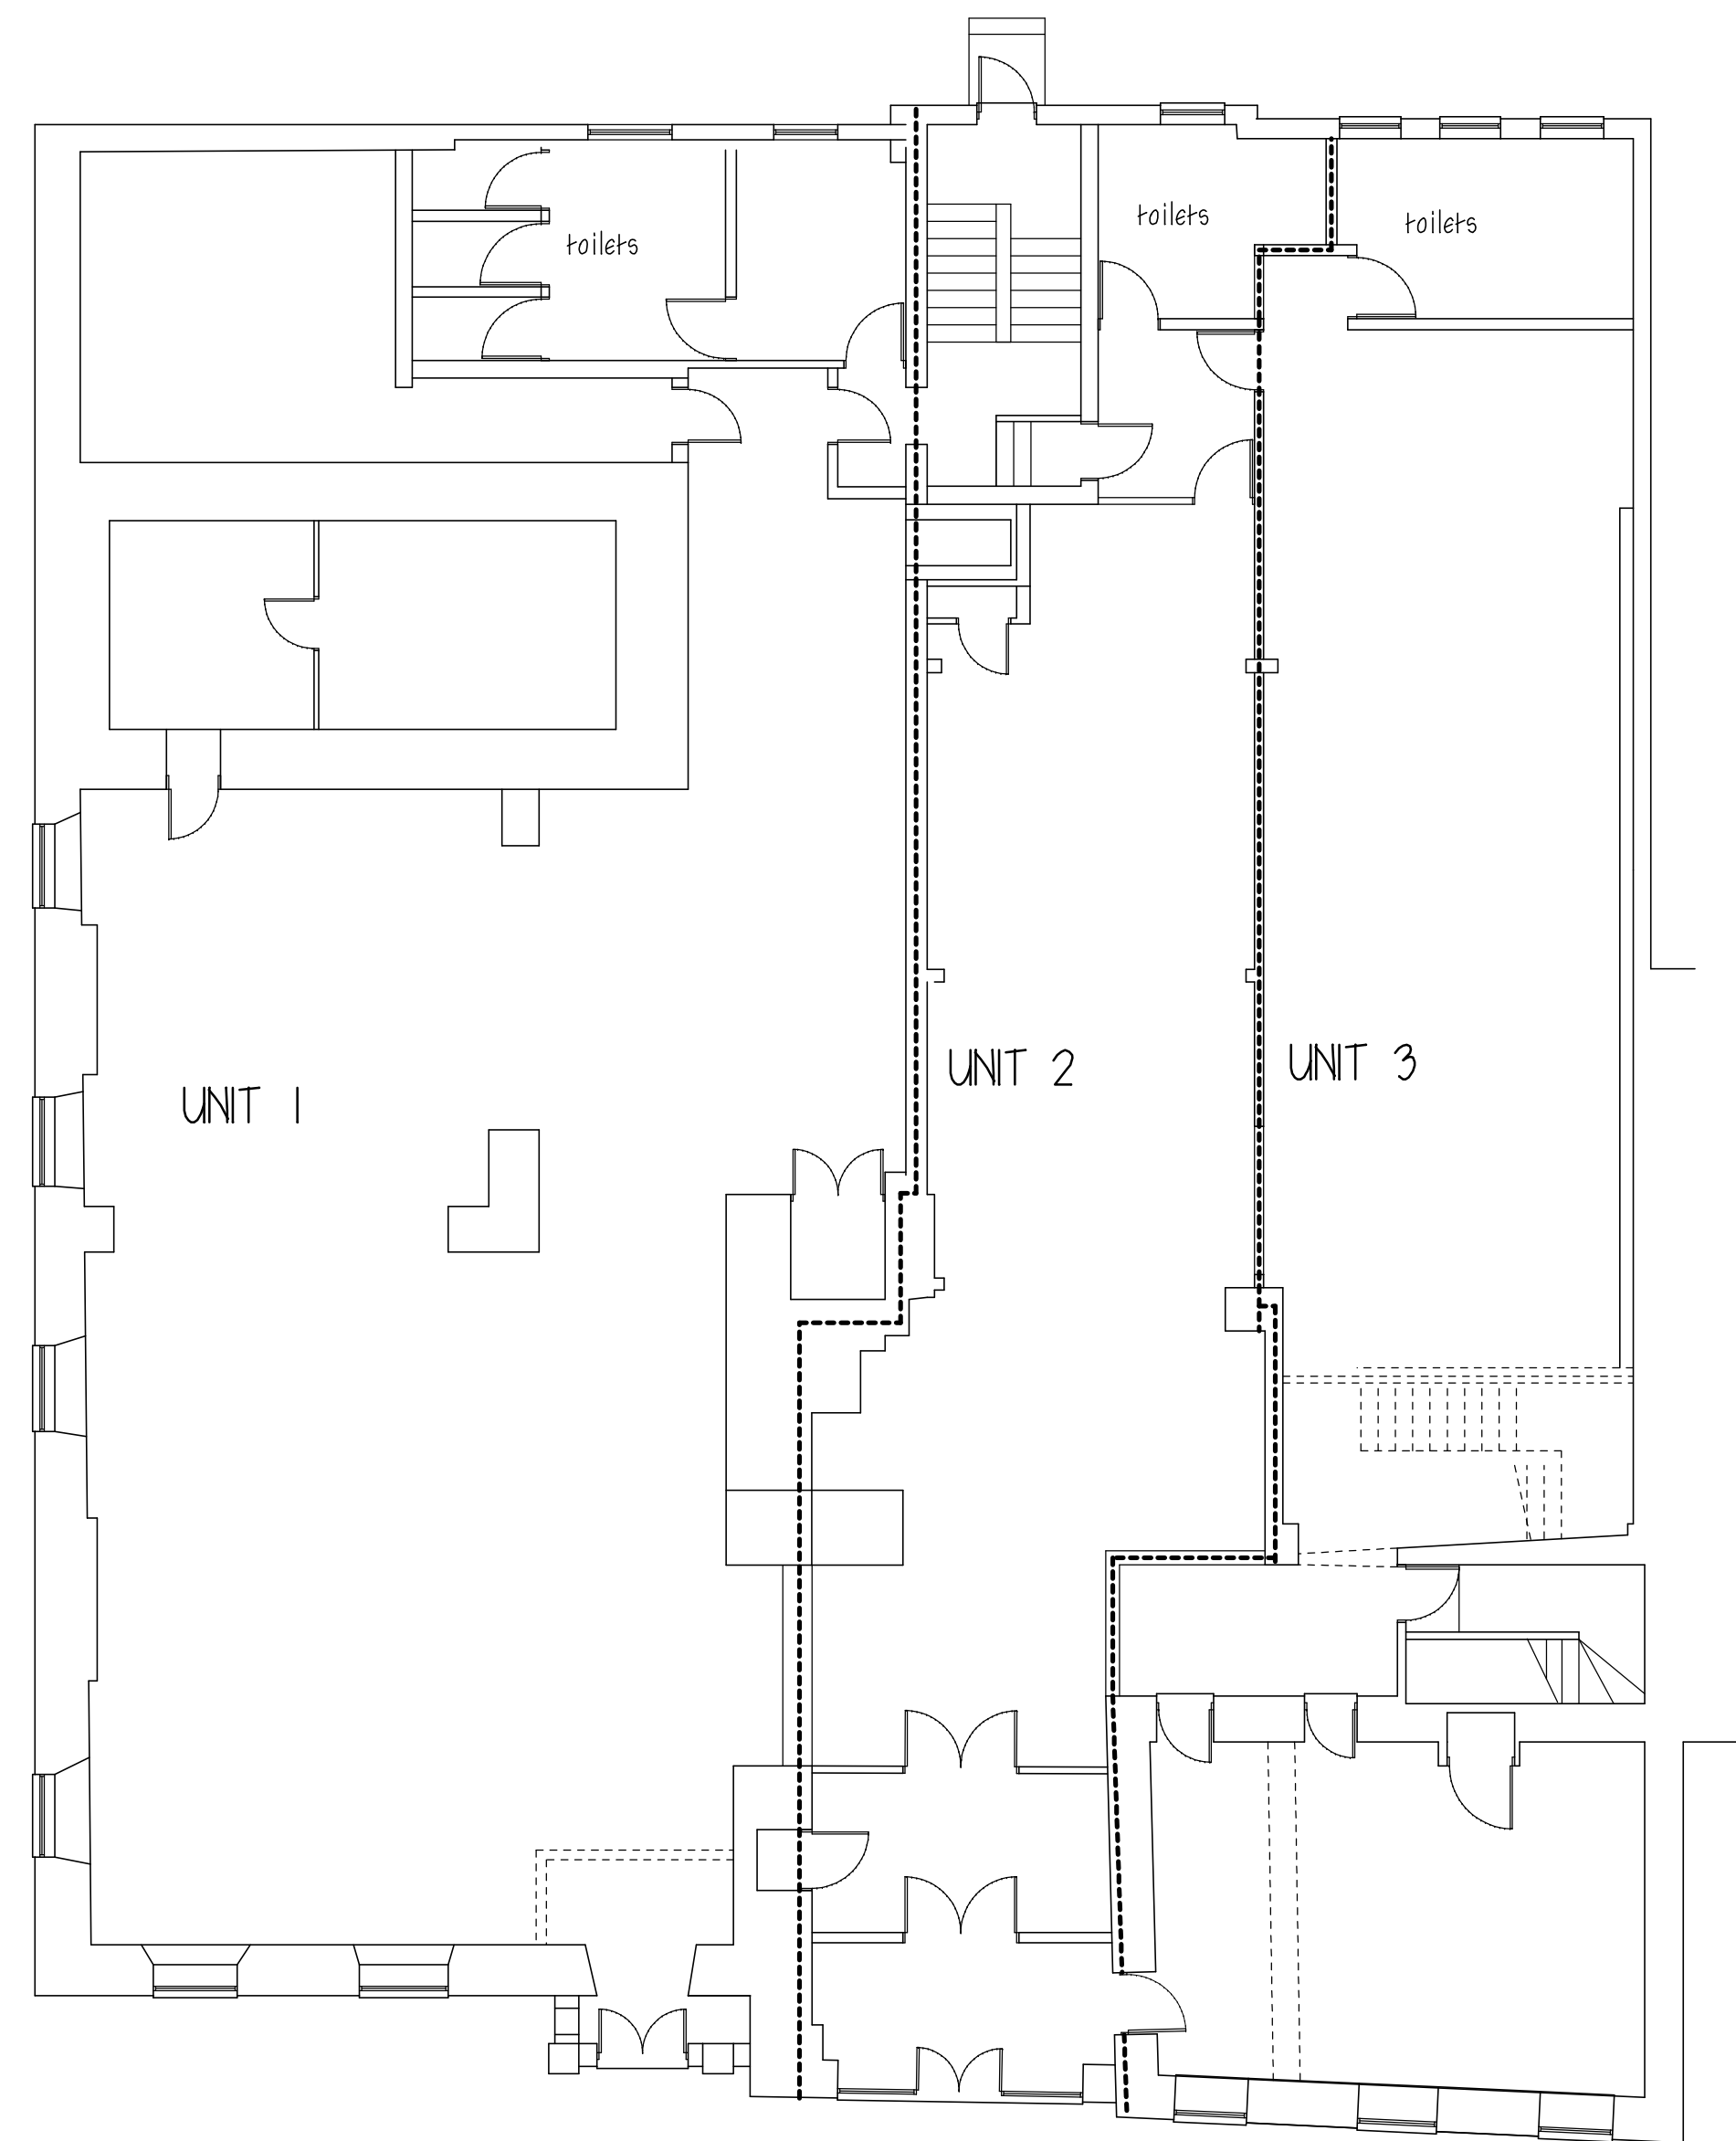


PROPOSED GROUND FLOOR

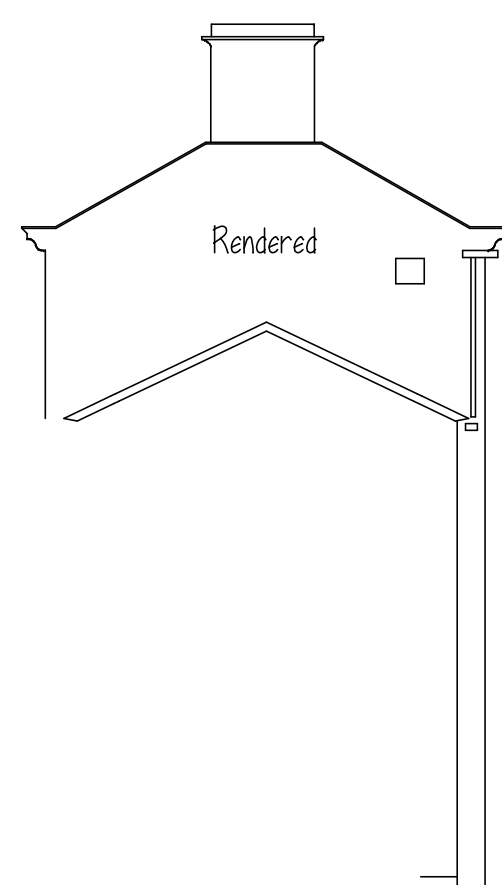

North Facing



West Facing

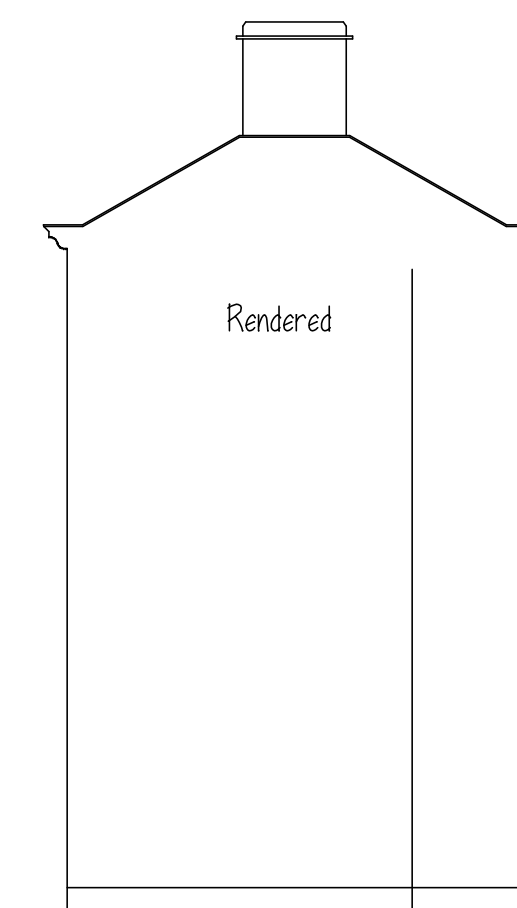

South Facing

PROPOSED ELEVATIONS

ACCESS IDEA LTD

PROPOSED 3 SHOP/OFFICES  
FORMER BARCLAYS BANK  
23-27 CHURCH ST  
BARNSELEY

PROPOSED PLAN & ELEVATIONS

1:100@A1 MARCH 21 RevA

Peter Thompson

"Linwood"  
Barnsley Road  
Dodworth



M.C.I.A.T.

Ref. 01226 201391  
Barnsley S75 3JR m. 07973251730  
e-mail peter-thompson@hotmail.co.uk