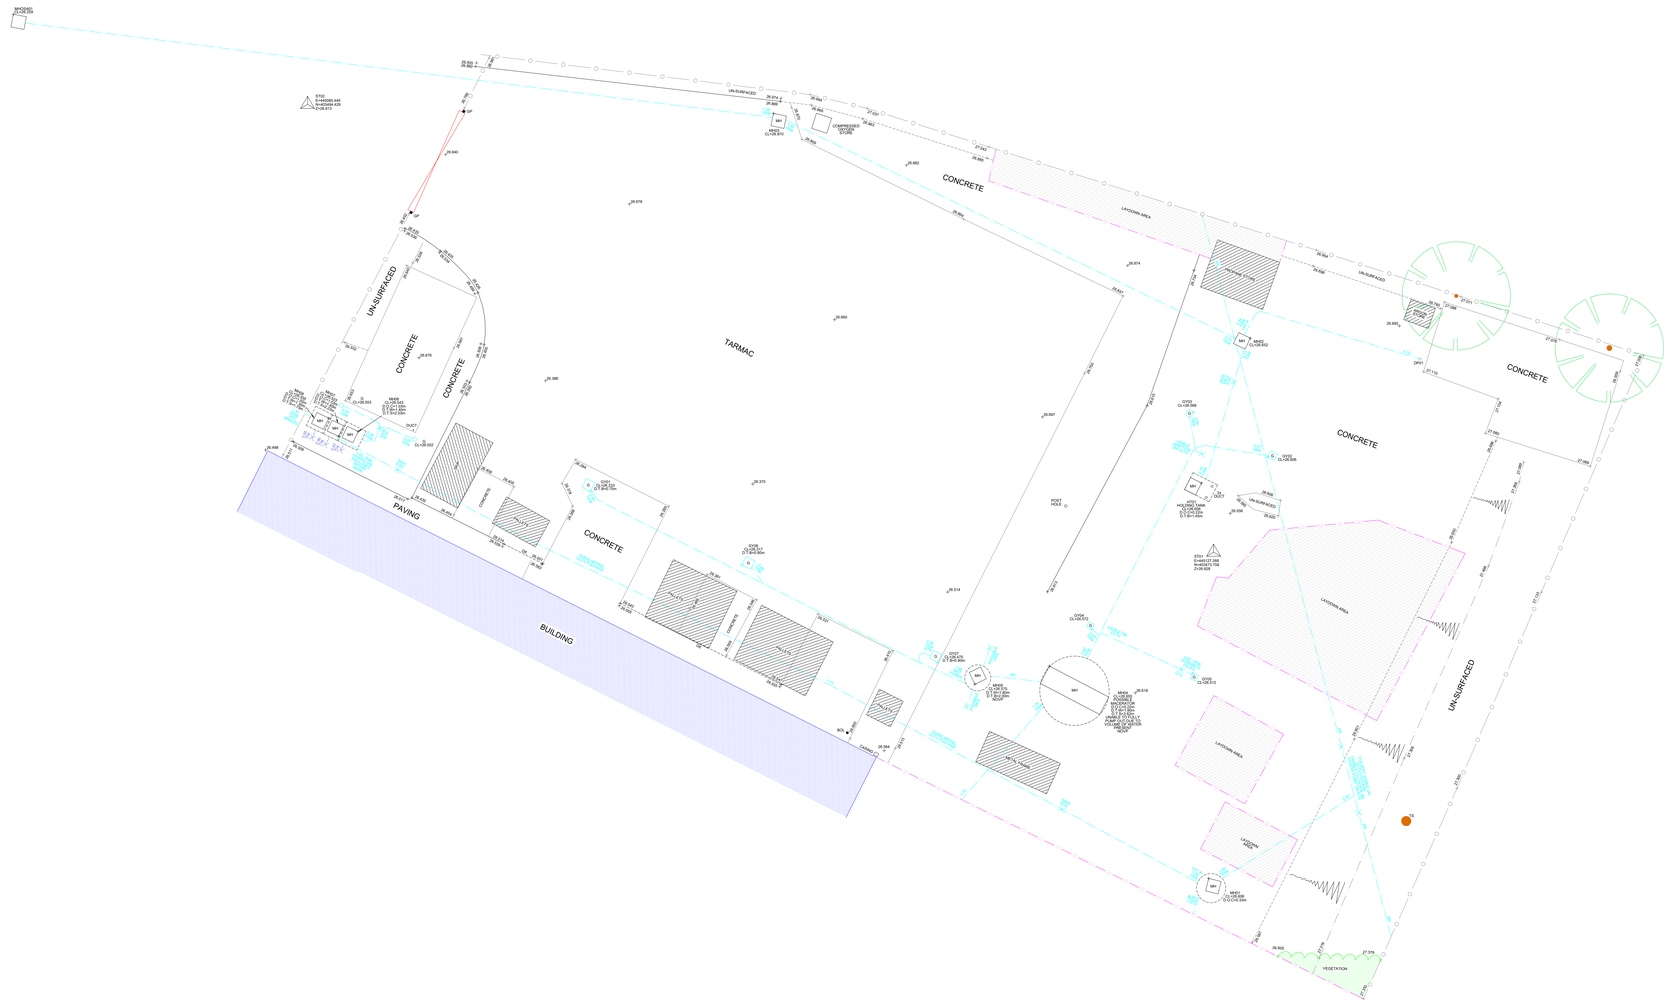

Sheet Layout

N

Topographic Abbreviations

ACU	Air Conditioning Unit	KO	Kerb Outlet
AV	Air Vent	LB	Litter Bin
BB	Belisha Beacon	LP	Lamp Post
BK	Brick	MB	Metal Base
BL	Based Bed Level	MH	Man Hole
BOL	Bollard	MK	Service Marker
BP	Barrier Pillar	MW	Monitoring Well
BPV	Brick Pavieur	OSBM	Ordnance Survey Benchmark
BR	Bike Rack	PI	Pillar
BS	Bus Stop	PB	Post Box
BT	BT Inspection Cover	PCP	Pedestrian Control Point
CA	Camera	PLT	Planter
CAJB	Cable Junction Box	PM	Parking Meter
CATV	Cable Inspection Cover	PPL	Parapet Level
CB	Control Box	PU	Pump
CCTV	Close Circuit Television	RE	Rodding Eye
CO	Cable Duct	RL	Ridge Level
CG	Cattle Grid	RS	Road Sign
CH	Coal Hole	RW	Retaining Wall
CIP	Cable Inspection Point	RWC	Rain Water Channel
CL	Cover Level	RWP	Rain Water Pipe
COL	Column	S/A	Soakaway
CR	Cable Riser	SB	Sliding Bollard
DK	Drop Kerb	SC	Water Stopcock
DPC	Damp Proof Course	SD	Slot Drain
EB	Electricty Control Box	SEG	Side Entry Gully
EJB	Electricty Junction Box	SL	Sill Level
EL	Eave Level	SP	Sign Post
ELEC	Electricty Inspection Cover	ST	Stay Cable
EM	Electricty Meter	SV	Stop Valve
EP	Electricty Pylon/Pole	SVP	Soil Vent Pipe
ER	Earth Rod	TB	Telephone Call Box
FB	Flower Bed	TBM	Temporary Bench Mark
FC	Fuel Cover	TC	Traffic Control Inspection Cover
FH	Fire Hydrant	TH	Trial Hole
FL	Floor Level	THL	Threshold Level
FLT	Flood Light	TIC	Telephone Inspection Cover
FO	Fibre Optic	TJB	Telephone Junction Box
FP	Footpath	TL	Traffic Light
FRL	Flat Roof Level	TOF	Top of Fence Level
G	Gully	TOW	Top of Wall Level
GAS	Gas Inspection Cover	TP	Telegraph Pole
GJB	Gas Junction Box	TS	Tree Stump
GM	Gas Meter	UTSF	Unable to Survey Further
GP	Gate Post	VP	Vent Pipe
GV	Gas Vent	WL	Water Level
HL	Head Level	WM	Water Meter
IC	Inspection Cover	WO	Wash Out
IL	Invert Level	WP	Waste Pipe
JB	Junction Box	WTR	Water Inspection Cover

Topographic Legend

	Gate		Vegetative Border
	Paving		Railing
	Bottom Of Batter		Pin Kerb
	Top Of Batter		Overhead Power Line
	Building/Wall		Building Canopy
	Drip/Vegetative Line		Grass Edge
	Slab/concrete		Contour With Level
	Slope of batter		Edge of Hardstanding
	Kerb		Bore Hole
	Pipes		Tree
	Fencelines		Bush
			Survey Station
			Photograph Origin

Utility & CCTV Abbreviations

A.C.E	APPROXIMATE CHAMBER EXTENTS	M.A.R	MAN ACCESS REQUIRED
AG	ABOVE GROUND	NDI	NO DEPTH INFORMATION
AR	ASSUMED ROUTE	NOVP	NO OTHER VISIBLE PIPES
BD	BACKDROP	NOVS	NO OTHER VISIBLE SERVICES
D.O.C	DEPTH OF COVER	NVP	NO VISIBLE PIPE
D.T.B	DEPTH TO BOTTOM	NVS	NO VISIBLE SERVICE
D.T.L	DEPTH TO LANDING	NVV	NO VISIBLE VALVE
D.T.S.	DEPTH TO SILT	OSA	OUT OF SURVEY AREA
D.T.W	DEPTH TO WATER	PDT	POOR TRACE
EOC	END OF CAMERA	R.O.D	RISK OF DAMAGE
EOS	END OF SONDE	SA	SURVEY ABANDONED
	END OF STATUTORY	TFR	TAKEN FROM RECORDS
EOSR	RECORD INFORMATION	UTL	UNABLE TO LIFT
	END OF TRACE	UTC	UNABLE TO CAMERA
EOT	END OF TRACE	UTS	UNABLE TO SONDE
LAT	LATERAL DRAIN	UTT	UNABLE TO TRACE

Utility Legend

- FUEL LINE - PETROL
- FUEL LINE - DIESEL, KERO OR PARAFFIN
- ELECTRICITY CABLE
- WATER SUPPLY PIPE
- GAS
- TELECOM CABLE
- BT CABLE
- CABLE TELEVISION
- FIBRE OPTICS
- EMPTY UTILITY DUCT
- CATHODIC PROTECTION
- EARTH TAPE
- HEATING PIPES
- SURFACE WATER DRAIN
- FOUL WATER DRAIN
- COMBINED DRAIN
- RISING MAIN
- UNIDENTIFIED (LOCATED USING GPR) - SEE NOTES
- UNIDENTIFIED (LOCATED BY INDUCTION) - SEE NOTES
- UNIDENTIFIED (LOCATED BY RADIO) - SEE NOTES
- UNIDENTIFIED PIPELINE
- TANK GAUGE LINE OR COMMS CABLE
- OFF-SET FILL
- VENT PIPE
- OIL PIPE
- REMEDIATION PIPES
- VAPOR RECOVERY
- SURVEY EXTENTS BOUNDARY LINE
- END OF TRACE / SONDE / STATUTORY RECORD INFORMATION

VISIBLE TRENCH

CHAMBER EXTENTS

REPORT PHOTOS

STATUTORY RECORD INFORMATION SHOWN IN GREY (COLOUR 8)

Notes

THE ACCURACY OF BOTH THE RADIO DETECTION EQUIPMENT AND THE GROUND PENETRATING RADAR, CAN ONLY BE ASSUMED TO BE +/-15% OF THE LOCATED DEPTH, FOR BOTH X,Y AND Z HEIGHT INFORMATION.

WHILST 1ST HORIZON PROVIDE SUITABLY TRAINED STAFF ON ALL PROJECTS AND OUR INVESTMENT IN THE LATEST DETECTION EQUIPMENT, LOCATED DATA MUST NOT BE ASSUMED EXHAUSTIVE AND DOCUMENT HS(G)47 MUST ALWAYS BE ADHERED TO IN ALL AREAS DURING ANY EXCAVATION WORKS.

NO LIABILITY FOR ERRORS, OMISSIONS OR EXCEPTIONS WILL BE ACCEPTED BY 1ST HORIZON SURVEYING & ENGINEERING LTD.

ALL SURVEY WORKS ARE CARRIED OUT IN ACCORDANCE WITH THE RICS SURVEYS OF LAND, BUILDINGS AND UTILITY SURVEYS AT SCALES OF 1:500 AND LARGER, OF WHICH A COPY CAN BE MADE AVAILABLE ON REQUEST.

THIS DRAWING SHOULD ONLY BE USED FOR IT'S ORIGINAL PURPOSE.

1ST HORIZON SURVEYING & ENGINEERING LTD ACCEPTS NO RESPONSIBILITY FOR THIS DRAWING IF SUPPLIED TO ANY PARTY OTHER THAN THE ORIGINAL CLIENT.

DO NOT SCALE FROM THIS DRAWING.

ALL LEVELS ARE RELATED OSTN15 GRID PROJECTION.

Reference Material

THIS DRAWING HAS NOT BEEN PRODUCED WITH REFERENCE TO STATUTORY AUTHORITY PLANS

Rev	Details	Name	Date

Client: **Welding Alloys Ltd.**
Unit 20, Goldthorpe Industrial Estate
Commercial Road, Goldthorpe,
Rotherham
S63 9BL

Project: Unit 20 Commercial Way, Goldthorpe
Rotherham
S63 9BL

Title: Unit 20 Commercial Way, Goldthorpe
Topographic and Drainage Survey
(Sheet 1 of 1)

Surveyed:	AW, SF	CAD:	RC
Chk'd:	DF	App'd:	JG
Date:	25.11.2025	Scale:	1:100@A0

1ST HORIZON

1st Horizon Surveying and Engineering Ltd.

The Old Pop Factory
88-90 High Street
Dodworth
Barnsley S75 3RQ

Tel: +44 (0)1226 766 446
Fax: +44 (0)1226 766 317
www.1sth.co.uk
info@1sth.co.uk

No. WA-UCW13105-01 | Rev: -