

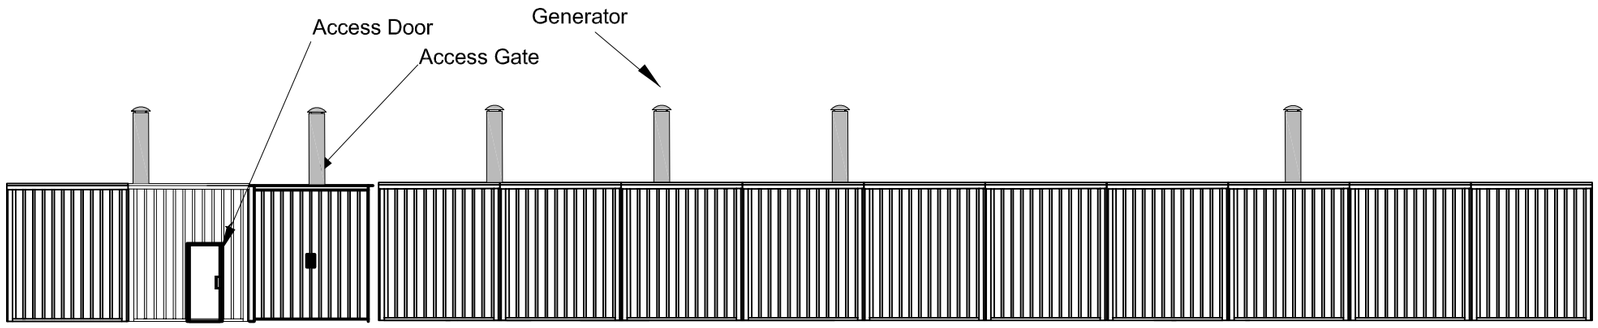



**VIEW IN DIRECTION OF ARROW 'A'**

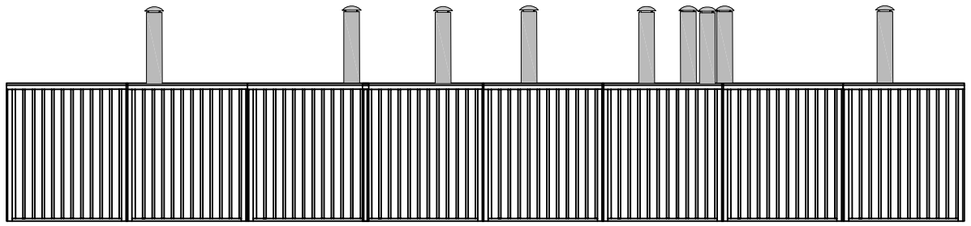

**VIEW IN DIRECTION OF ARROW 'B'**

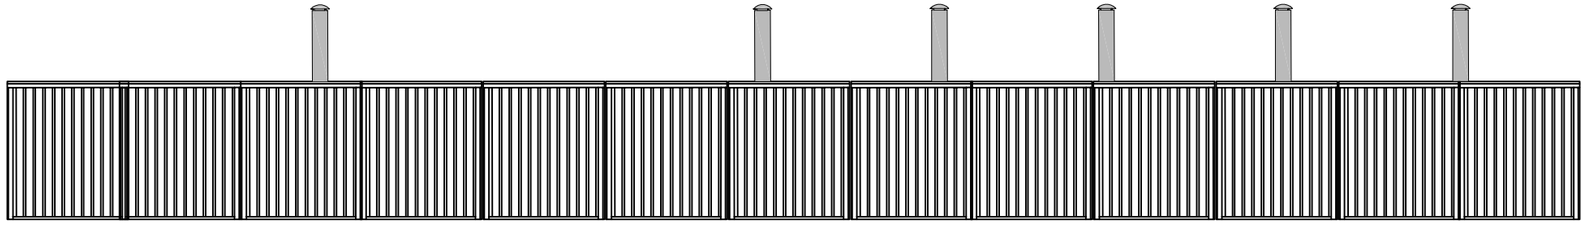

**VIEW IN DIRECTION OF ARROW 'C'**

| ISSUE | DETAILS | DATE | DRAWN | CHECKED | APPROVED |
|---|---|---|---|---|---|
| E | STACK HEIGHT UPDATED TO 7m | 19/06/17 | MM | KC | AJ |
| D | UPDATED TO REFLECT NEW LAYOUT | 15/06/17 | MM | KC | AJ |
| C | Generator Stack height set to 7.5m | 10/01/17 | MM | KC | AJ |
| B | Generator Stacks Added | 10/01/17 | MM | KC | AJ |
| A | Original Issue | 09/09/16 | MM | KC | AJ |

CLIENT
PEAK POWER CONNECTIONS LTD

PROJECT
BARNSLEY (GRID REF: SE319081)

The information in this drawing is the copyright of Sterling Power Utilities Ltd. It must not be copied or reproduced without the express permission of Sterling Power Utilities Ltd. © 2015 Sterling Power Utilities Limited.

TITLE
SITE ELEVATIONS

DRAWING NO.
G000237-1005-E- D04

TYPE
PRELIMINARY

SCALE
1:200 @ A3

STERLING
POWER UTILITIES

Y:\7 CAD\GENERATION DRAWINGS\SO DEV CO\G000237- BARNSLEY\G000237-1005-E_D04_SITE ELEVATIONS.dwg

A3