


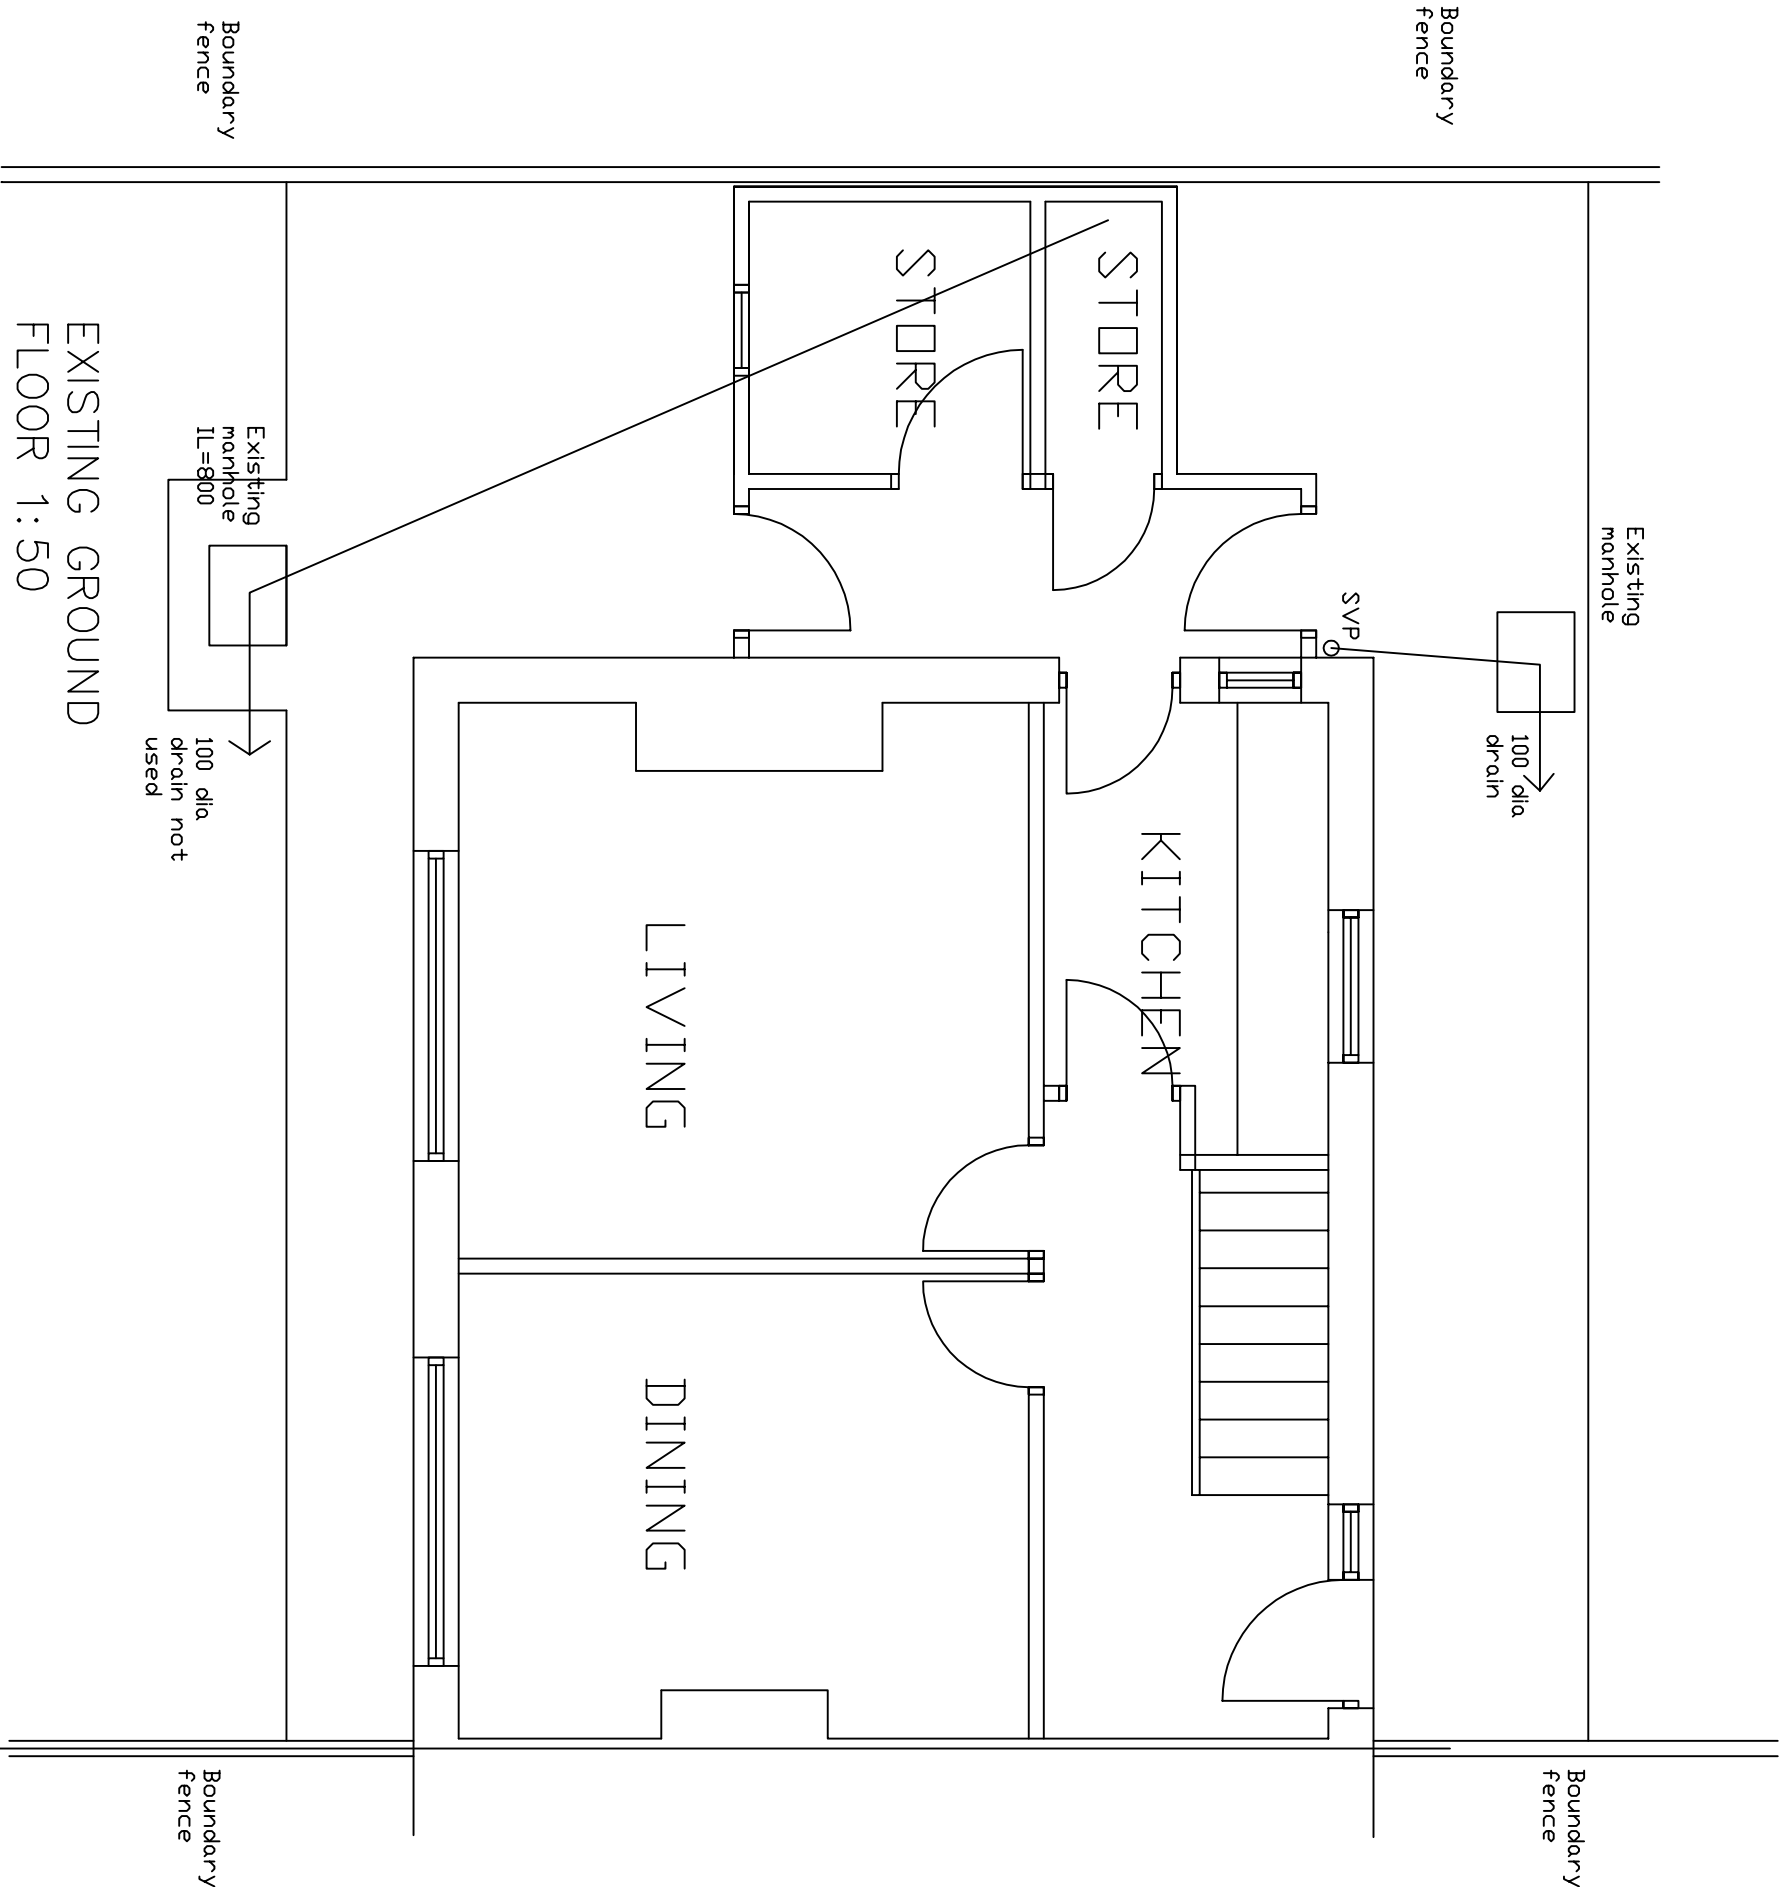

Revisions	A. A----	00-00-
This drawing is for planning permission only and is not a construction drawing.		
Drawing Title	EXISTING-GROUND-FLOOR-PLAN	
Job No. - Dwg No.	TL/2014/1	—
Client:	MR T LANG 6 WALBROOK MANSFORD 570 SLE	
Scale.	1:50	