



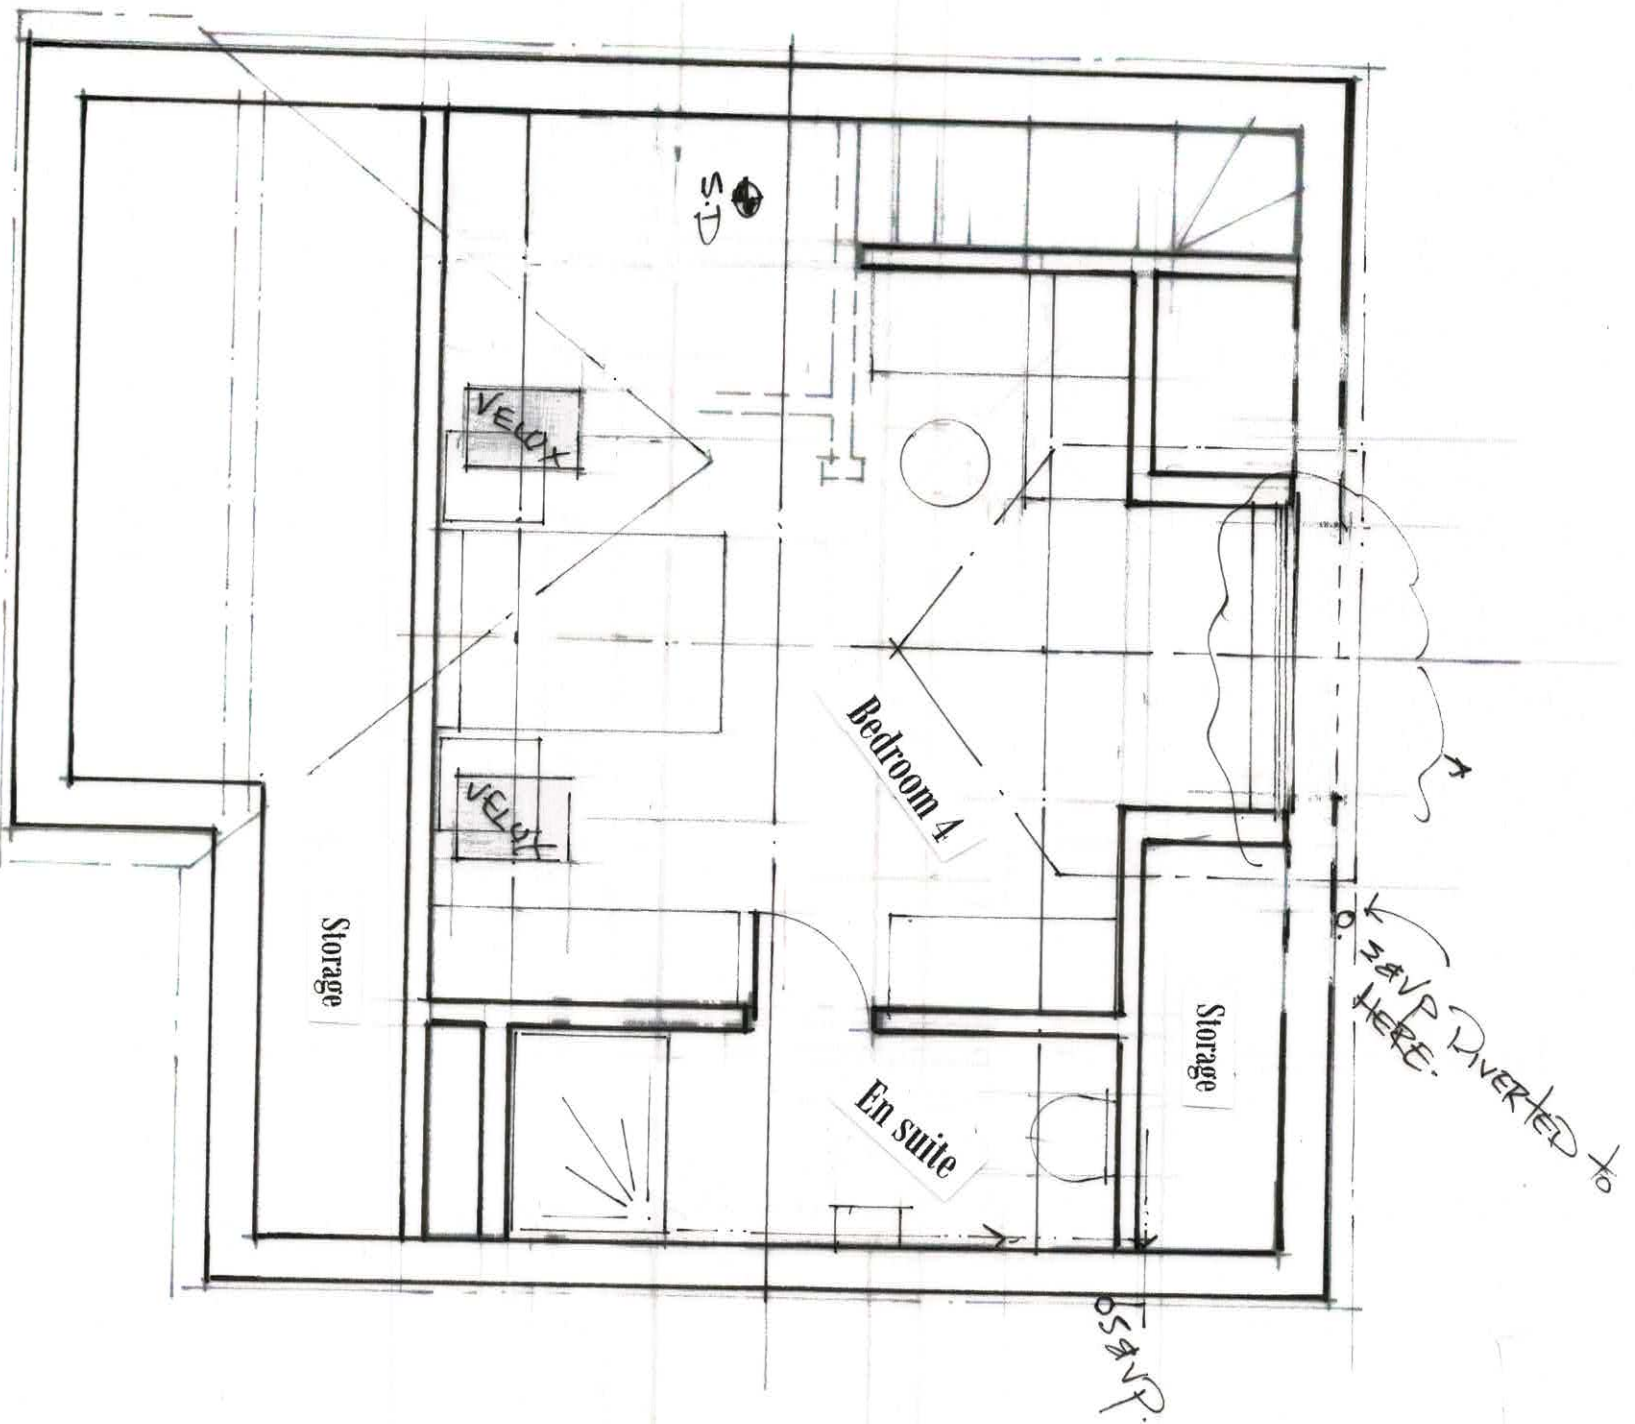

Proposed Second Floor Layout

1 : 50 @ A3

Rev A - Dormer moved up
Roof slope
(Refer to DCS A1)

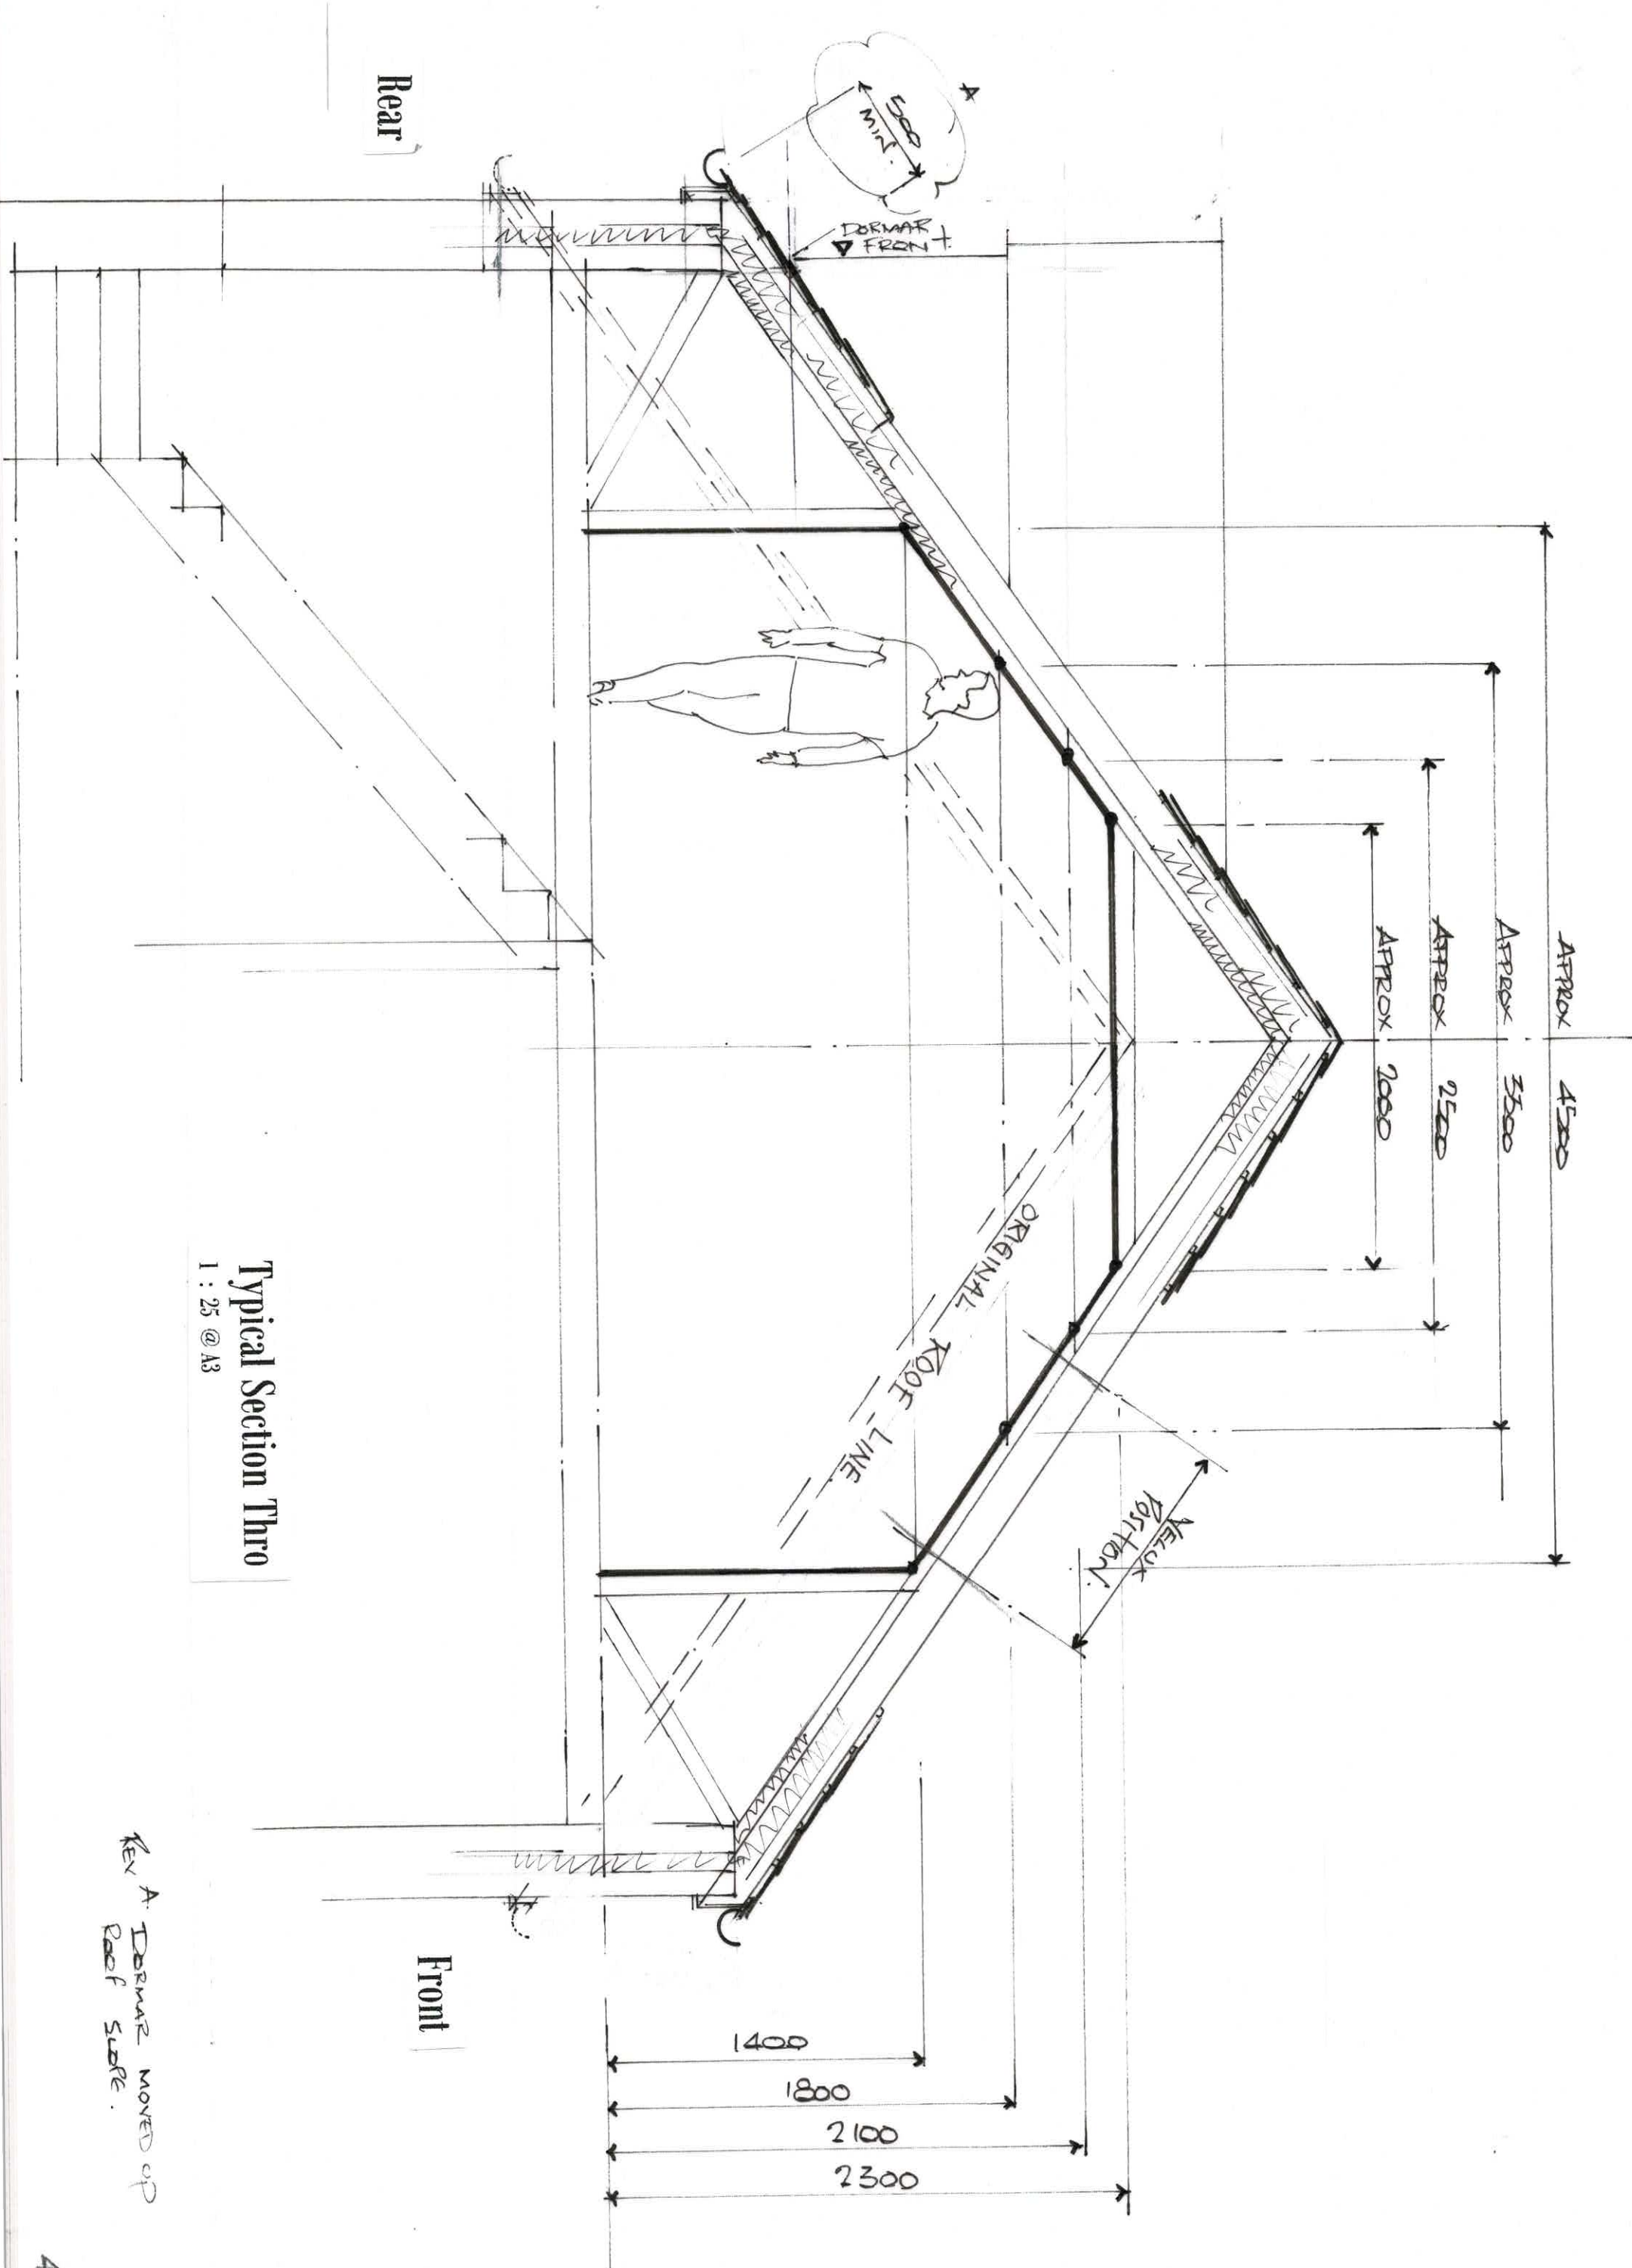


Typical Section Thro
1 : 25 @ A3


REV A DORMER MOVED UP
ROOF SLOPE.




Front Elevation

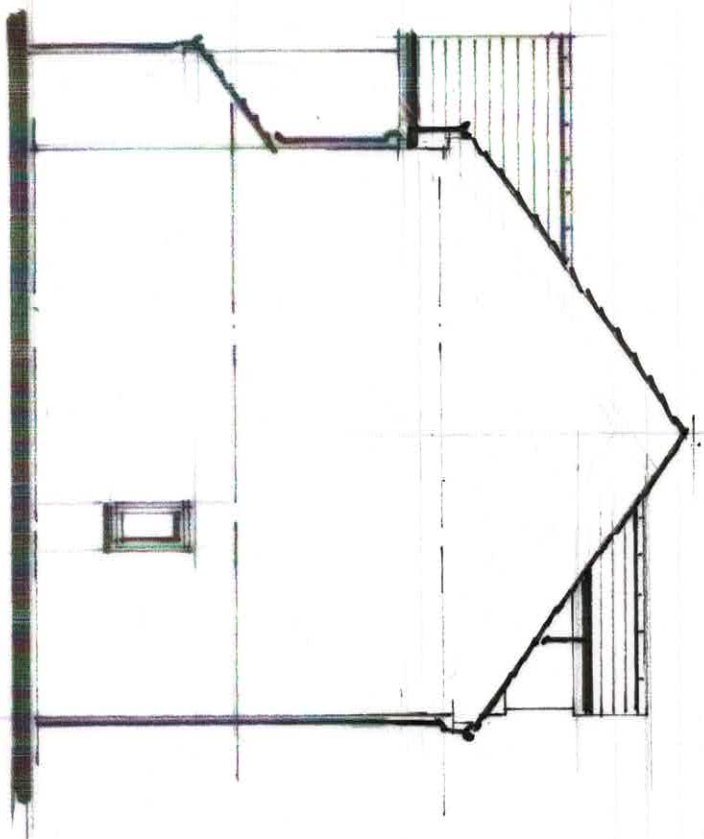

Side Elevation A

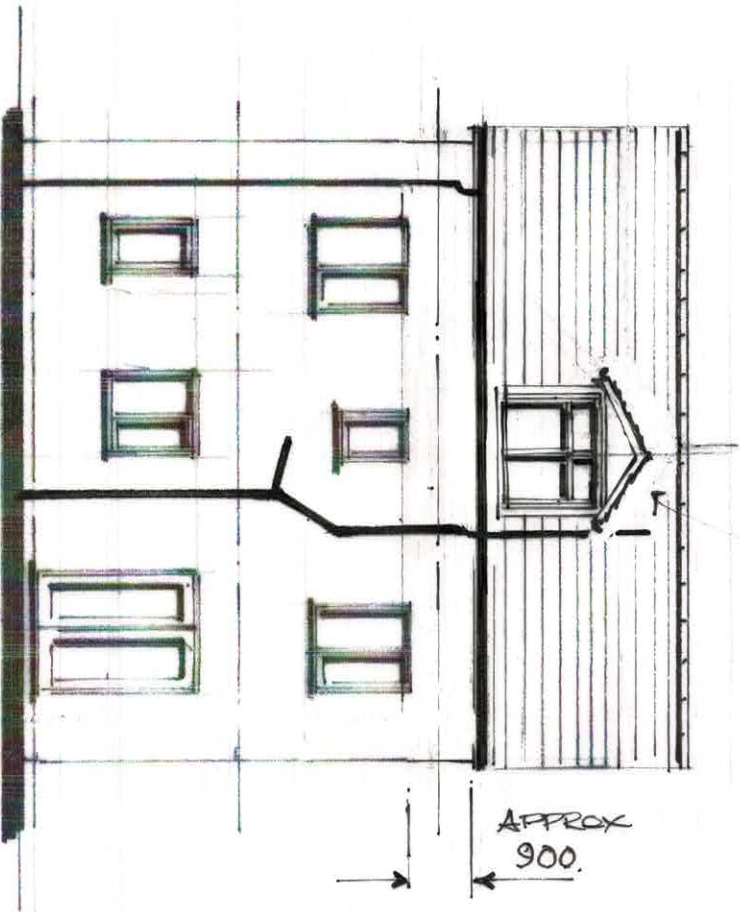

Rear Elevation

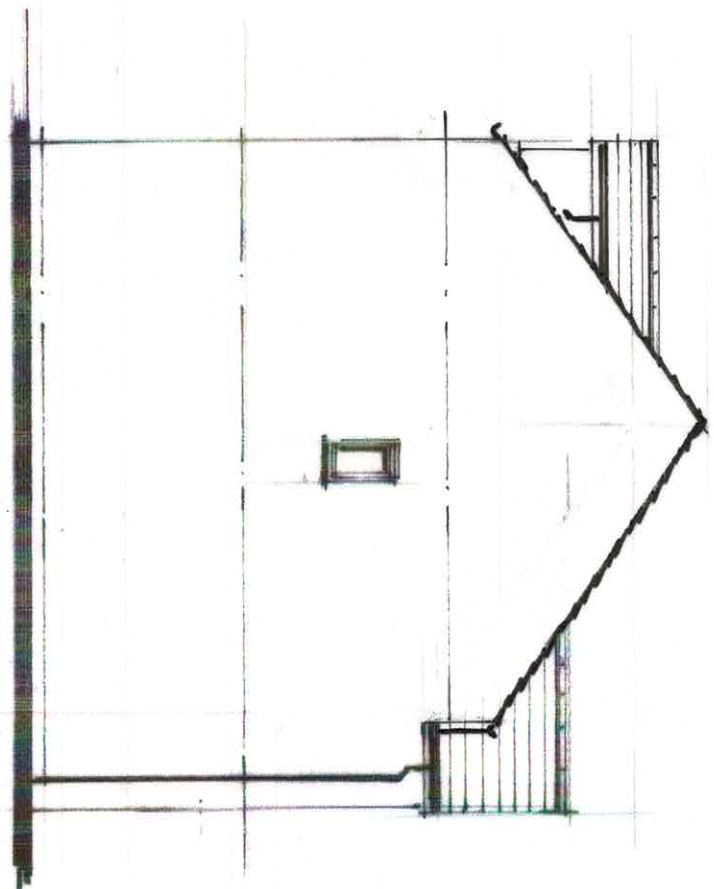

Side Elevation B

Proposed Elevations

1 : 100 @ A3

REV A. DOORWAY MOVED UP
ROOF SLOPE.
(REFER TO DES A.)
DOORWAY BACK LINK
LOWELED.