


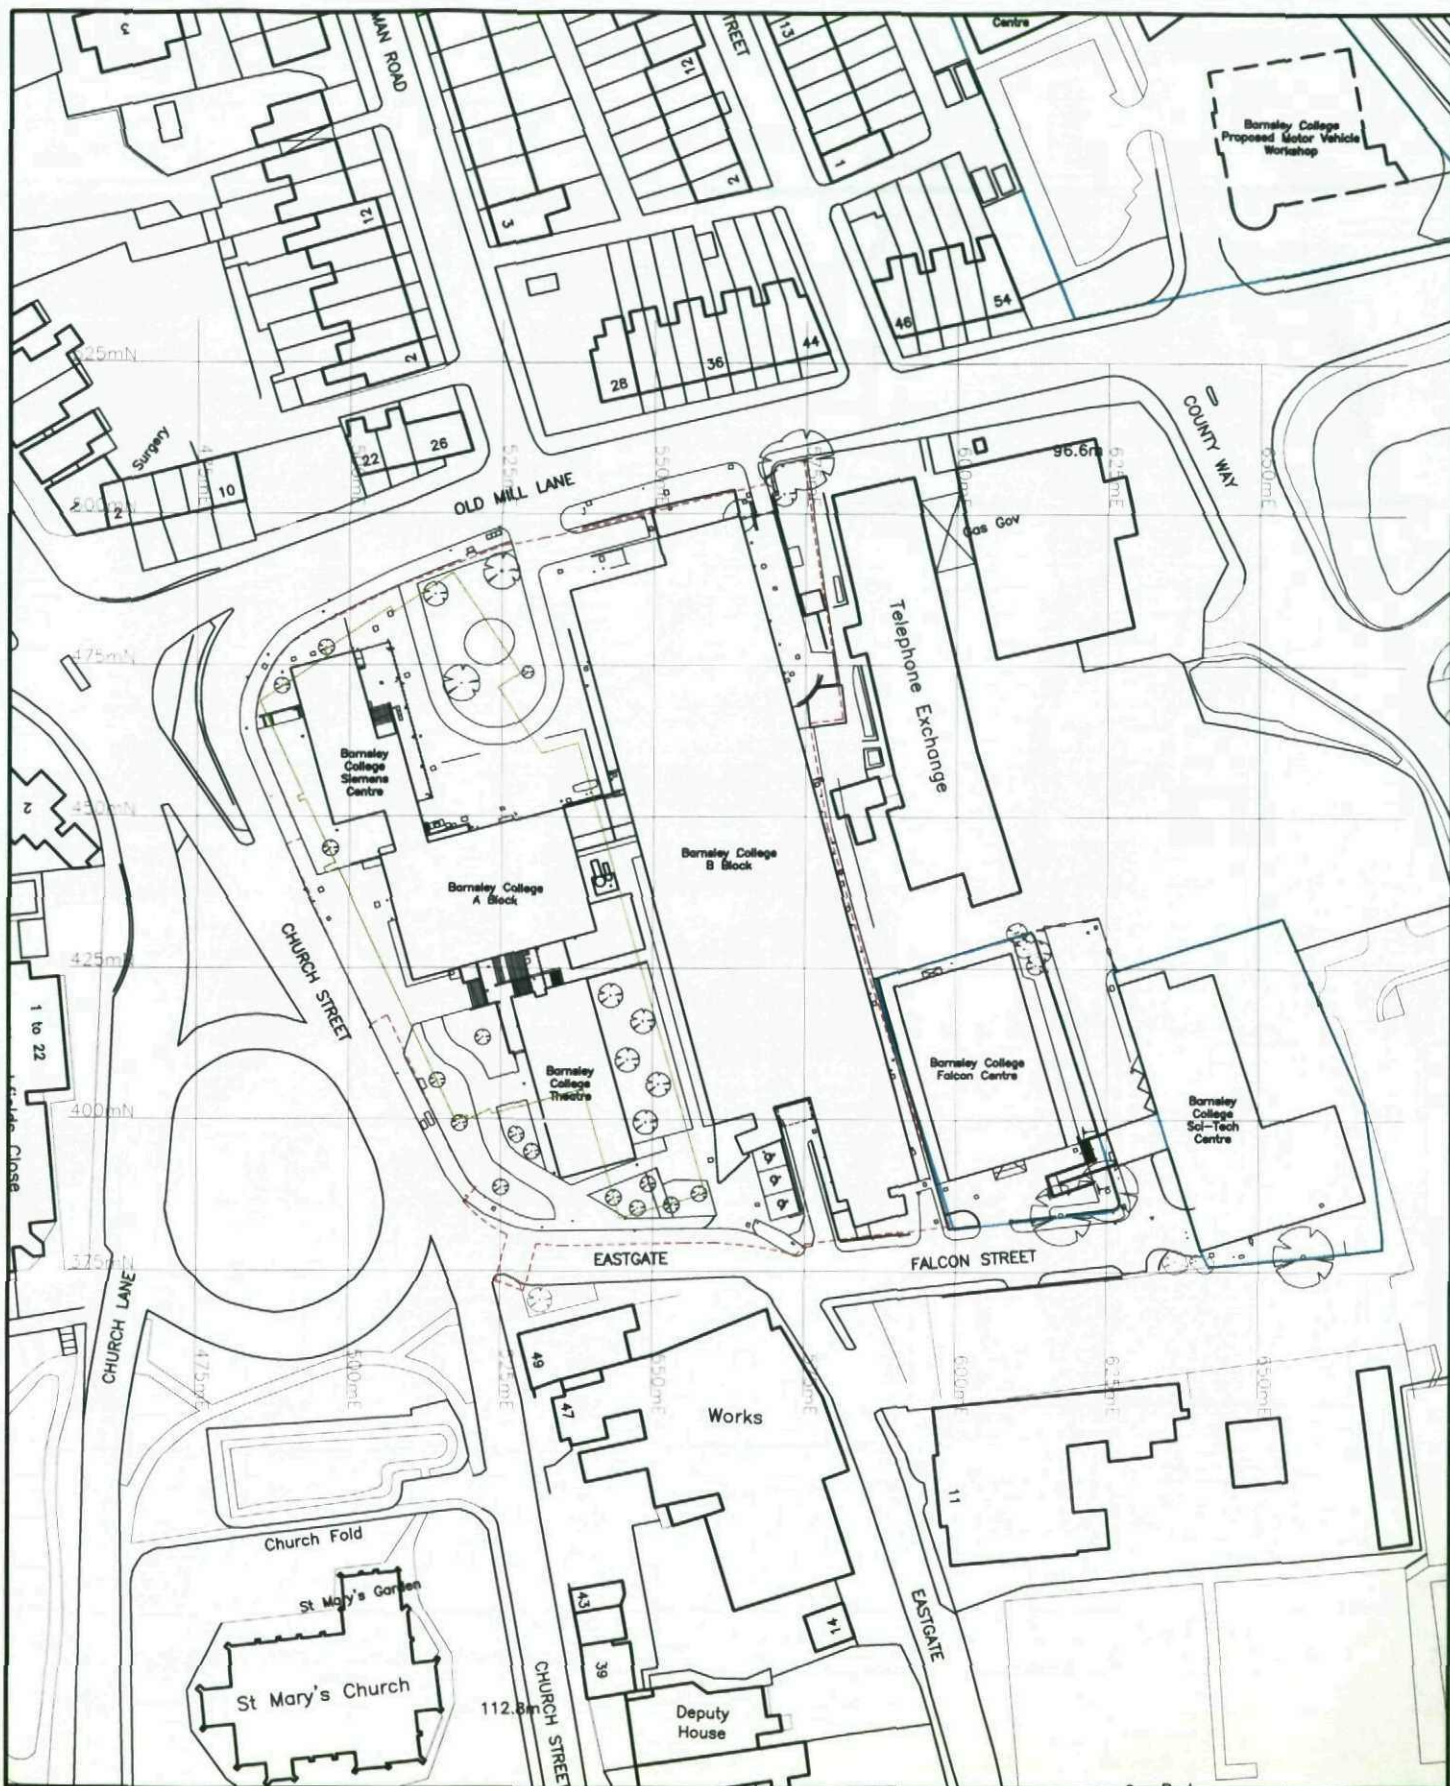

The Hacienda
21 Albion Street
Manchester M1 5DA
Telephone +44(0)1612006370
Facsimile +44(0)1612369896
Website www.jeffersonsheard.com



Jefferson
Sheard
Architects

Project
**Barnsley College Campus
Redesign**

Drawing
Location Plan

Scale
1:1250@A4

Date
28/07/2008

Ref.
3492

Number
R0008

Rev.
P1

Drawn **BM**

Check **AG**

Key:

- Site Boundary
- College ownership
- Outline of proposed building

P1 28/07/2008 Drawn: BM Check: AG

ISSUED FOR PLANNING