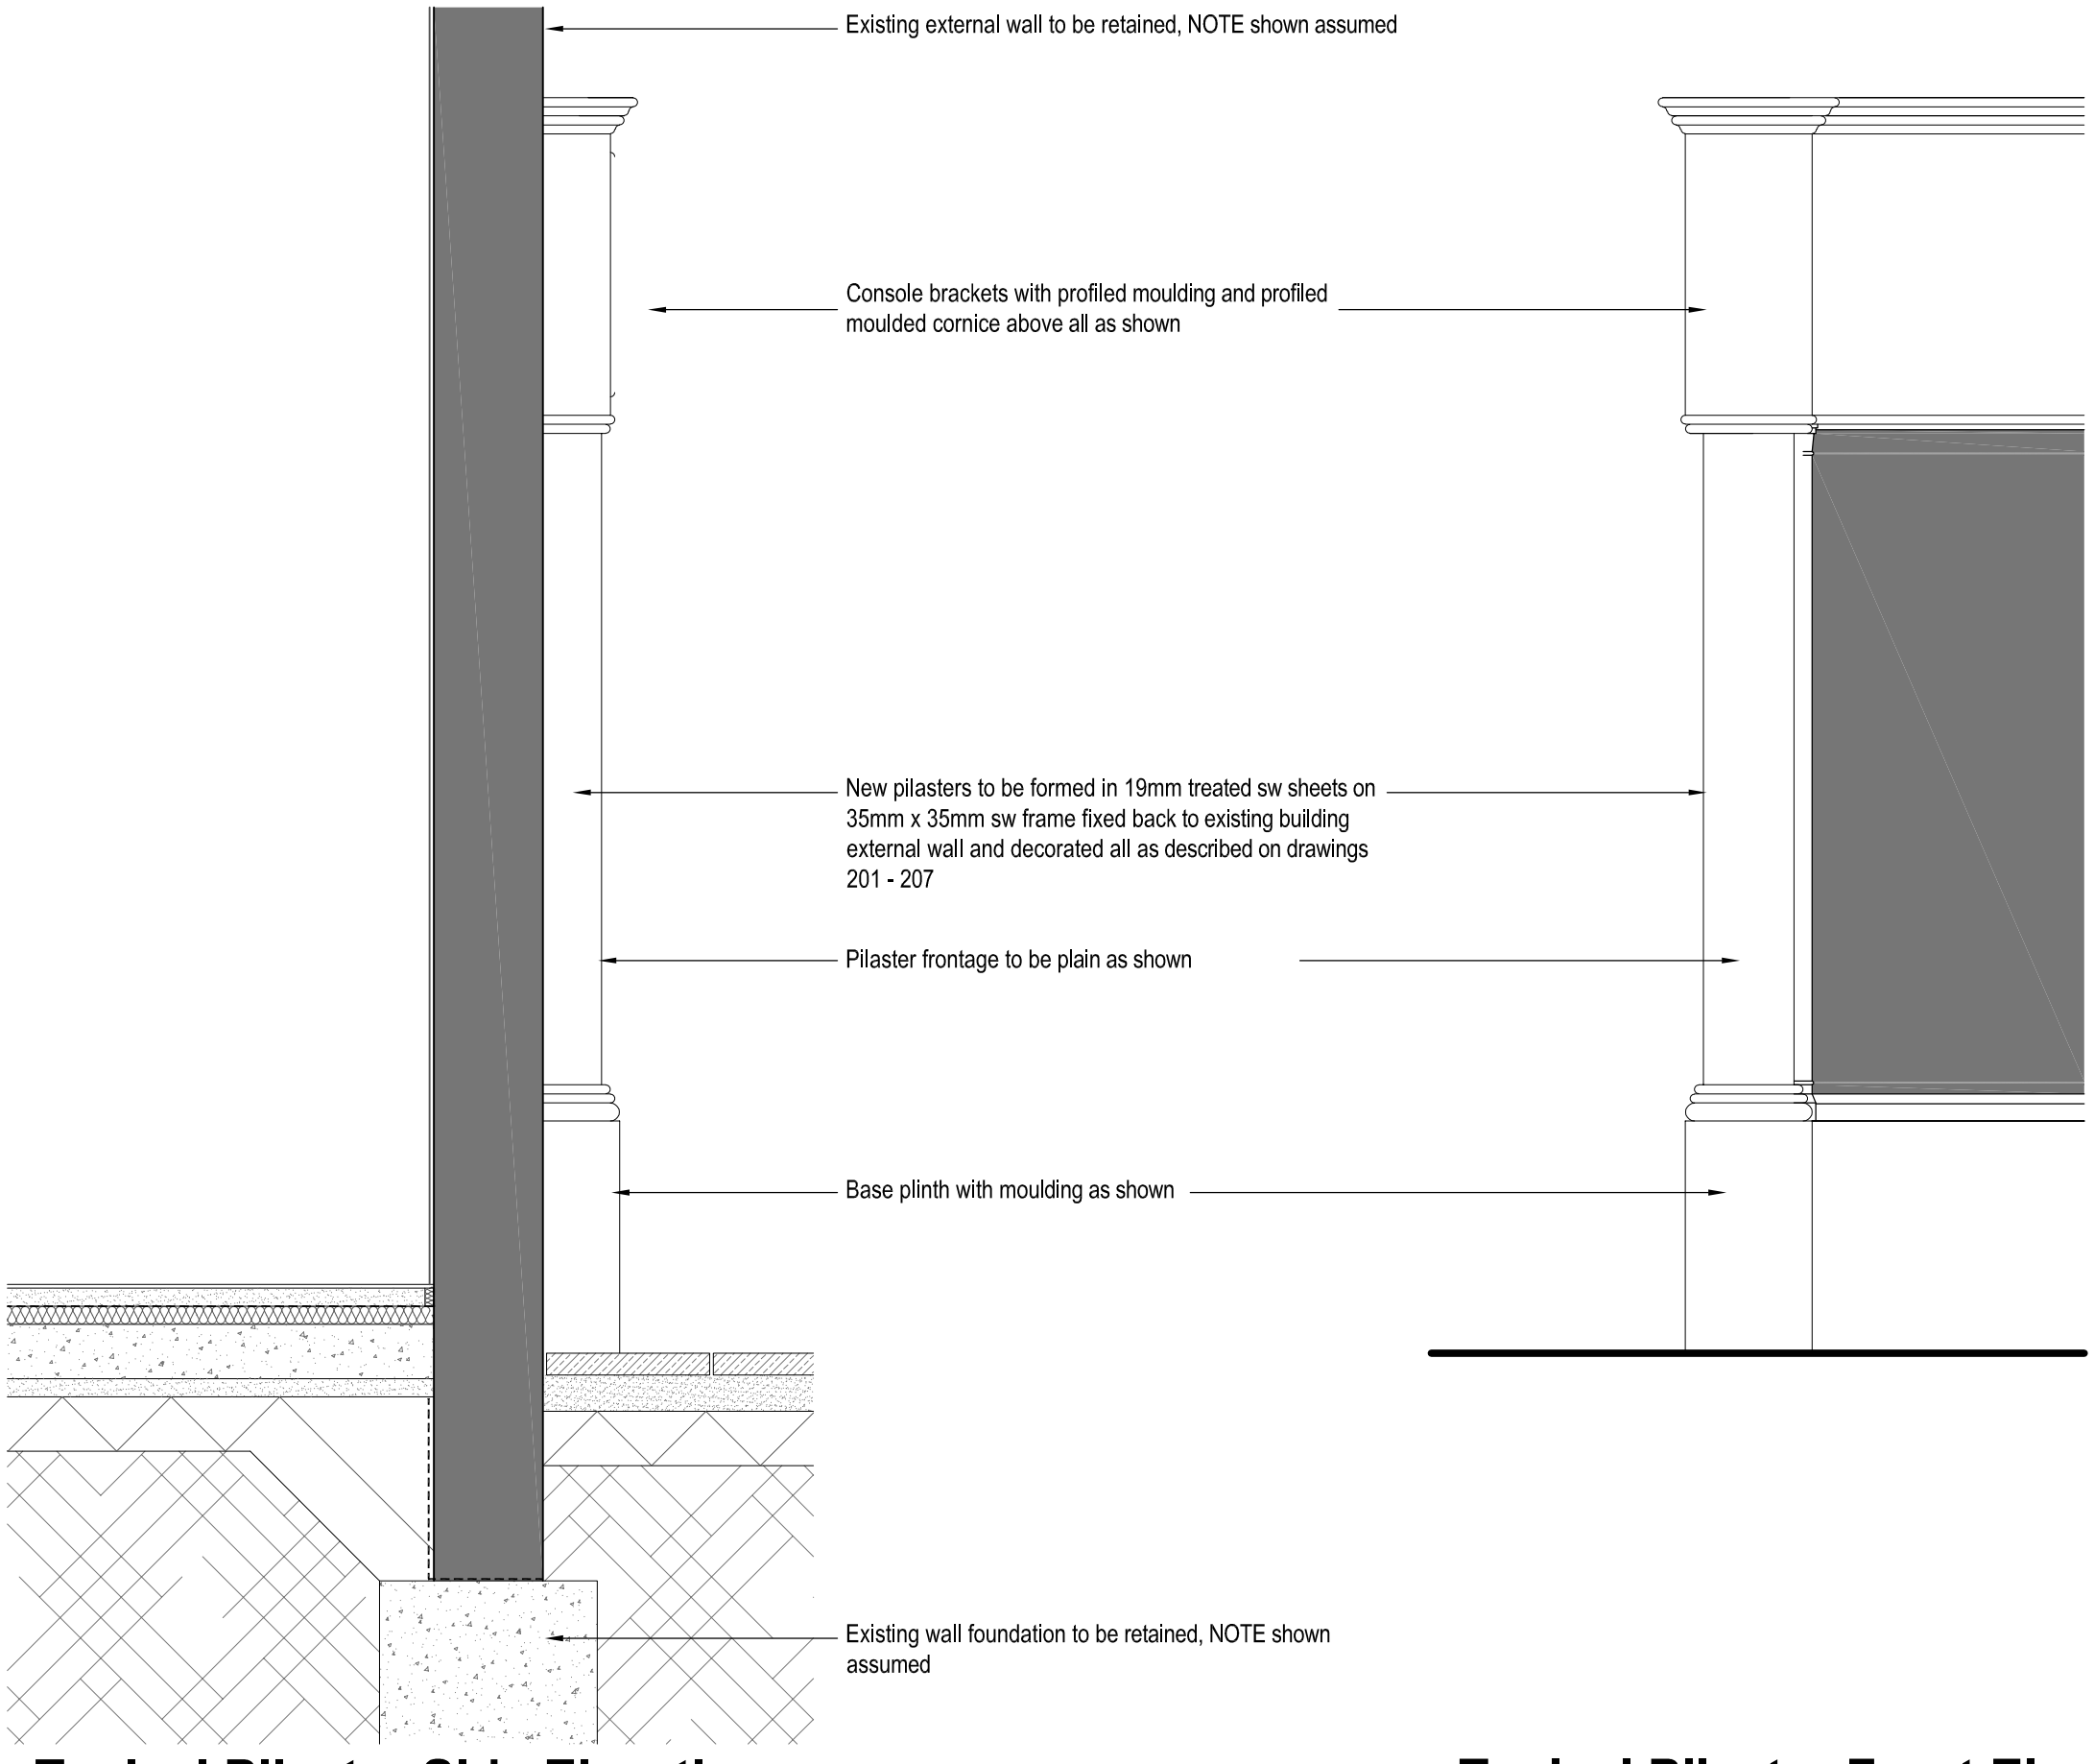

Typical Pilaster Side Elevation

Scale 1:20@A3

Typical Pilaster Front Elevation

Scale 1:20@A3

NOTE
The levels shown are derived from the known existing floor and beam levels. Any discrepancies to be discussed and corrected on site

For details of the structural elements refer to the S. Engs drawings and details

ISSUED FOR PLANNING

REVISION	DATE	DRAWN	CHECKED	DESCRIPTION

CLIENT	MS CHILDS & MS ASHURST	SCALE 1:10@A3	DATE SEPT 2022
PROJECT	58 ELDON STREET, BARNSLEY	DRAWN ML	CHECKED
DRAWING TITLE	TYPICAL SHOP FRONTAGE PILASTER DETAIL	JOB NUMBER 2226	DRAWING NO. 212 REVISION

TIMEARCHITECTS

Creative Conservation - Inspiring Design. Time Architects 226-228 Holme Lane, Sheffield, S64JZ
Registered Company Number In England and Wales: 8033383, Director: Michael Leigh
W. www.timearchitects.co.uk **E.** info@timearchitects.co.uk **T.** 0114 430 0114
© all rights reserved, report all discrepancies, do not scale from drawing, check dimensions on site