



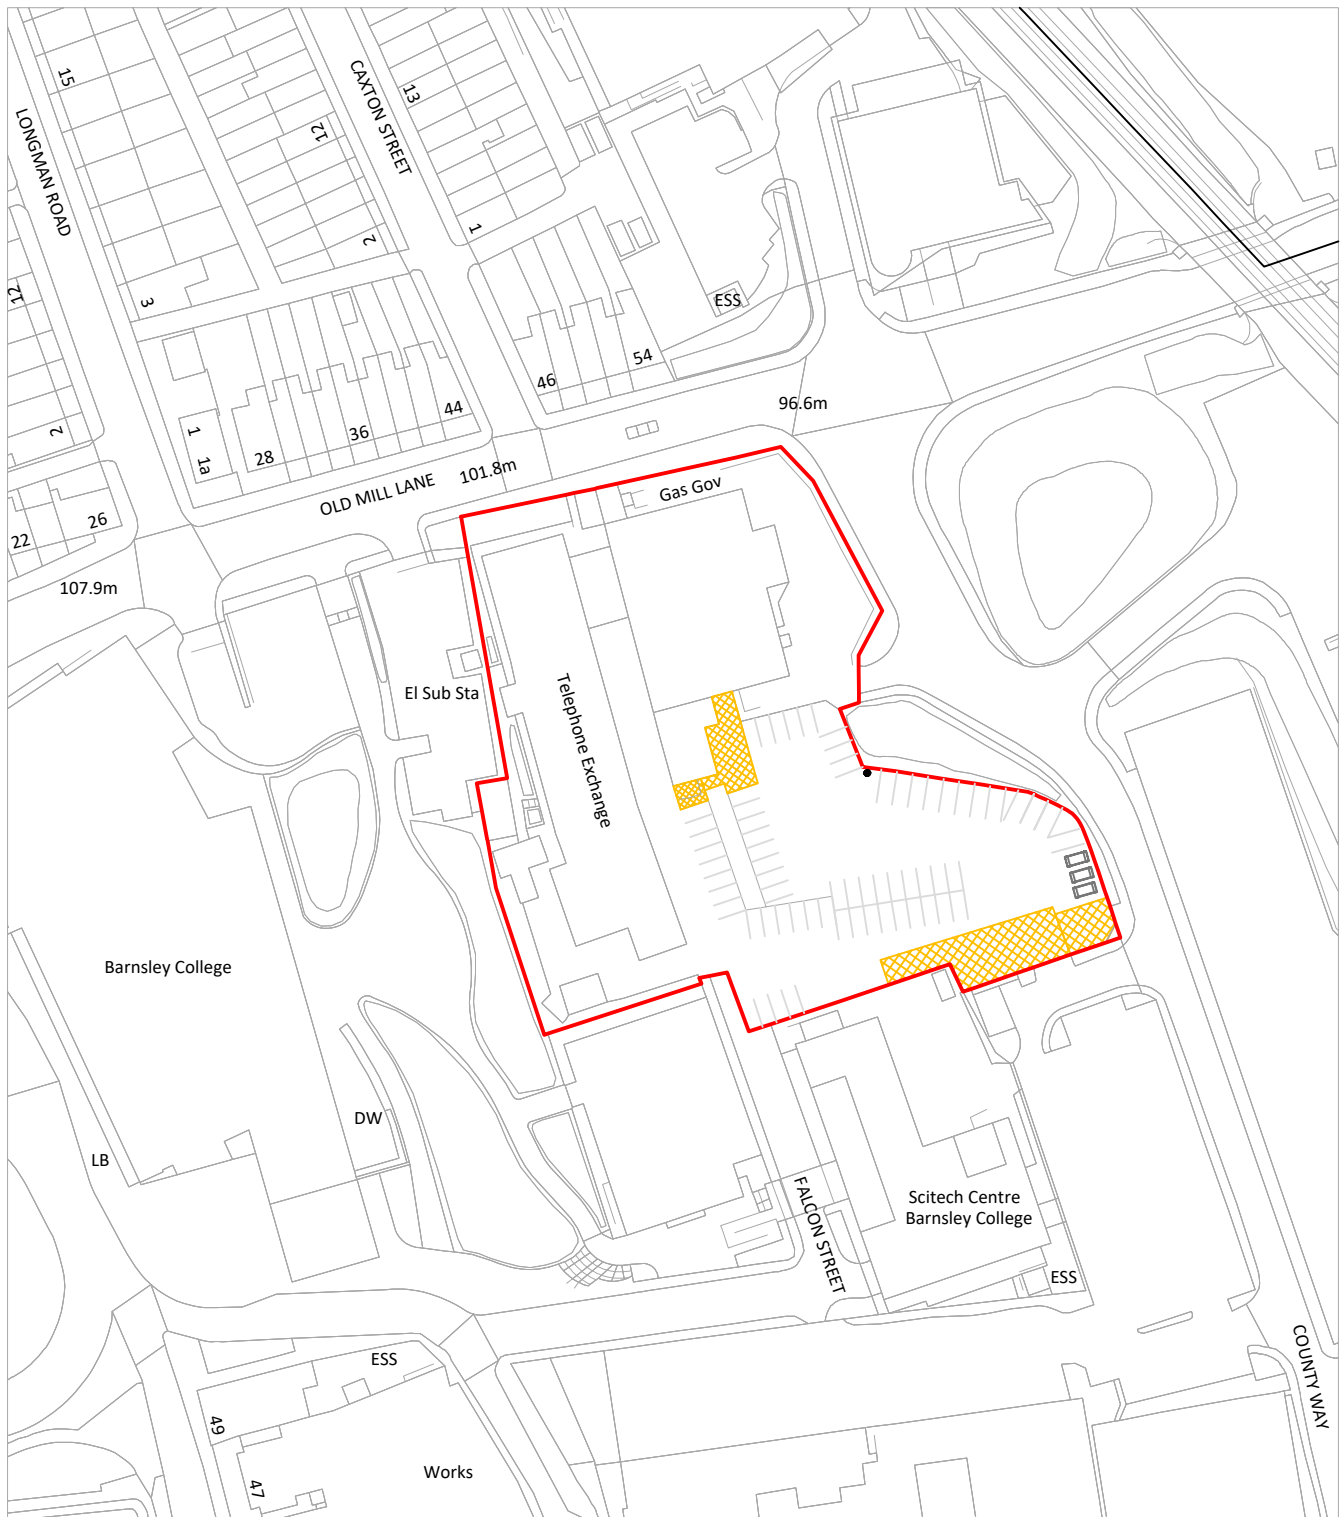

ReQuestAPlan
Map number: TQRQM22306154557645
Title: Barnsley TE
Map Produced for: BT
© Crown copyright and database rights 2022 OS 100042766
Date of Purchase: 02-11-2022
1 Years subscription from 02-11-2022 for 1 workstation.

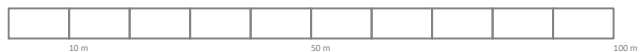

PROJECT:	Openreach Civils Depot - K1087446	CLIENT:	
SITE:	Barnsley TE/TRS	Barnsley TE/TRS Off County Way Barnsley South Yorkshire S70 2EY	This drawing has been produced using a DWG purchased from RequestAPlan. Dimensions to be confirmed on site. The copyright of this drawing is the property of CBRE, without whose written consent, it may not be used, published or reproduced in any form.
TITLE:	001-Site location plan		
SCALE:	1:1250 @ A4		
DRAWN BY:	BP	CHECKED BY:	GS

CBRE