


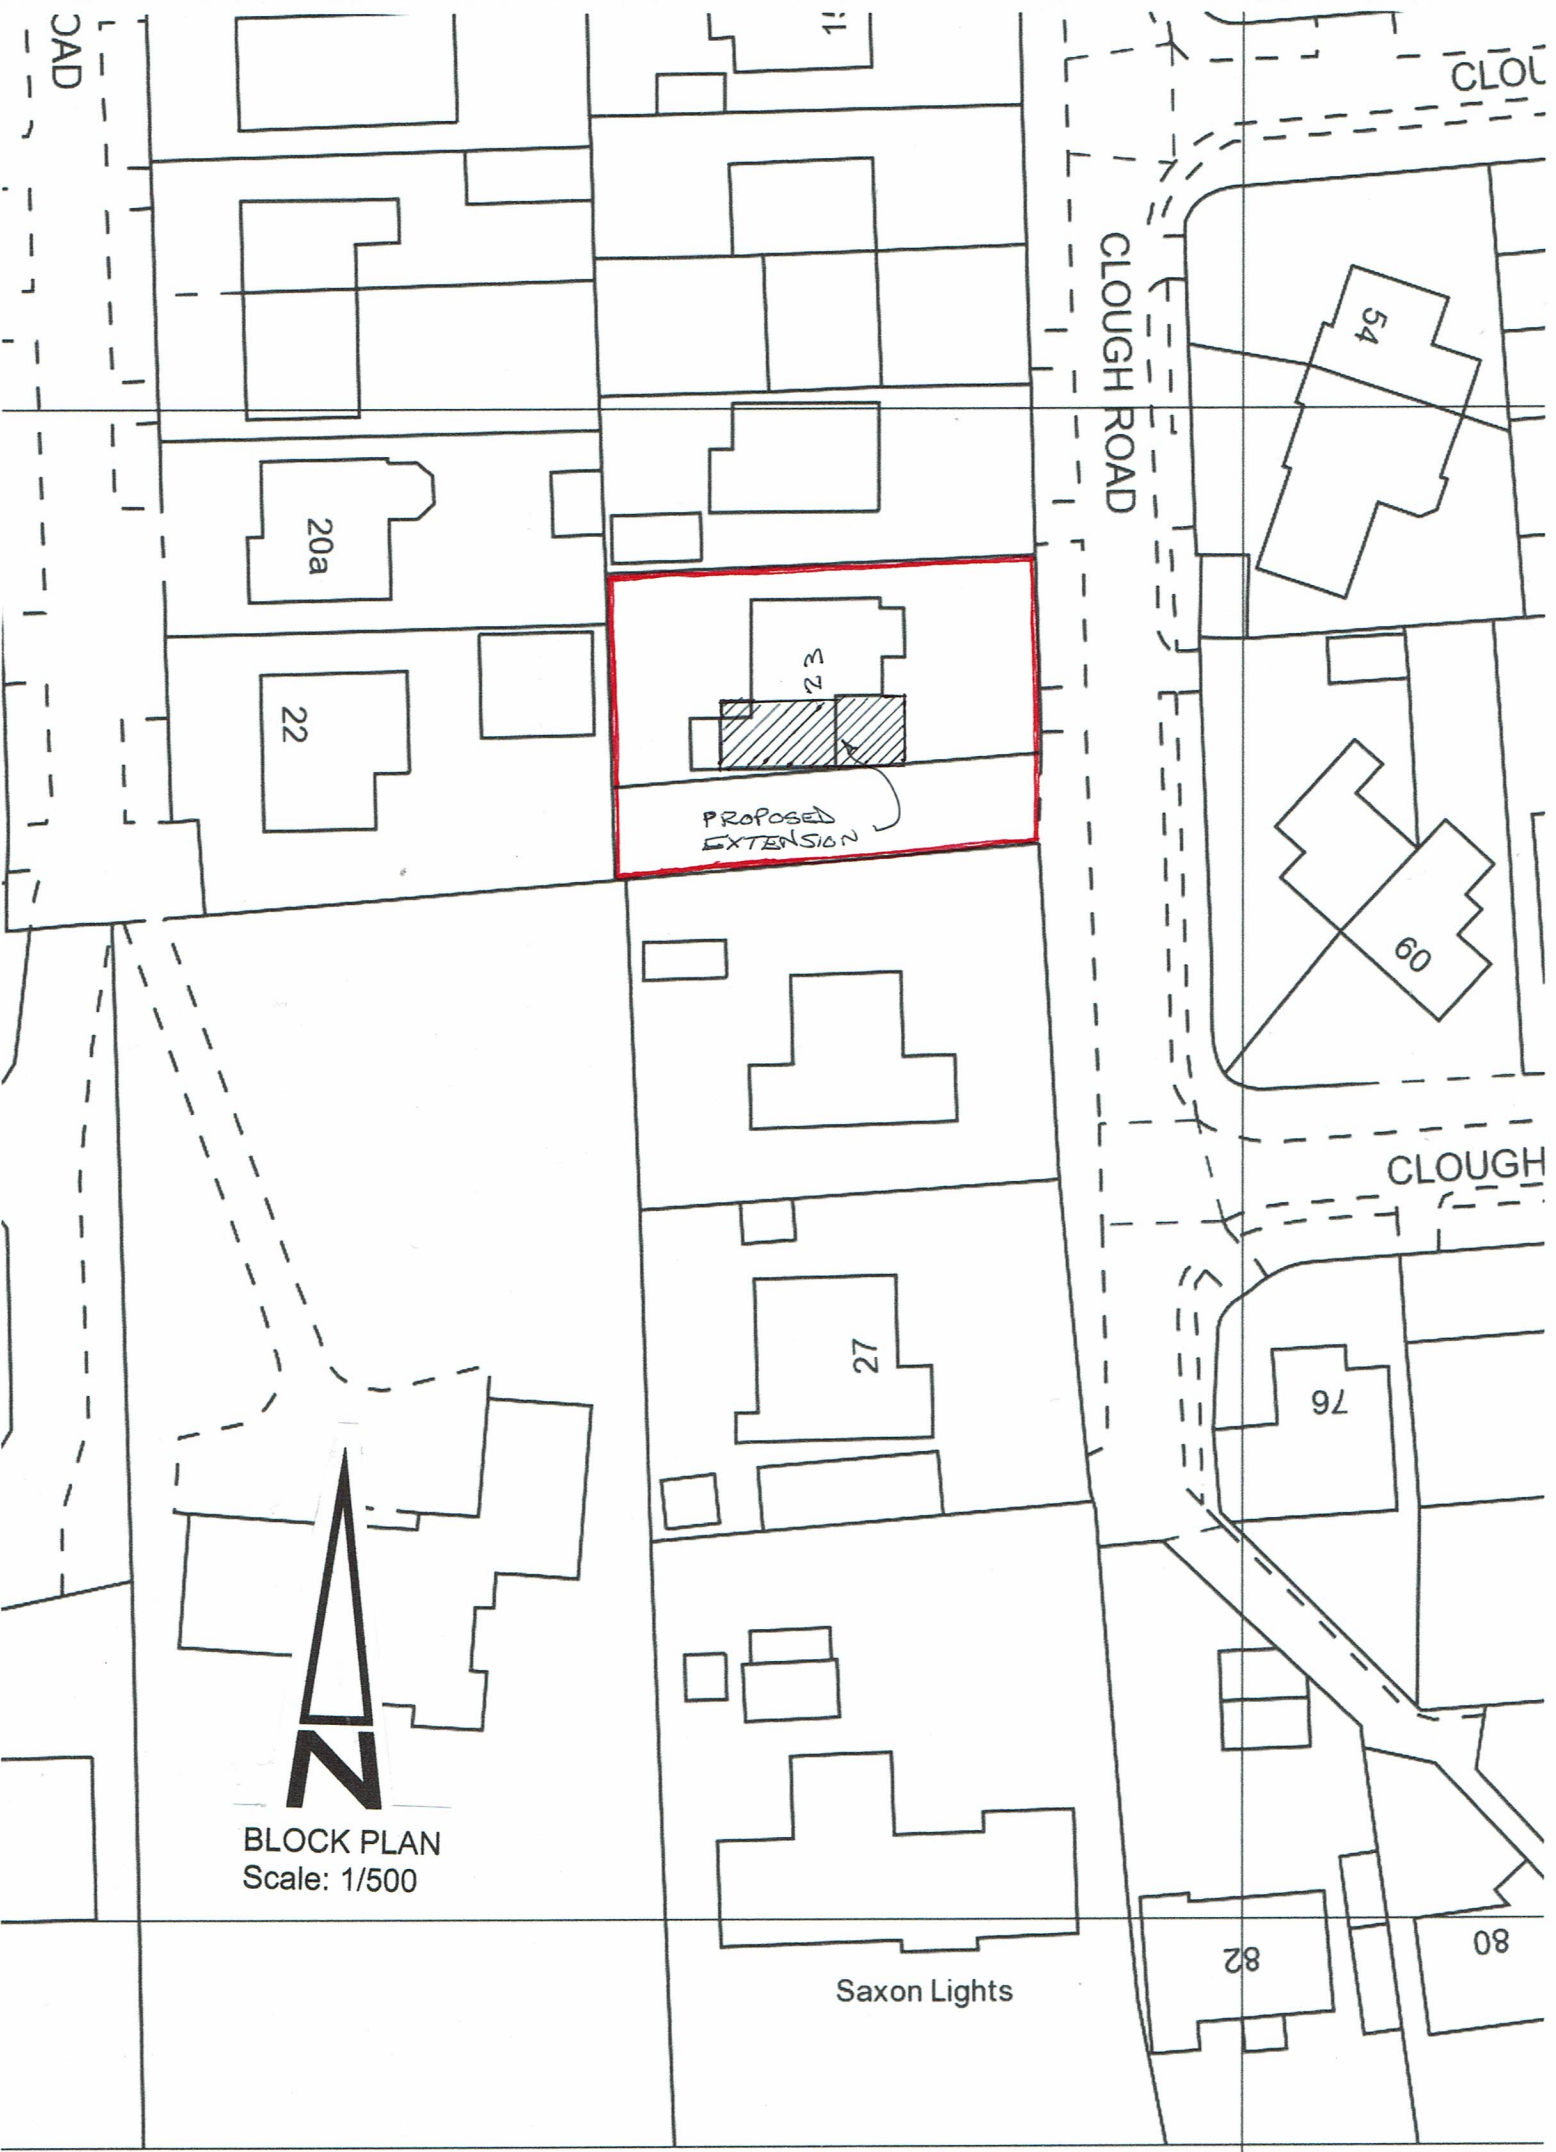

BLOCK PLAN  
Scale: 1/500



Saxon Lights

CLOUGH ROAD

CLOUGH

CLOUGH

20a

22

23

PROPOSED  
EXTENSION

27

54

60

76

82

80