
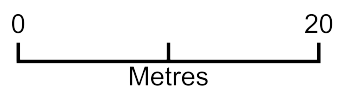


russell shepherd

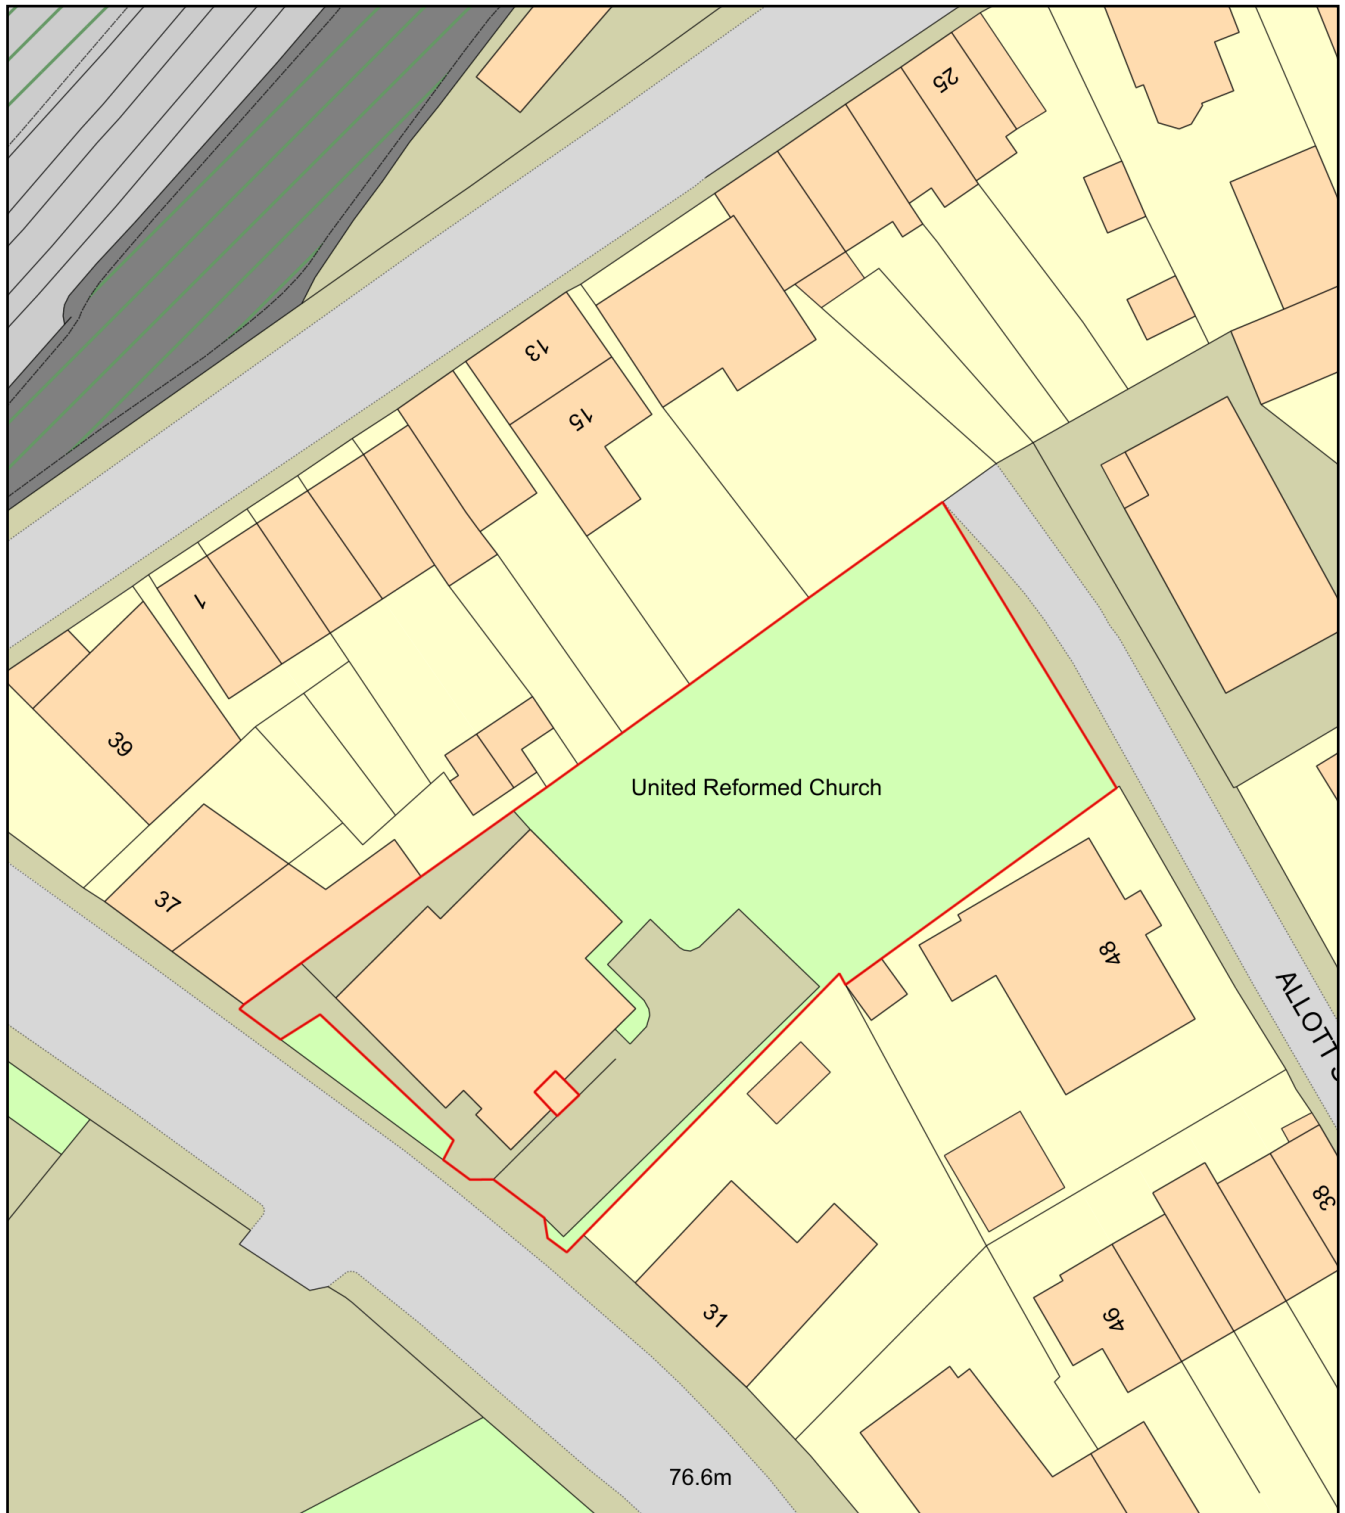

Plan Produced for: barnsley council planning

Date Produced: 20 Aug 2020

Plan Reference Number: TQRQM20233125704051

Scale: 1:500 @ A4