
H-3-263-810

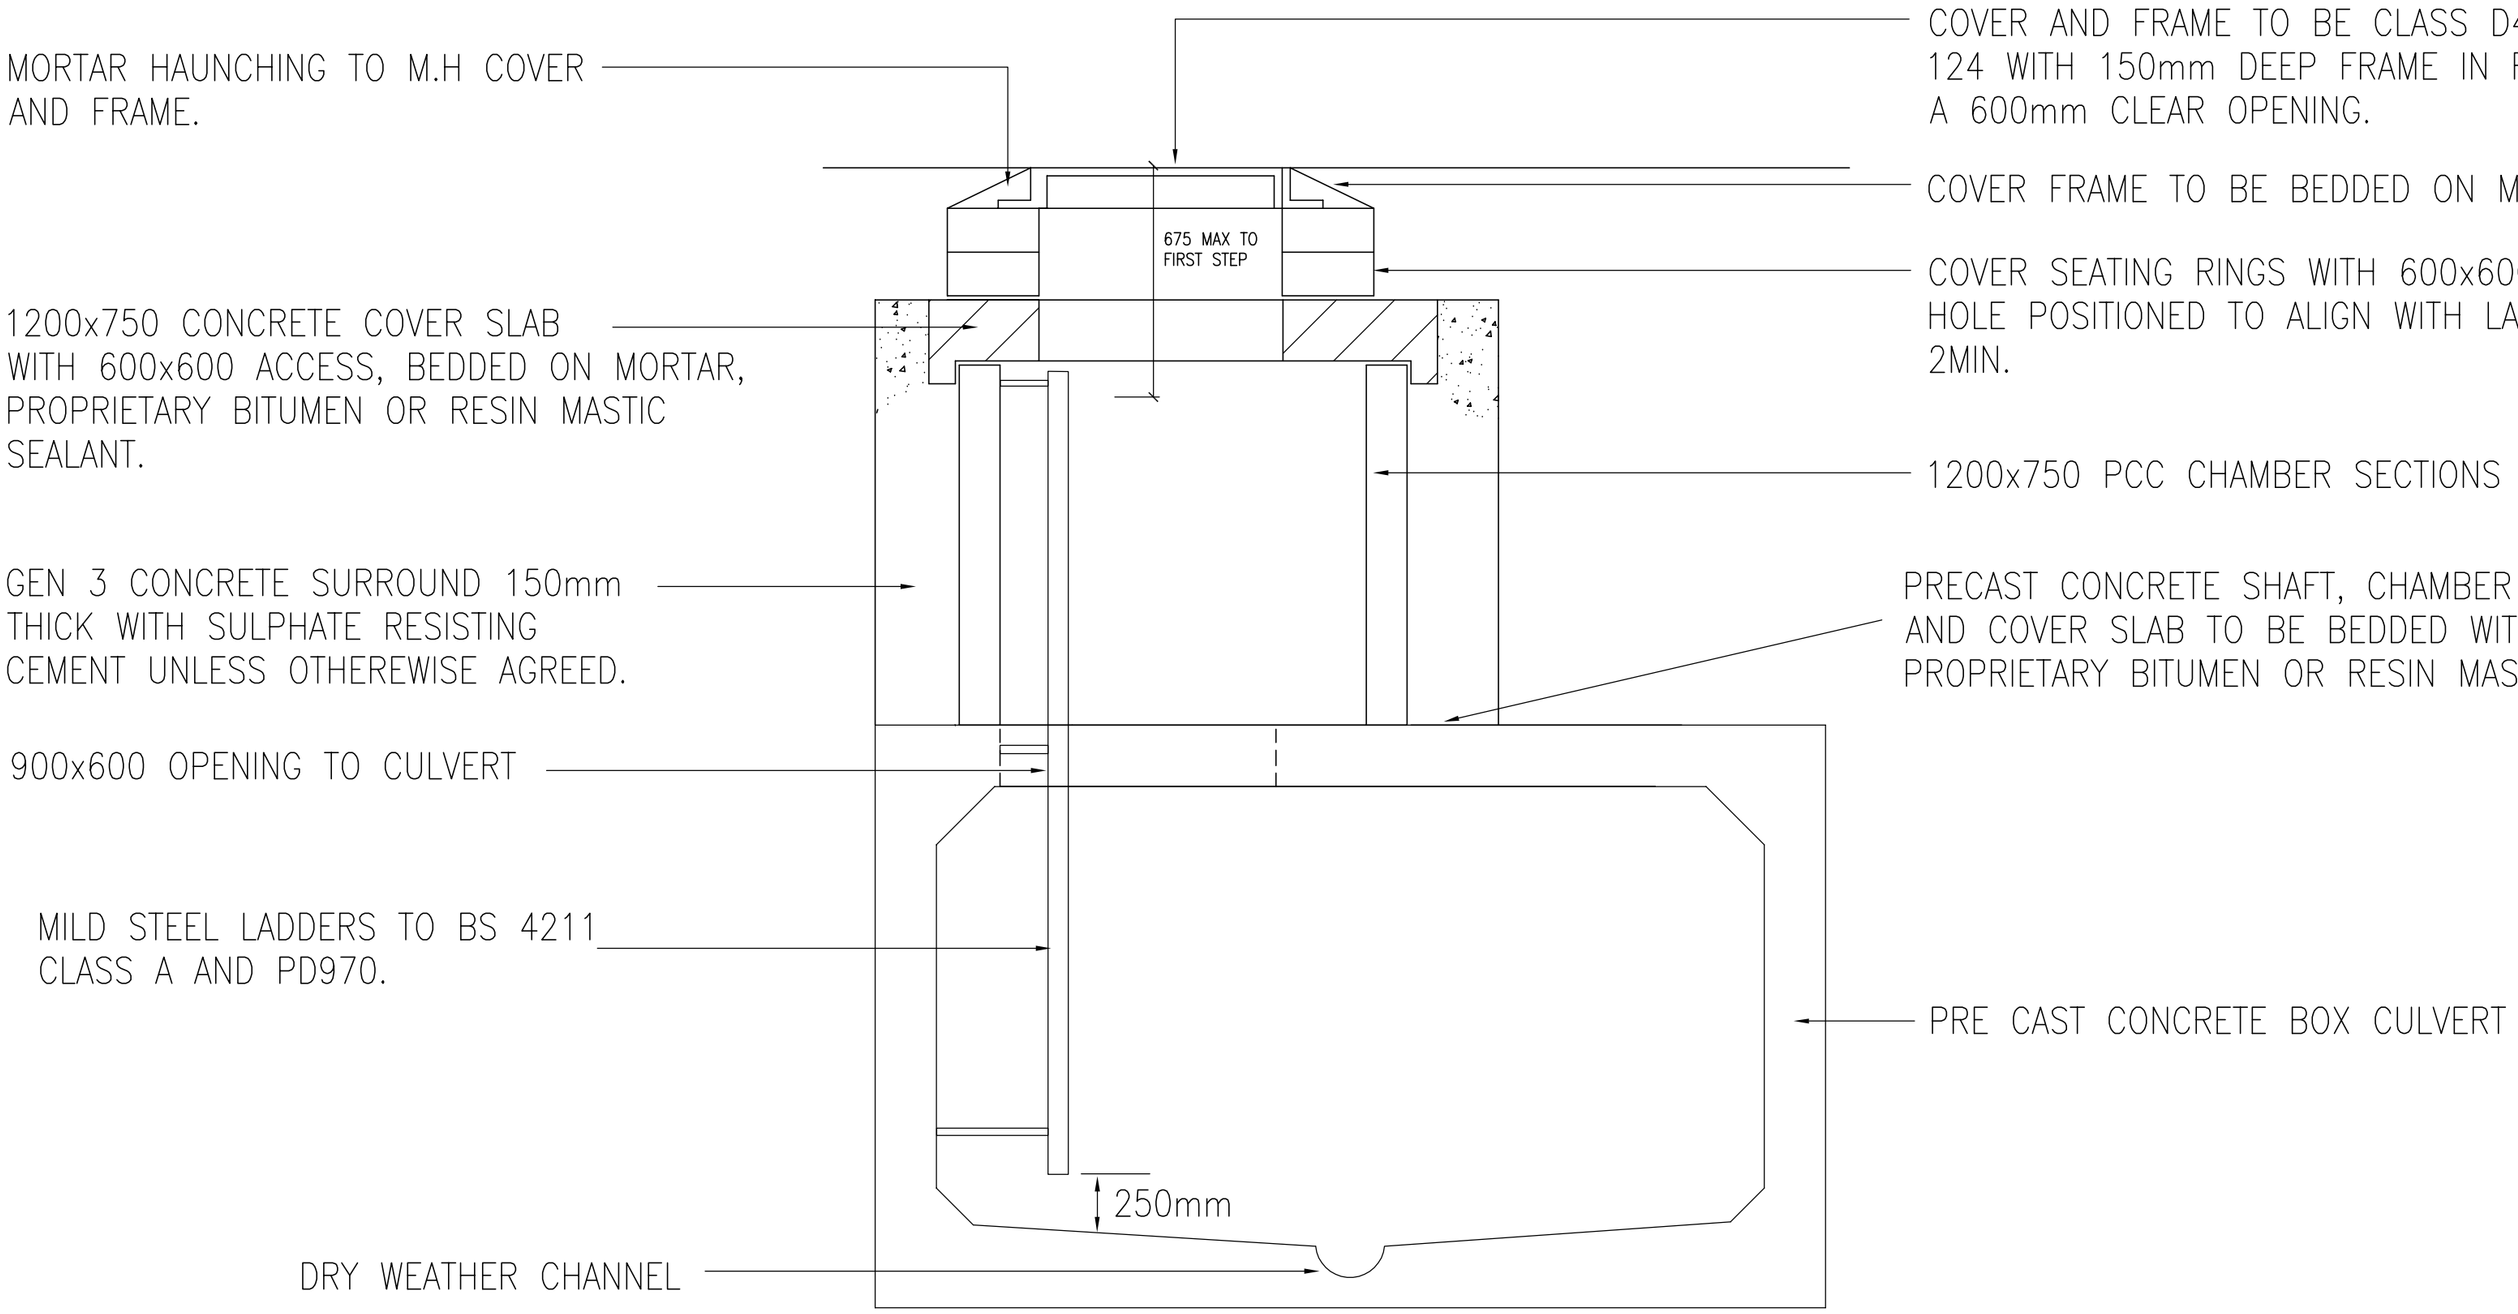

BOX CULVERT ACCESS POINT
TYPICAL SECTION

A2

Rev	Details	Date	Drwn.	Chk.
B	Dimension added to first step	22-6-17	AST	
A	Amended following YW comments	12-6-17	AST	

RMH Properties Ltd

Low Cudworth Green
Cudworth, Barnsley

Box Culvert
Access point detail

Dwg No. : STE/17/08/12 B Drawn : AST

Date : 15-5-17 Checked :

Scale : Not to scale

Copyright © Shaun Tonge Engineering

SHAUN TONGE
ENGINEERING

11 Broomhead Road, Wombwell, Barnsley, S73 0SA.
Tel 01226 755929. Mobile 07528 278070 . Email Shaun@stonge.fsnet.co.uk