SITE PLAN AS PROPOSED

SCALE 1:200

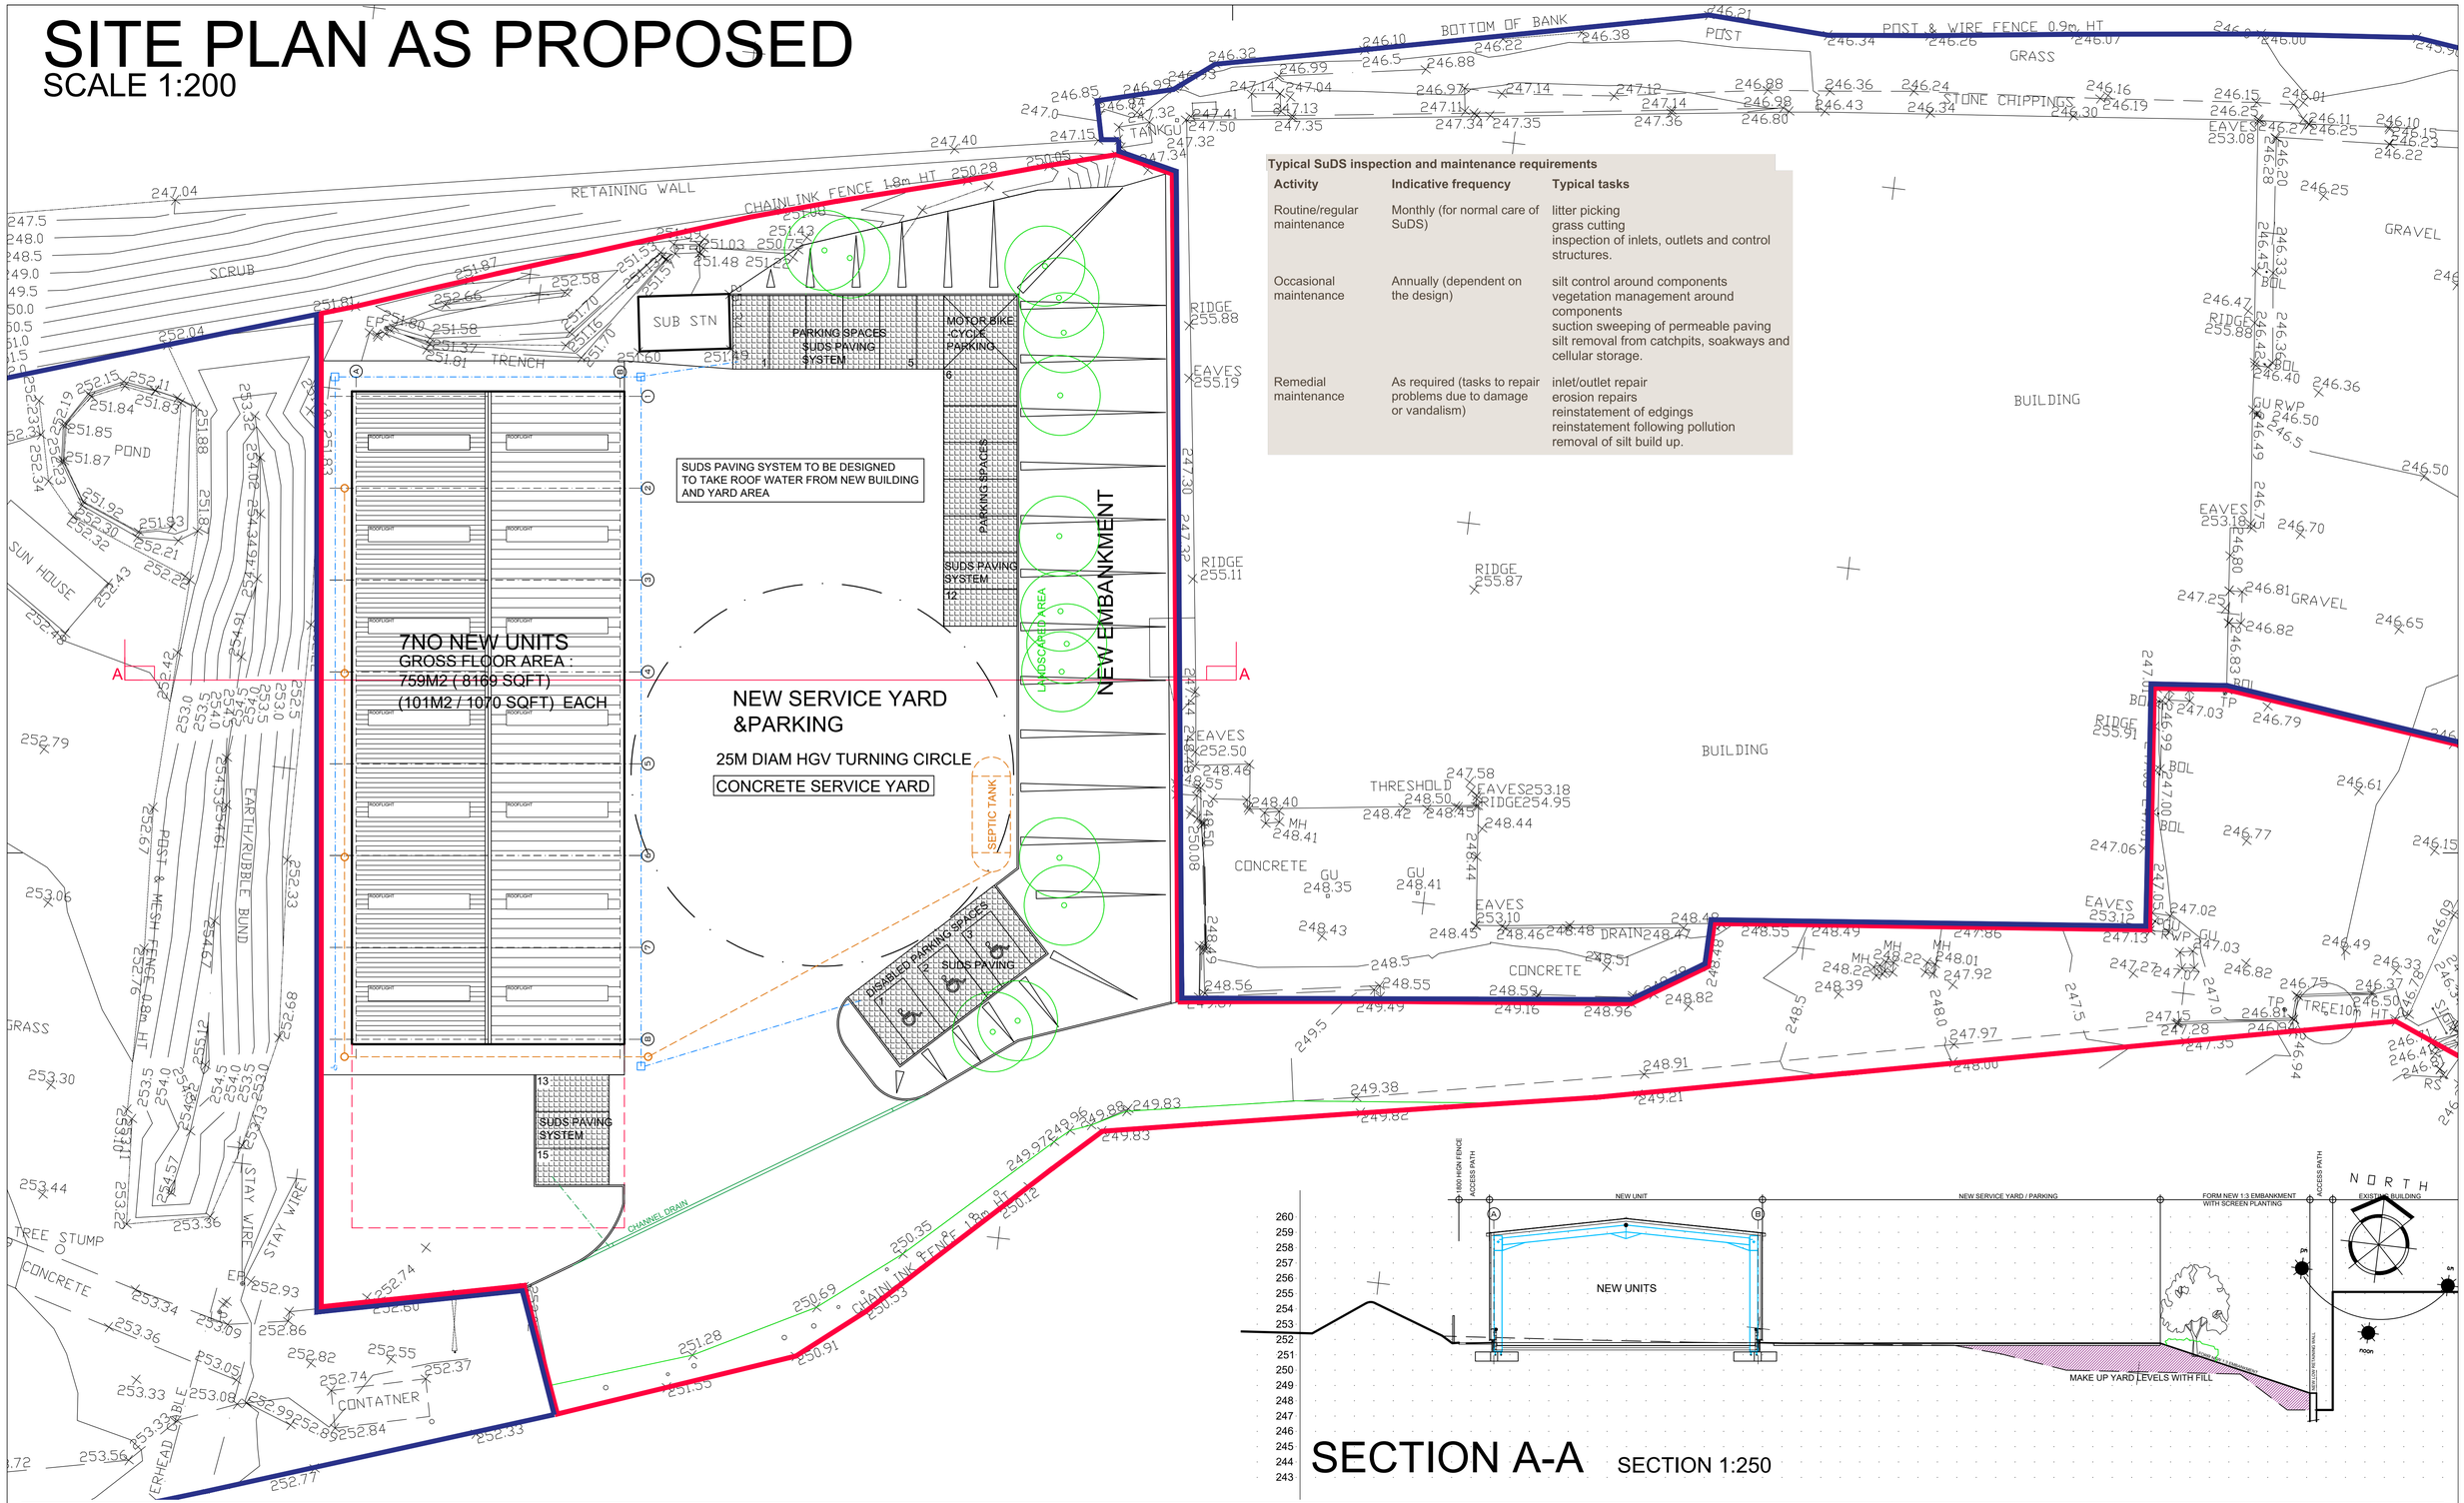

Typical SuDS inspection and maintenance requirements

Activity	Indicative frequency	Typical tasks
Routine/regular maintenance	Monthly (for normal care of SuDS)	litter picking grass cutting inspection of inlets, outlets and control structures.
Occasional maintenance	Annually (dependent on the design)	silt control around components vegetation management around components suction sweeping of permeable paving silt removal from catchpits, soakways and cellular storage.
Remedial maintenance	As required (tasks to repair problems due to damage or vandalism)	inlet/outlet repair erosion repairs reinstatement of edgings reinstatement following pollution removal of silt build up.

SECTION A-A

SECTION 1:250

NYP

Chartered Institute of Architectural Technologists
Registered Practice

1. THIS DRAWING AND THE COPYRIGHTS AND PATENTS THEREIN ARE THE PROPERTY OF NYP ARCHITECTURAL SERVICES LLP REGISTERED IN ENGLAND AND WALES No. 4631338 AND MAY BE USED OR REPRODUCED ONLY UNDER CONTRACT.

2. CONTRACTORS AND SUB-CONTRACTORS MUST CHECK AND AGREE ALL DIMENSIONS BEFORE PREPARING SHOP DRAWINGS OR COMMENCING WORK ON SITE

3. CONTRACTORS ARE RESPONSIBLE FOR INFORMING THE DESIGNER OF ANY DISCREPANCY DISCOVERED ON THIS DRAWING OR BETWEEN THIS DRAWING AND ANY OTHER RELATED DOCUMENT ISSUED UNDER THE STANDARD FORM OF CONTRACT IN RESPECT OF THE WORK.

4. WRITTEN DIMENSIONS ONLY ARE TO BE USED FROM THIS DRAWING. IF IN ANY DOUBT ASK FOR CLARIFICATION.

Notes.

registered LABC
Partner Authority Scheme

Revisions.

Date	Suffix	Description	Date	Suffix	Description

NYP ARCHITECTURAL SERVICES LIMITED
BBIC, Innovation Way, Barnsley, S75 1JL. Tel: 01226 200989. E-mail : scott@nypas.co.uk / stephen@nypas.co.uk

Project. PROPOSED INDUSTRIAL UNIT
CENTURY WORKS, MILLHOUSE GREEN
MANCHESTER ROAD, SHEFFIELD, S36-9LQ

Client.

Drawing Title. PROPOSAL DRAWING
SITE PLAN

Date. JAN 2020

Scale. 1:250

Ref. 06/29

Dwg. No. 04

Rev. A

SHEET SIZE A1