



PLANS
AS PROPOSED

idprojects

PROPOSED OUTBUILDING RESIDENTIAL CONVERSION NOOK
STABLES, HOYLANDSWAINE, BARNSLEY, S36 7JA
MR T & MRS C WOOD
DWG No. 282-A04 revB
SCALE 1:100@A3 OCTOBER 2015

REV	DATE	ITEM
A	20/11/15	TITLE BLOCK AMENDED
B	23/11/15	CAR PORT ADDED

AUTH
ID
ID

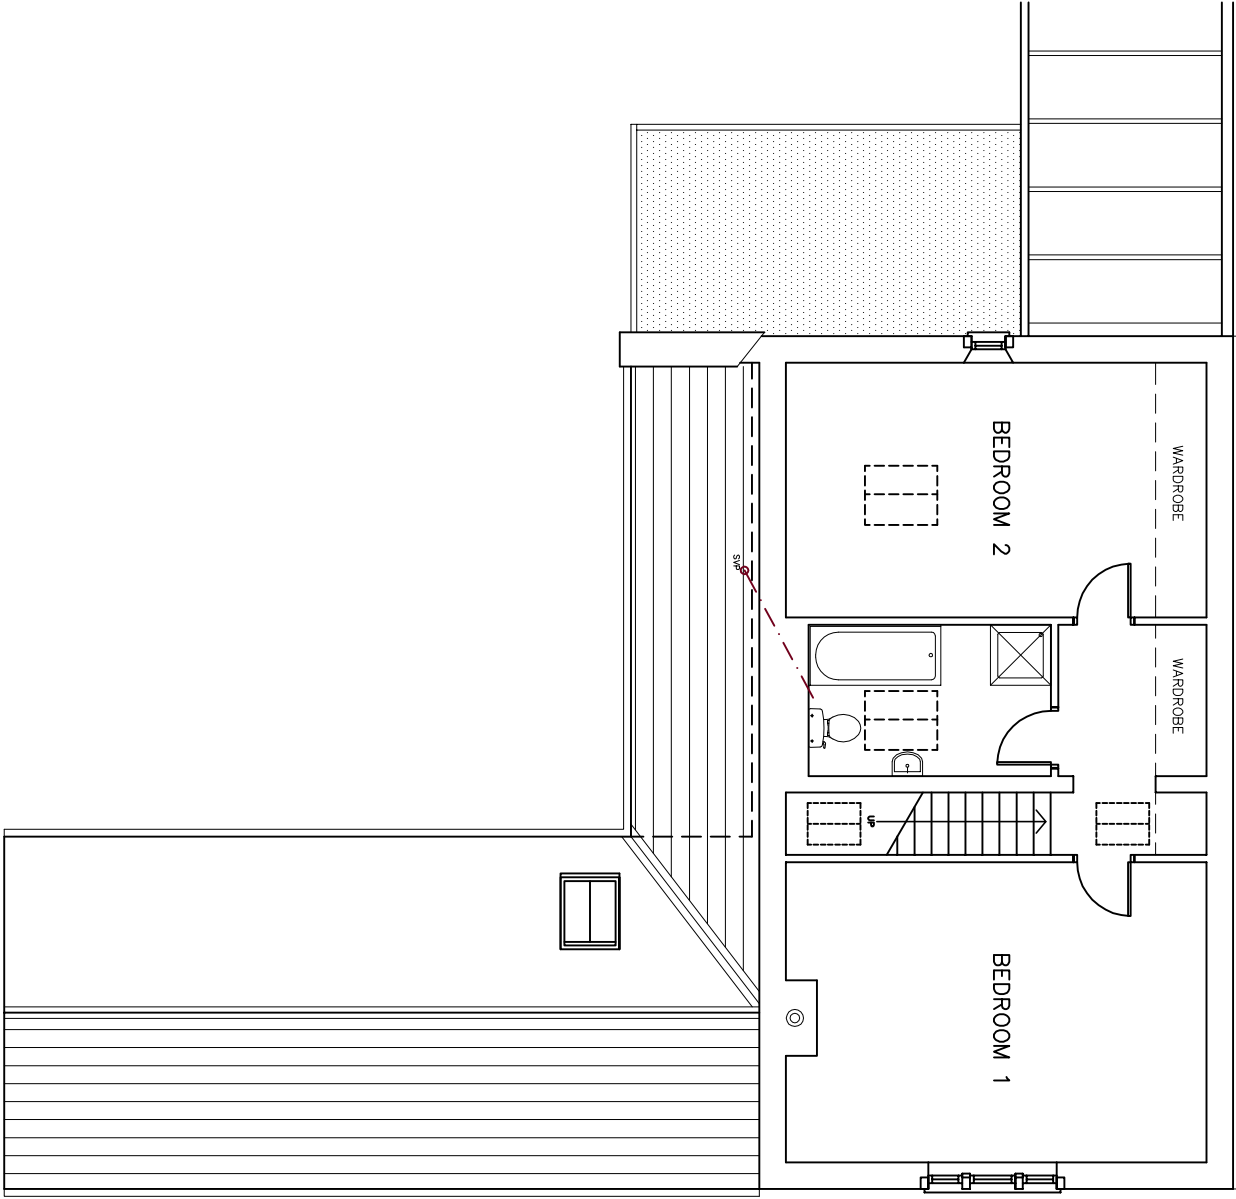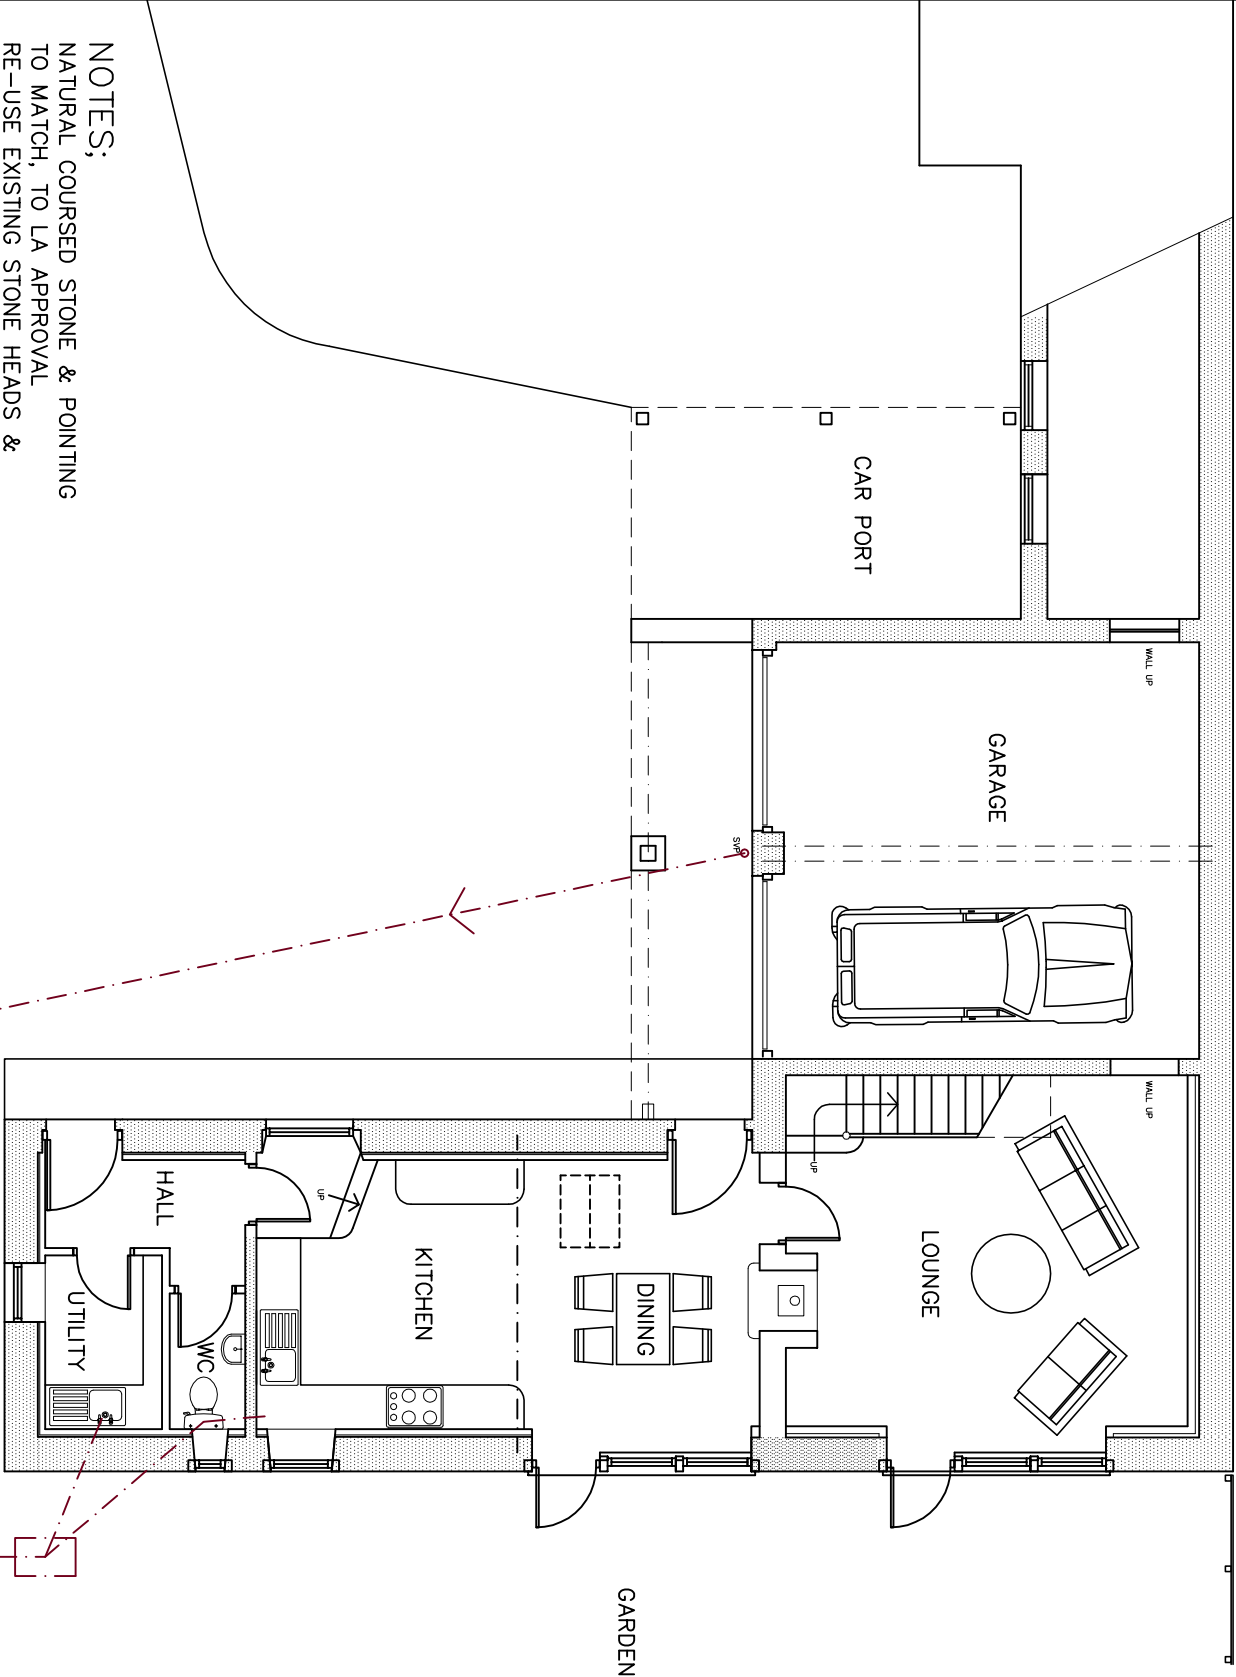

GROUND FLOOR

ROOF/FIRST FLOOR

NOTES;
NATURAL, COURSED STONE & POINTING
TO MATCH, TO LA APPROVAL
RE-USE EXISTING STONE HEADS &
CILLS WHERE POSSIBLE
HERITAGE TYPE ROOFLIGHTS WITH
CENTRE BAR
GREYS ARTSTONE ARTIFICIAL STONE
SLATES TO 2-STOREY EXTENSION,
REUSE EXISTING NATURAL BLUE
SLATES TO SINGLE STOREY ROOF
BLACK PROFILED COLOURED GUTTERS
ON BRACKETS WITH BLACK UPVS
RUPS & WASTE PIPES
DARK COLOURED UPVC WINDOW
FRAMES & DOORS SET IN STONE
SURROUNDS WITH 75mm RECESS
BLACK METAL FLUE PIPE &
FLASHINGS TO WOOD BURNING STOVE
RUPS TO SOAKAWAYS TO LA
APPROVAL
FOUL DRAINAGE TO EXISTING MAINS
SEWER