
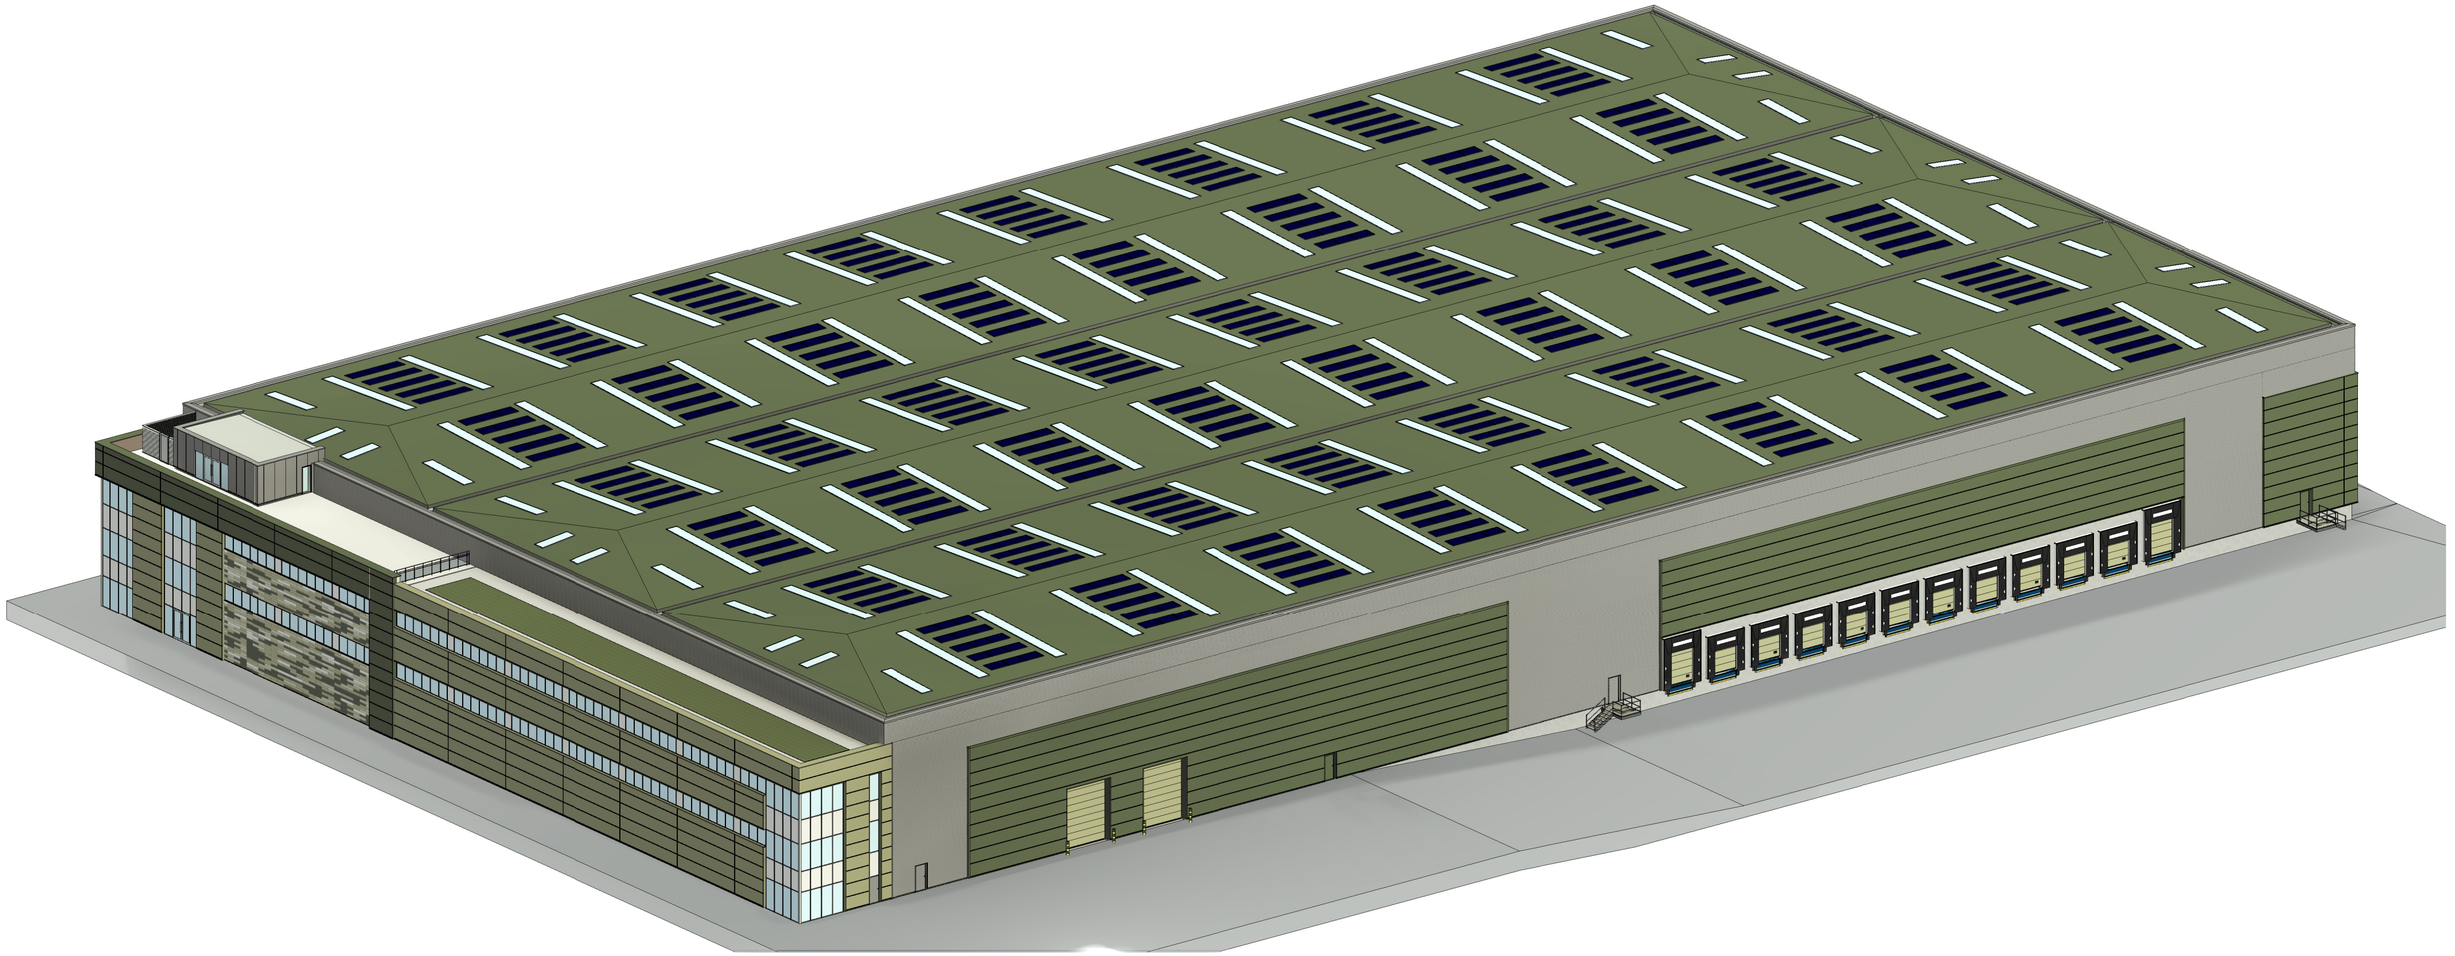


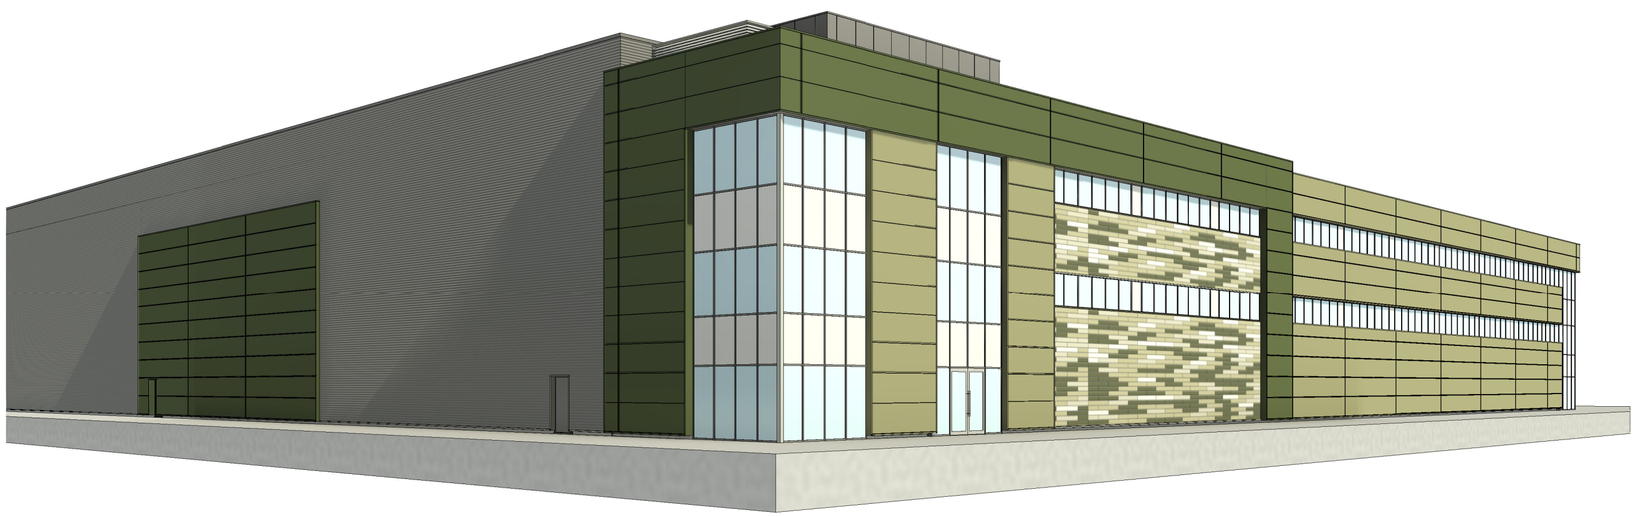

Rev	Date	Description	Rev By	Chk'd By
B	23.06.23	Updated inline with planners comments	NBB	JMR
A	15.11.2022	Updated client name	NBB	JMR

Project Title	PROPOSED INDUSTRIAL DEVELOPMENT Phase 2B - Unit 4 Dearne Valley Parkway Rockingham Barnsley
Client	EOS INC. LTD
Status	PLANNING
Scale	NTS
Drawing Size	A2
Drawn By	RG
Checked By	JMR
Date	SEP 22

Drawing Title	Proposed 3D Views
Job-Dwg No	12006-4 - (P)127
Rev	B

■ Wakefield, WF1 3QA
t. 01924 291800

□ Carvers Warehouse, 77 Dale Street,
Manchester, M1 2HG
t. 0161 2388555

□ The Old Rectory, 79 High Street,
Newport Pagnell, MK16 8AB
t. 01908 211577

□ 101 London Road,
Reading, RG1 5BY
t. 0118 9507700

□ 10 Gees Court, St Christophers Place,
London, W1U 1JJ
t. 0207 4091215

THE HARRIS PARTNERSHIP
ARCHITECTS
www.harrispartnership.com

The Harris Group Ltd does not accept liability for any deviation to our drawings or specification.
This drawing is copyright and may not be reproduced in whole or part without written authority. Do not scale off this drawing.