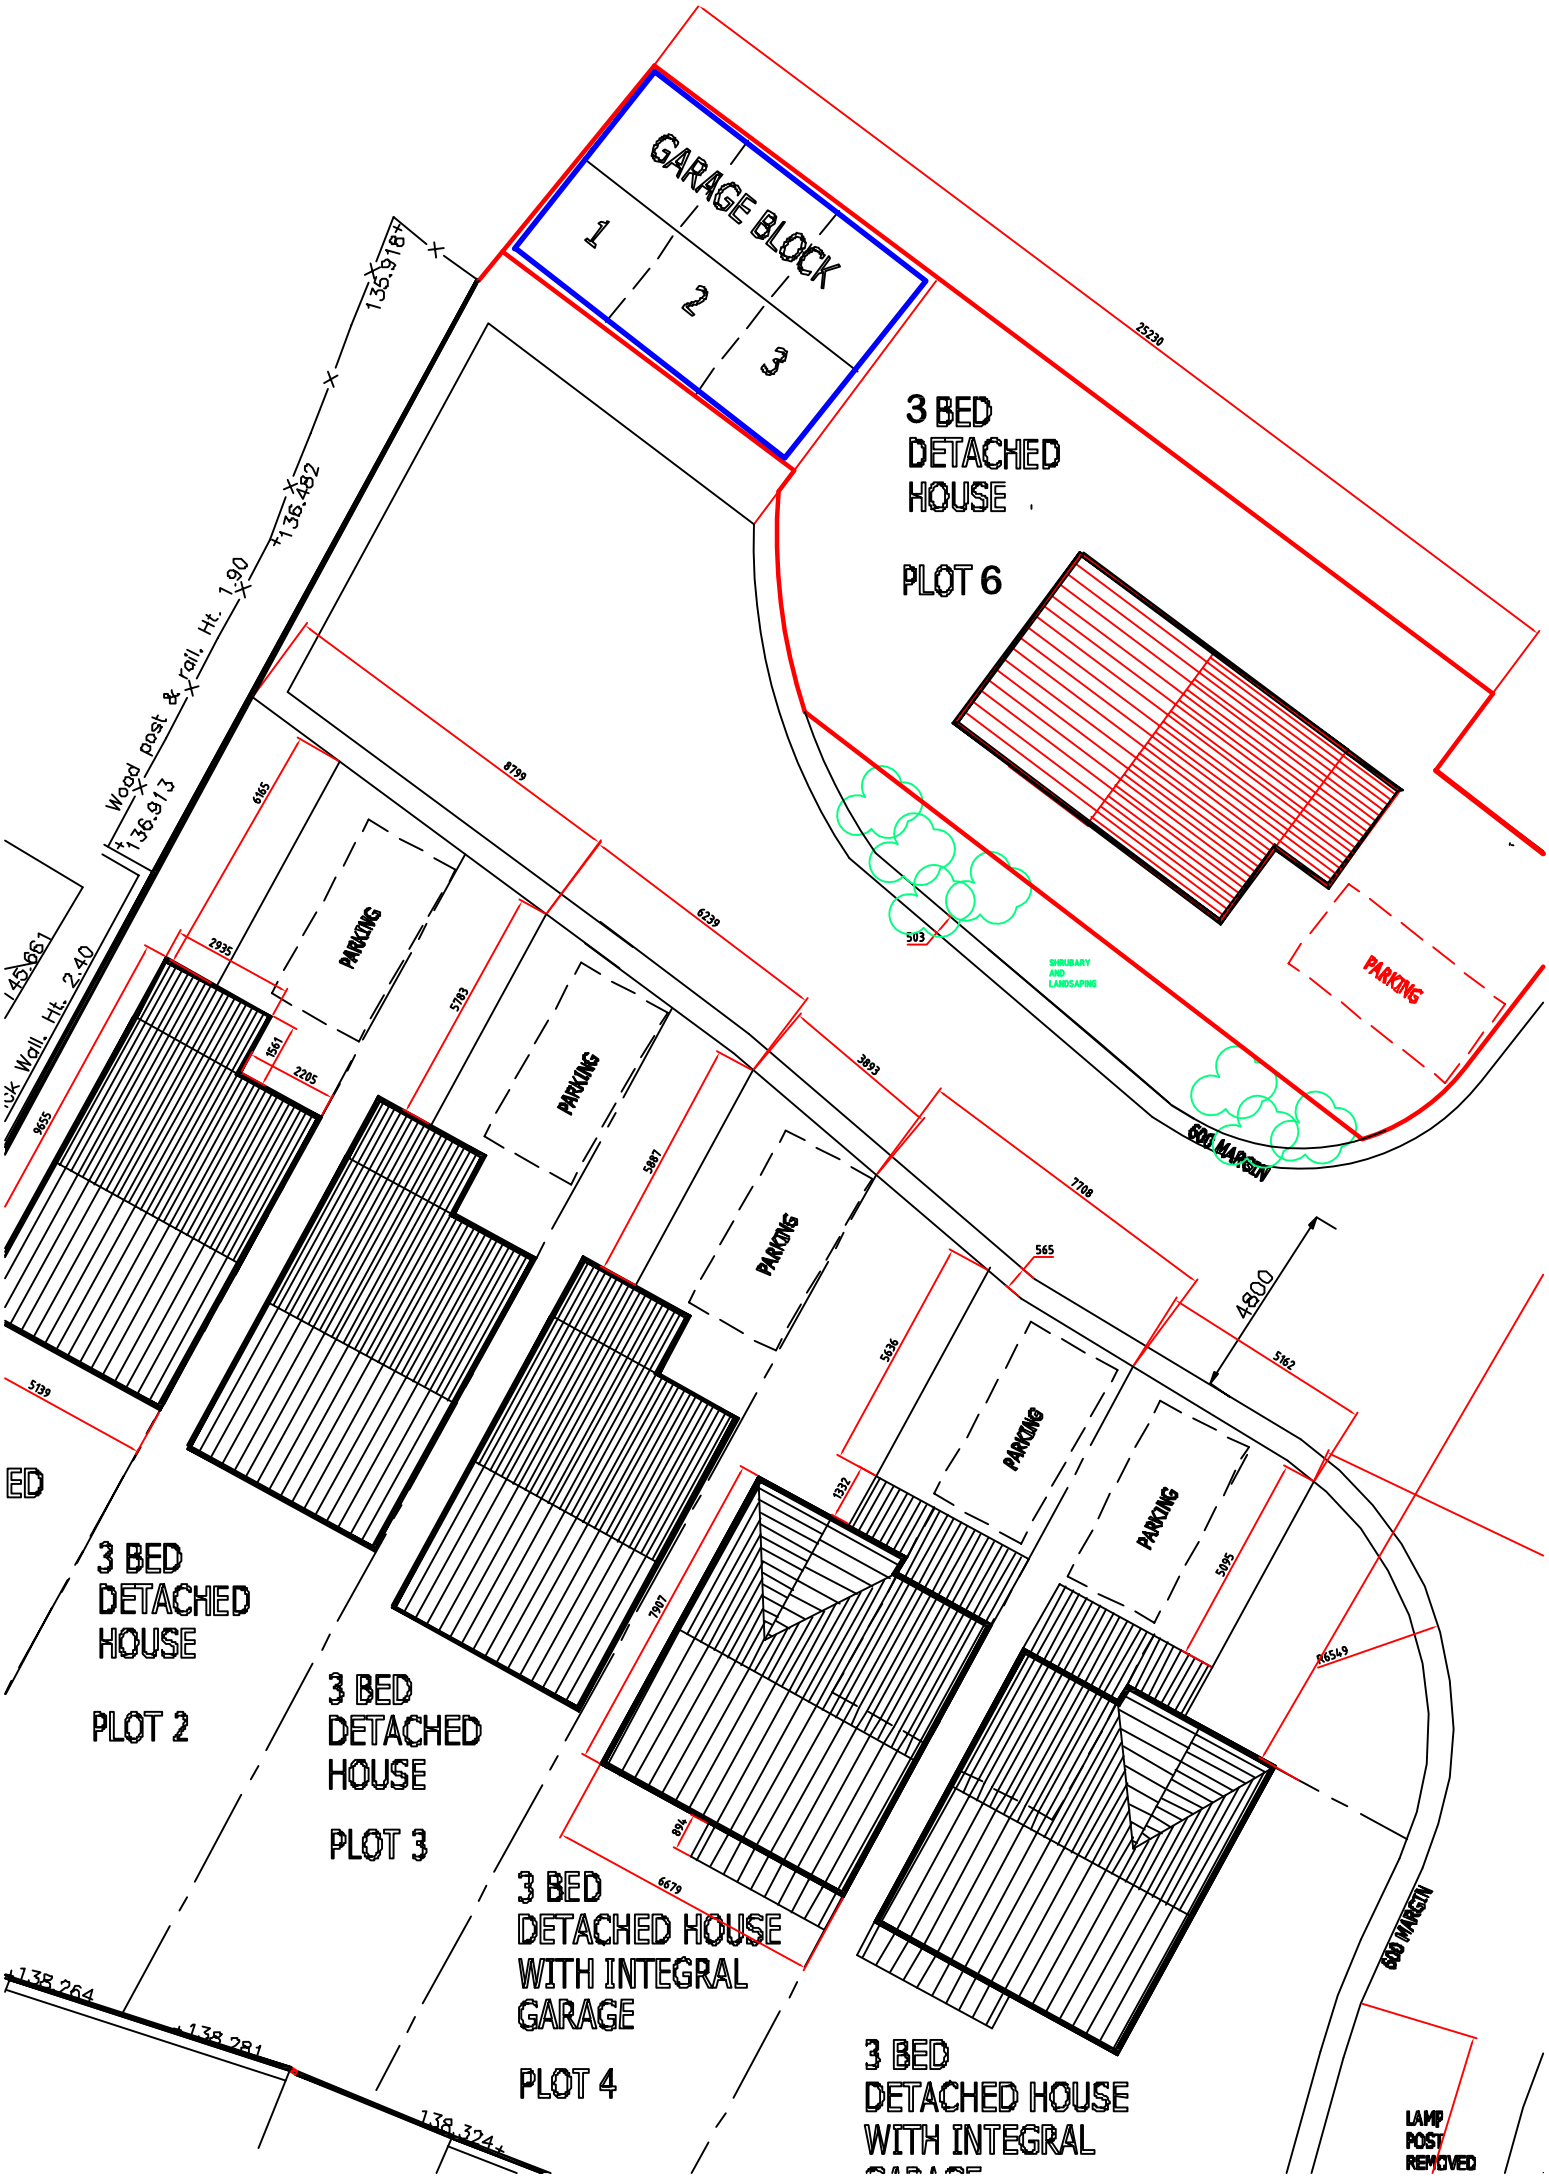

GARAGE BLOCK
1
2
3
3 BED DETACHED HOUSE
PLOT 6
PARKING
SHRUBARY AND LANDSAPING
600 MARGIN
3 BED DETACHED HOUSE
PLOT 2
3 BED DETACHED HOUSE
PLOT 3
3 BED DETACHED HOUSE WITH INTEGRAL GARAGE
PLOT 4
3 BED DETACHED HOUSE WITH INTEGRAL
LAMP POST REMOVED
Wood post & rail. Ht. 1.90
Wall. Ht. 2.40
135.918+
136.482
136.913
138.264
138.281
138.324+
25230
8799
6239
3993
7708
4800
6679