



A-7 Elevation (2) 1:50

A-8 Elevation (3) 1:50

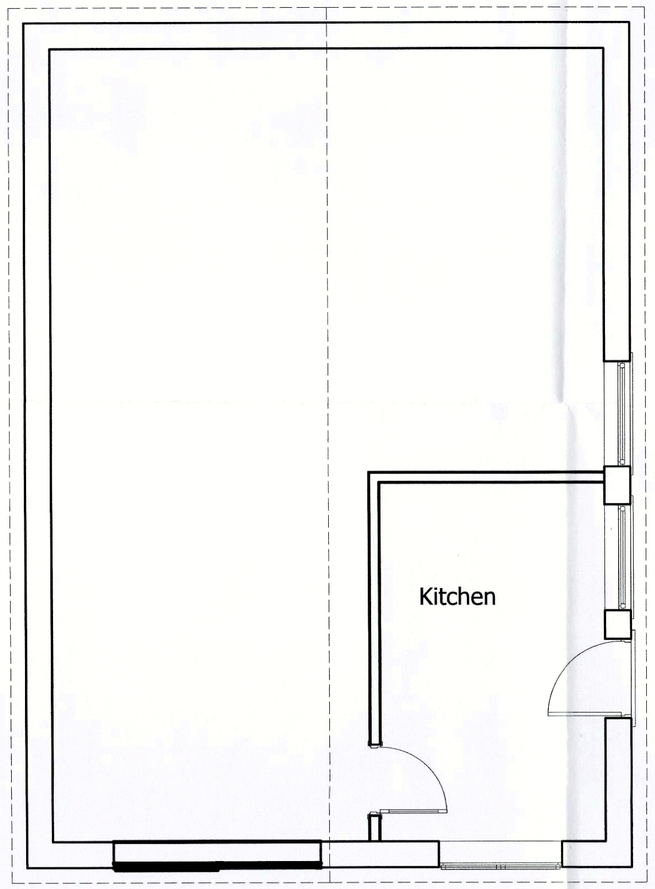

0. Ground Floor (8) 1:50

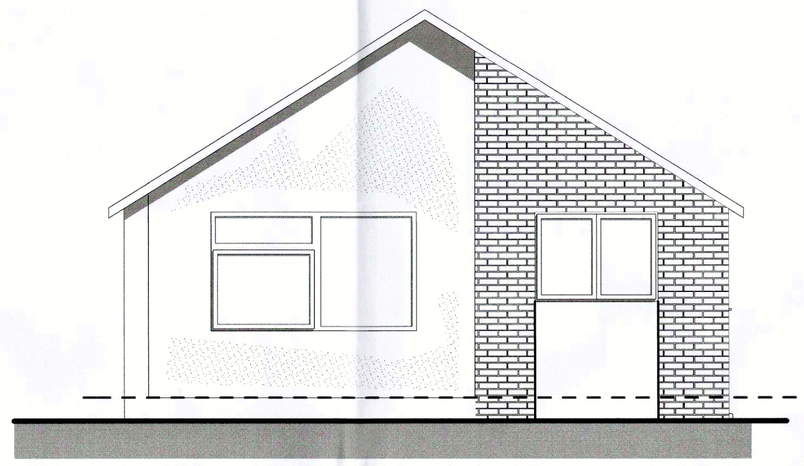

E-06 Elevation 1:50

Rev:	Date	Revision Notes

Client: Mrs Morley

Project: Proposed Single storey Front Extension to
5 Ferrara Close, Darfield, Barnsley

Drawing Title: As Existing, Plan and Elevations

Scale: 1:50 **Date:9/1/2016**

Drawn By: AR **Rev:**

Drawing Nr: 1

Alan Robinson
Chartered Architect BA Dip Arch RIBA BSc (Hons)
2 Gawber Road, Barnsley S75 2AF
Tel/Fax 01226 286066
Mob: 07947808933