




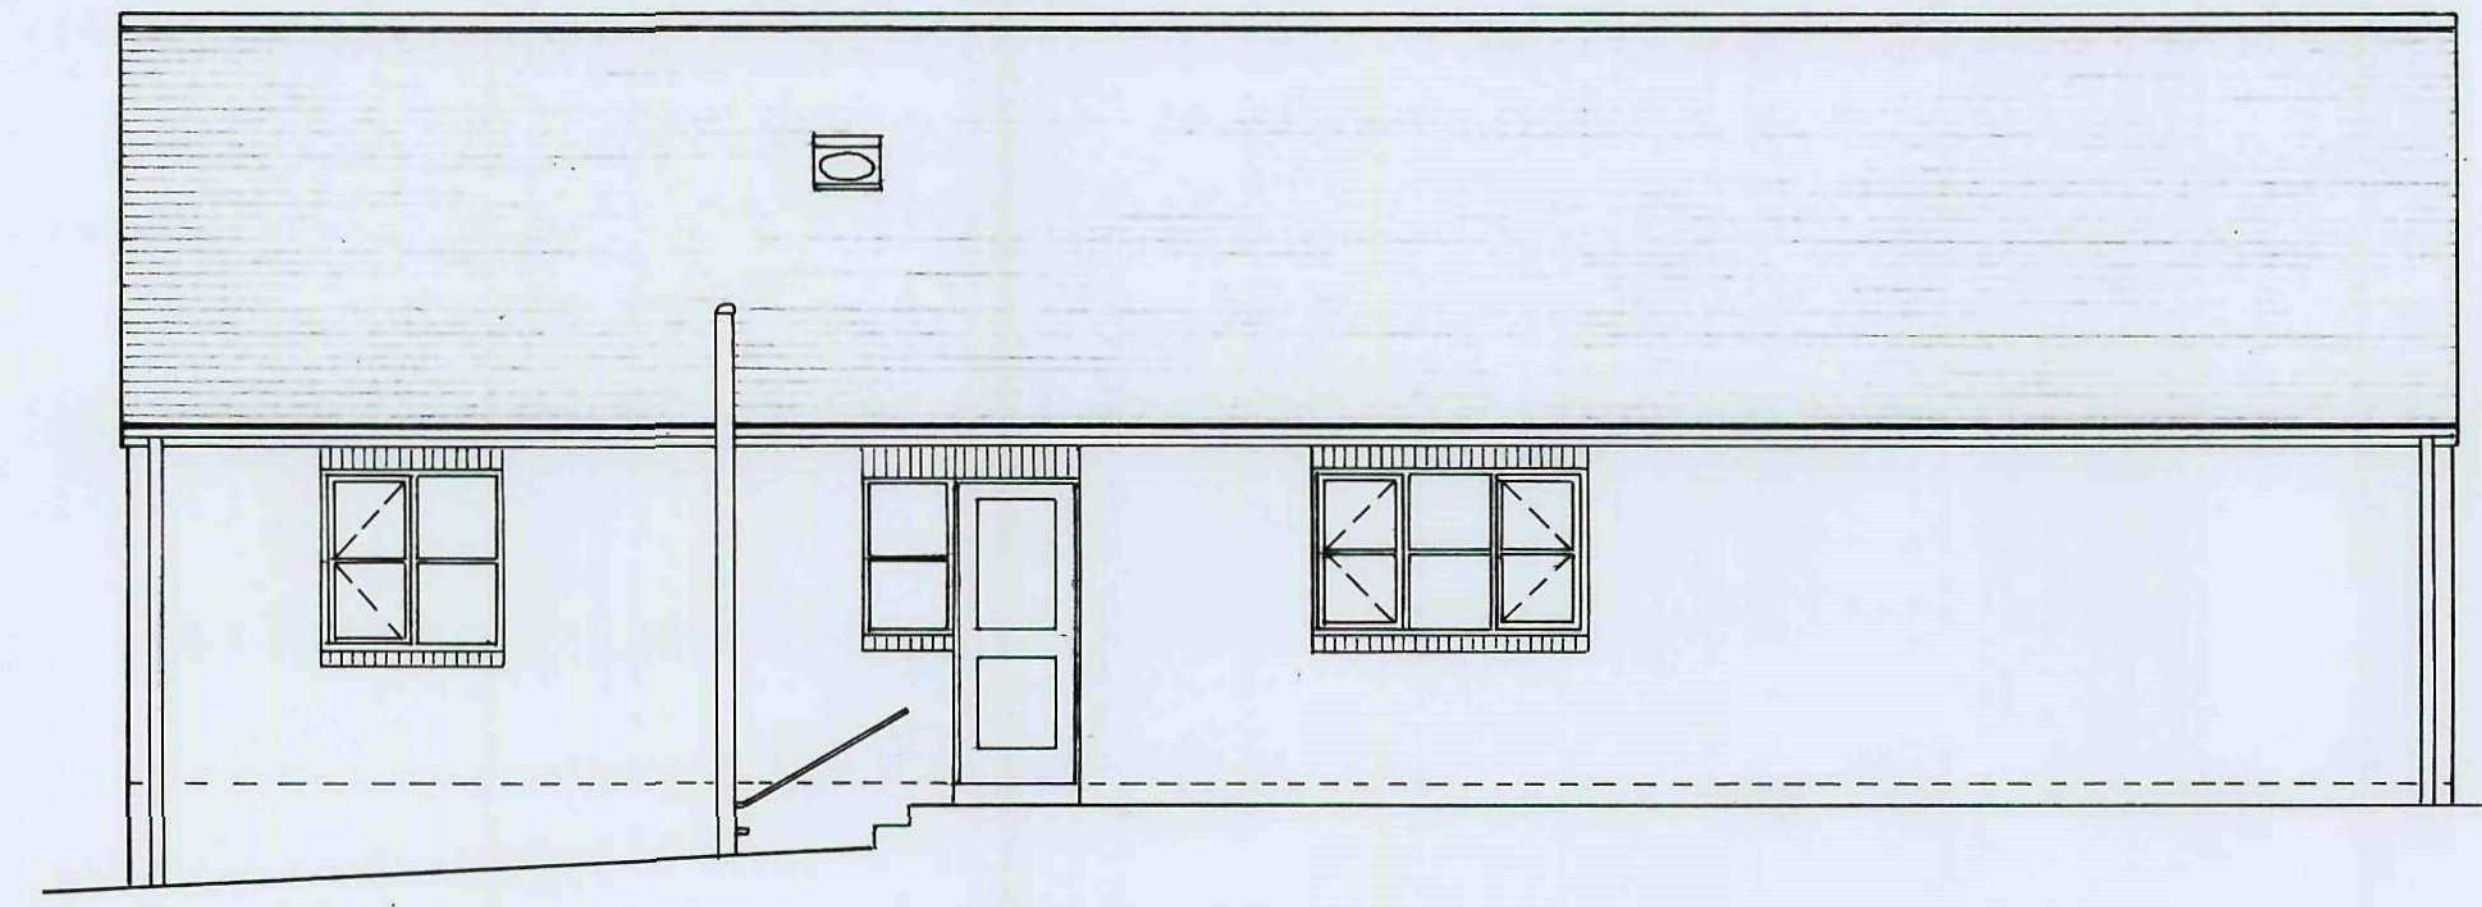


REAR ELEVATION

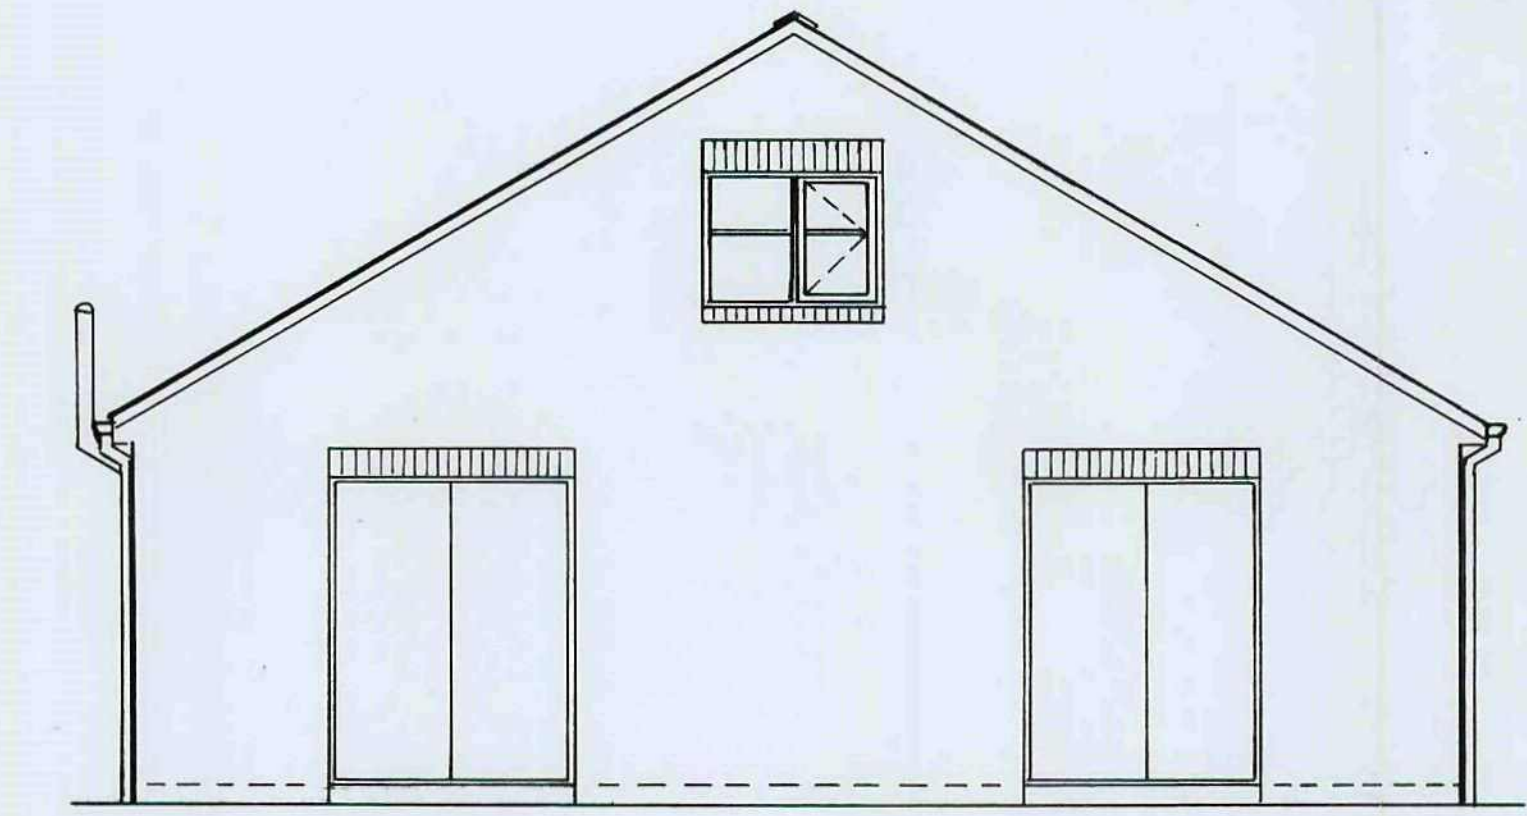


SIDE ELEVATION

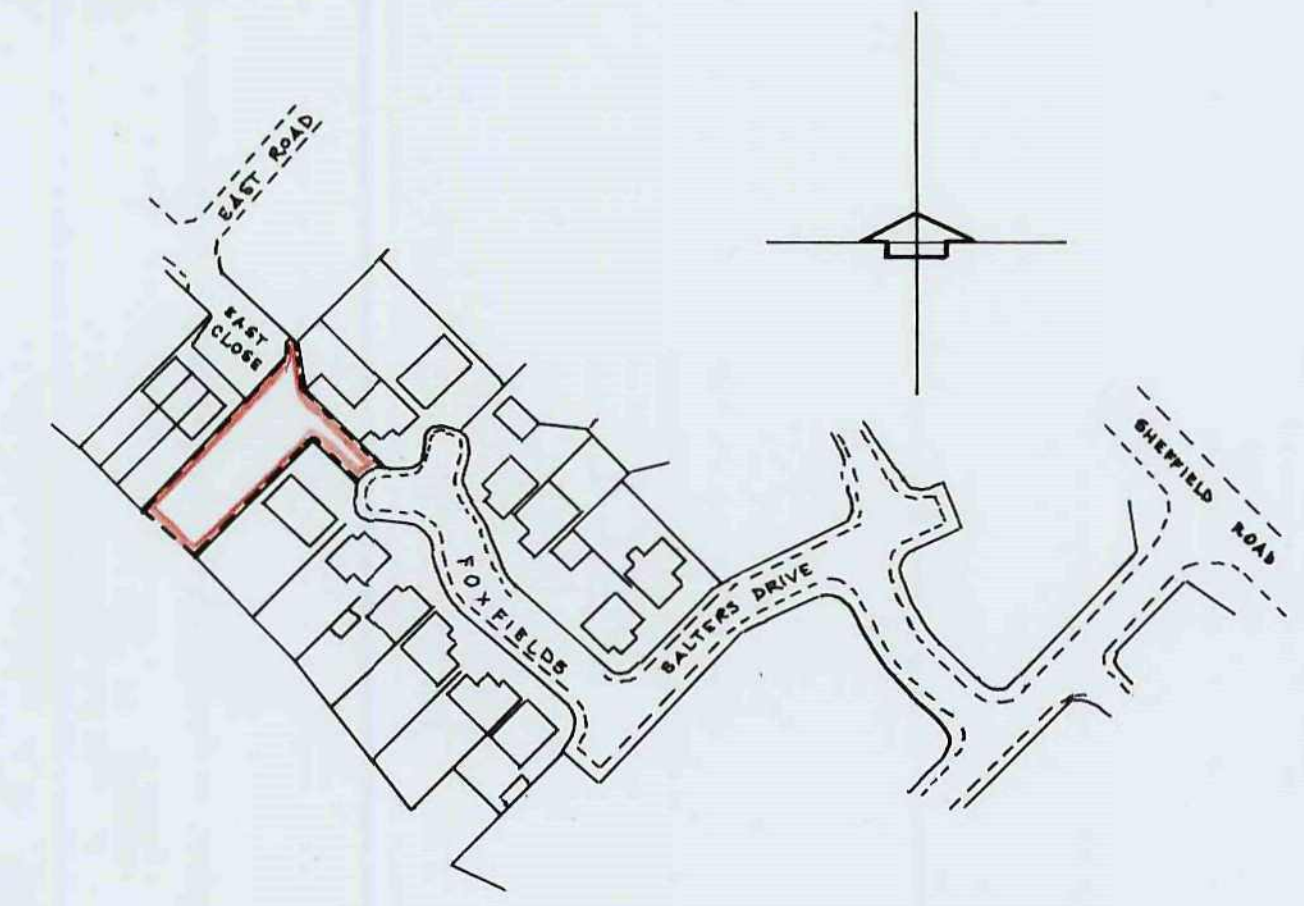


SITE PLAN 1/1250.

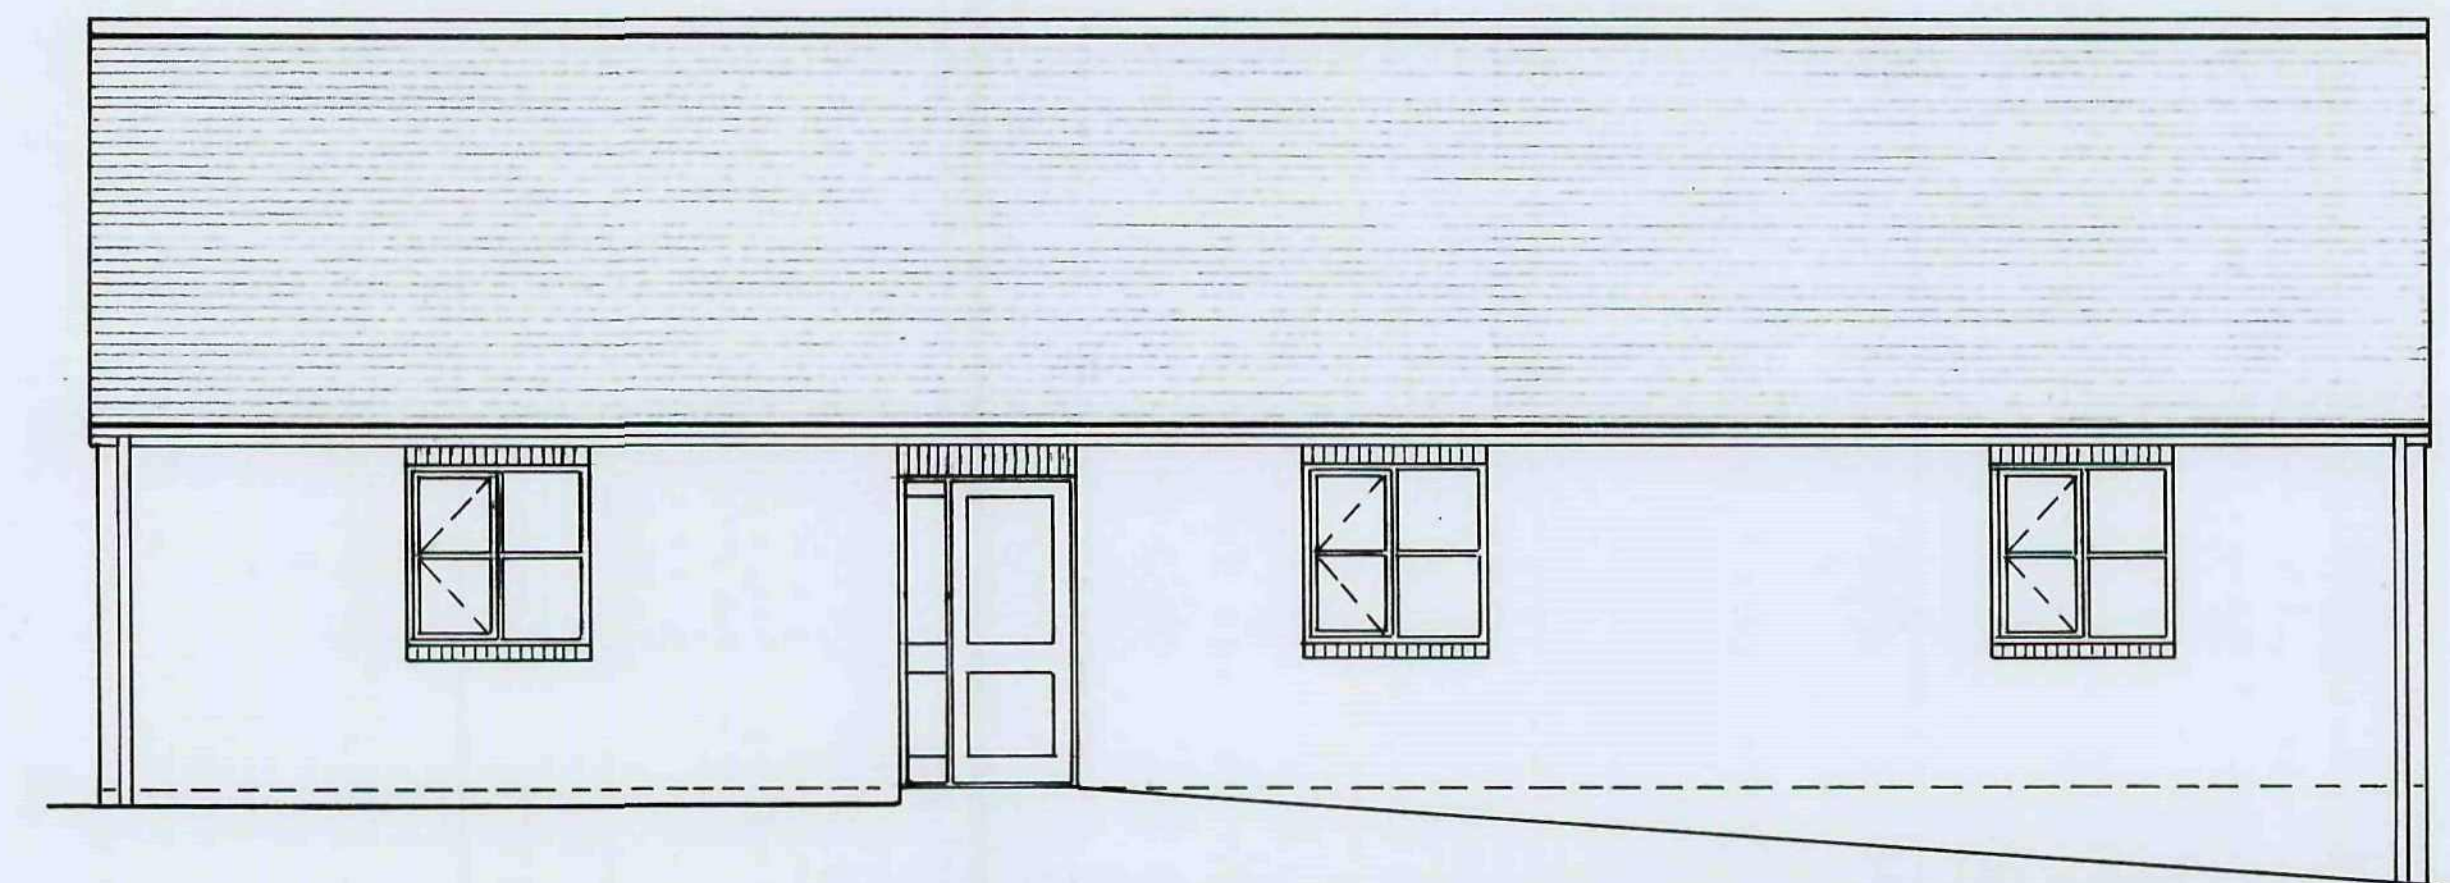


FRONT ELEVATION

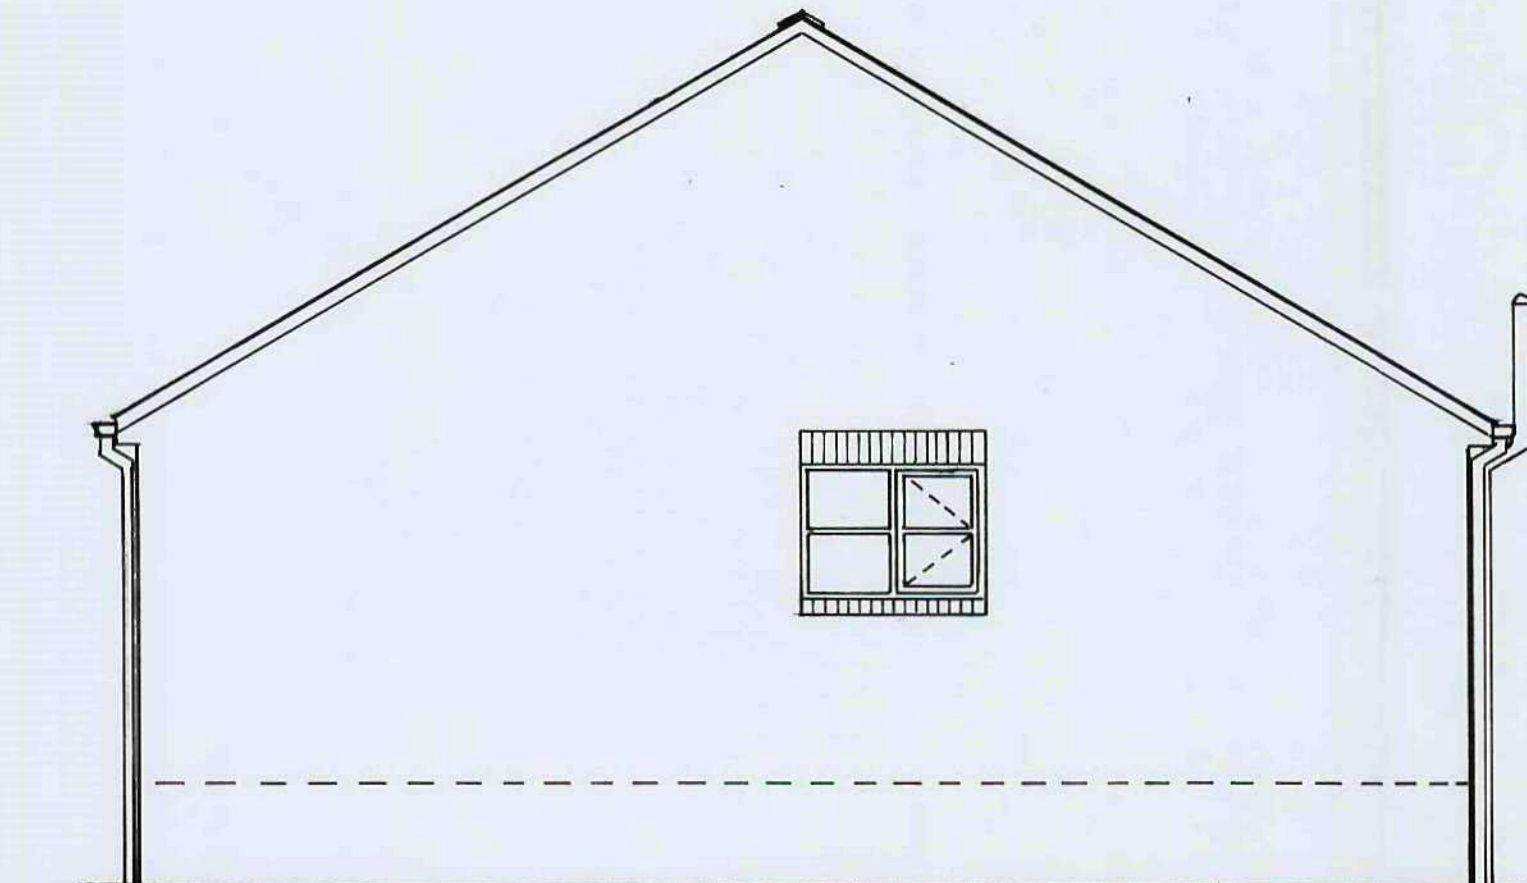


SIDE ELEVATION

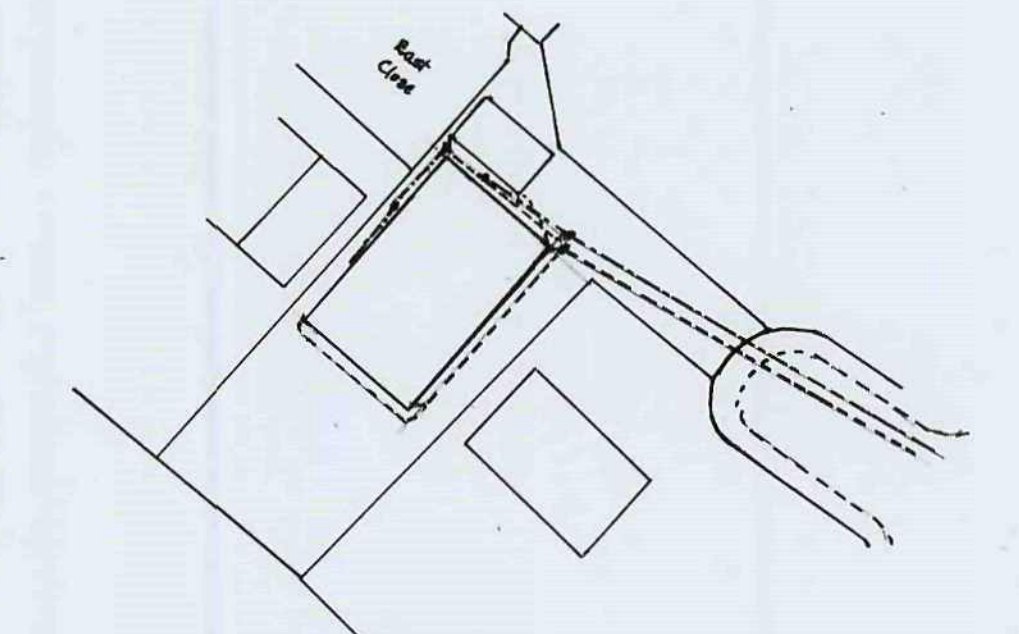


BLOCK PLAN 1/500.

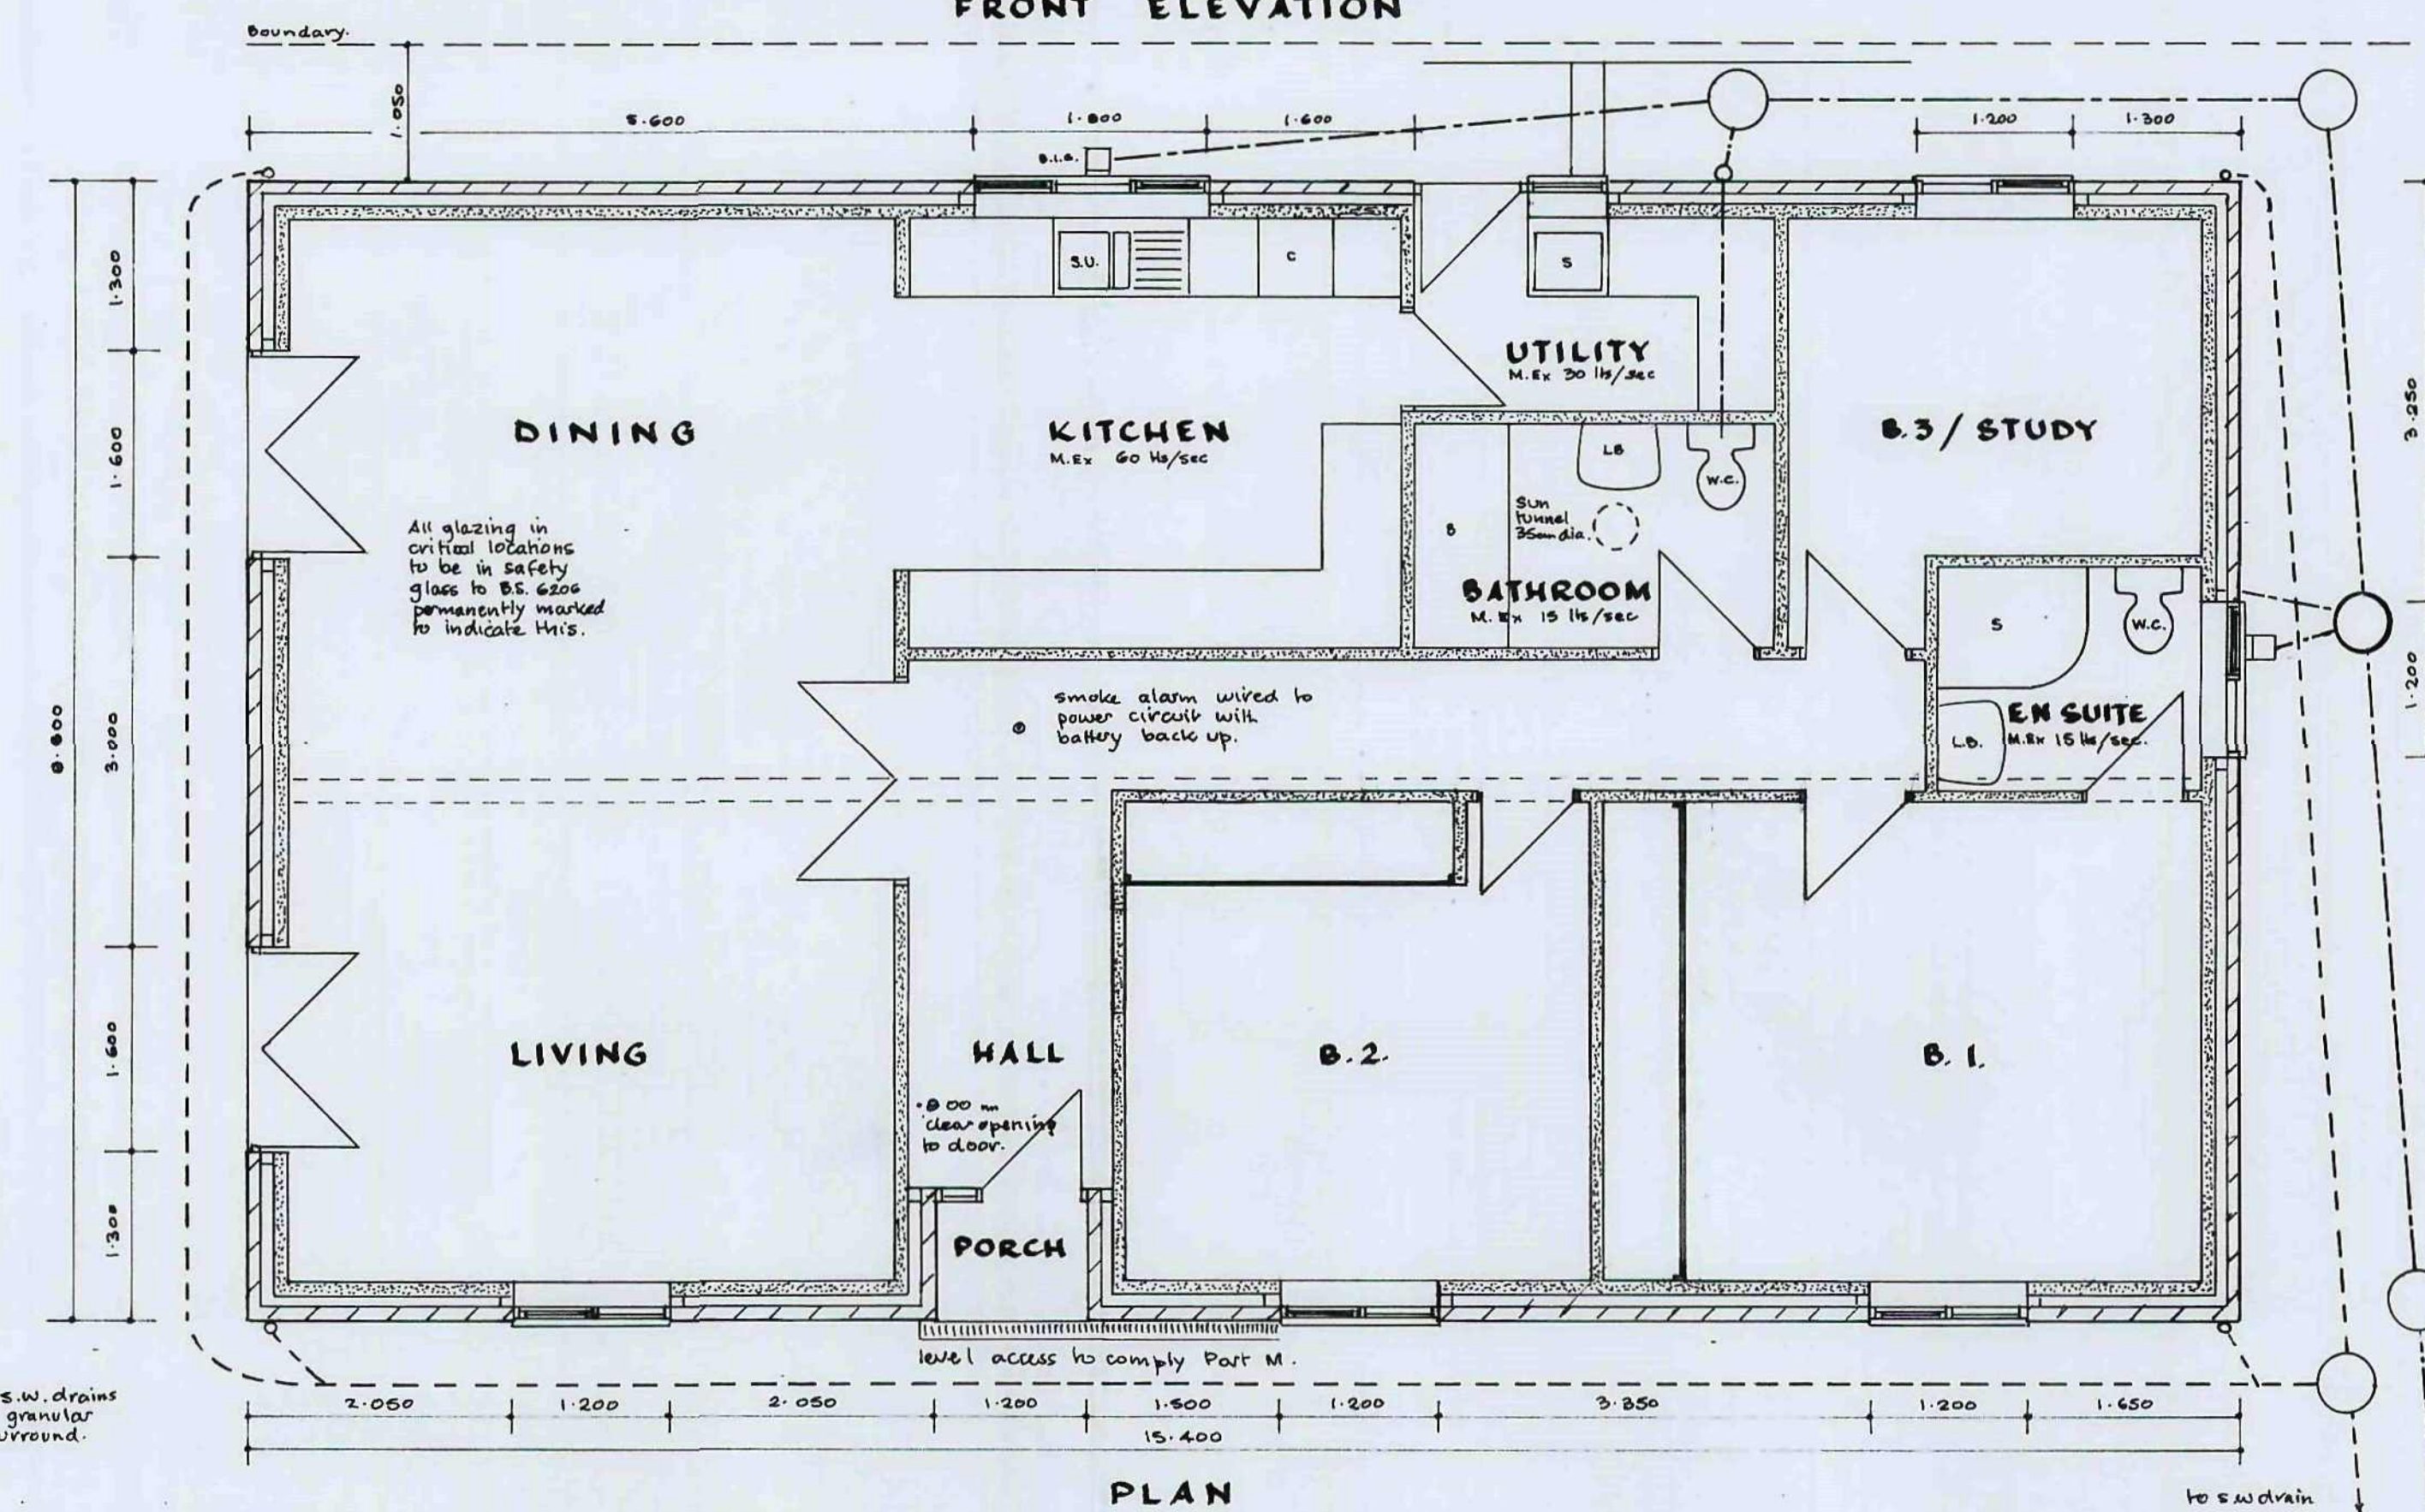


PLAN

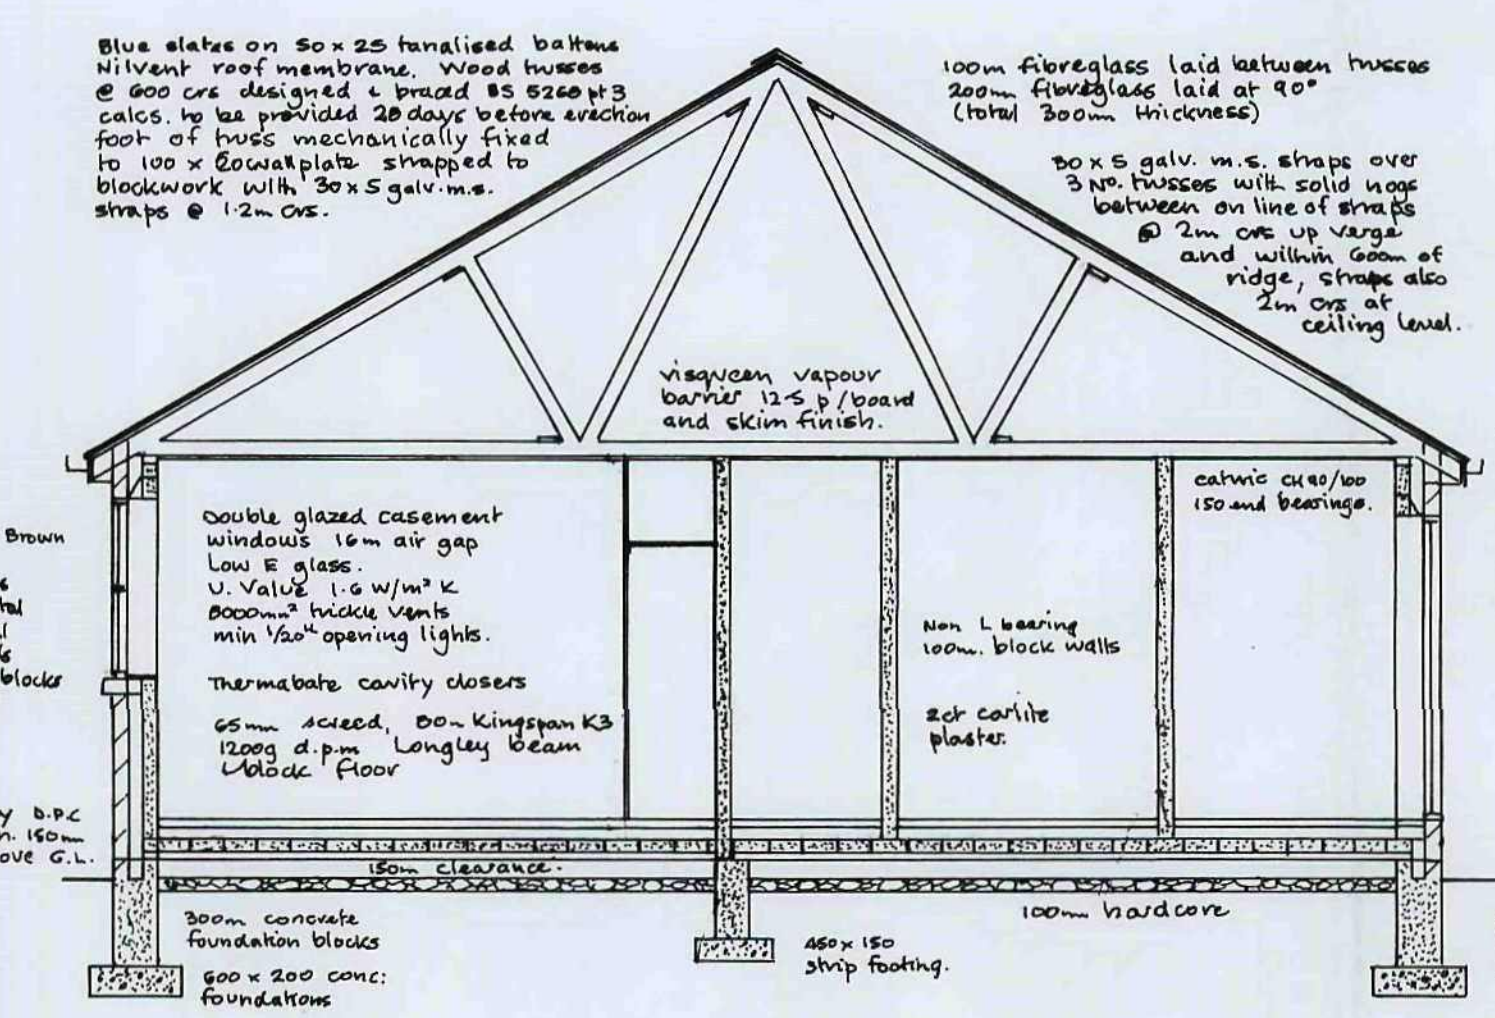


SECTION

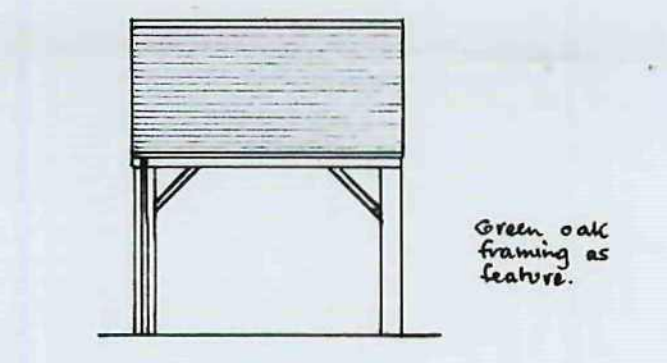


FRONT ELEVATION

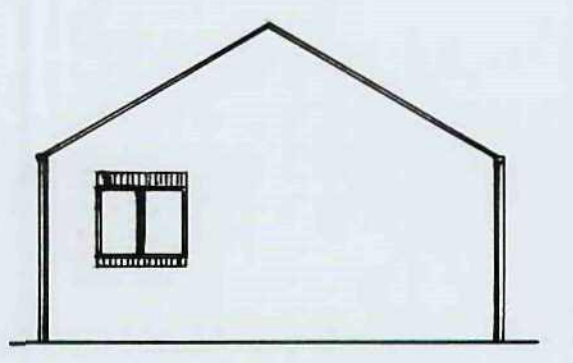


SIDE ELEVATION

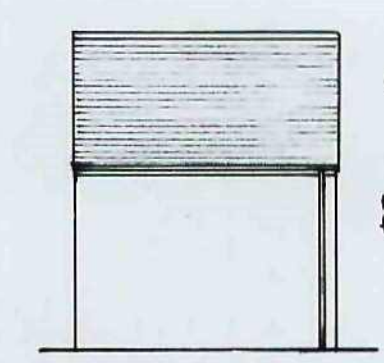

REAR ELEVATION

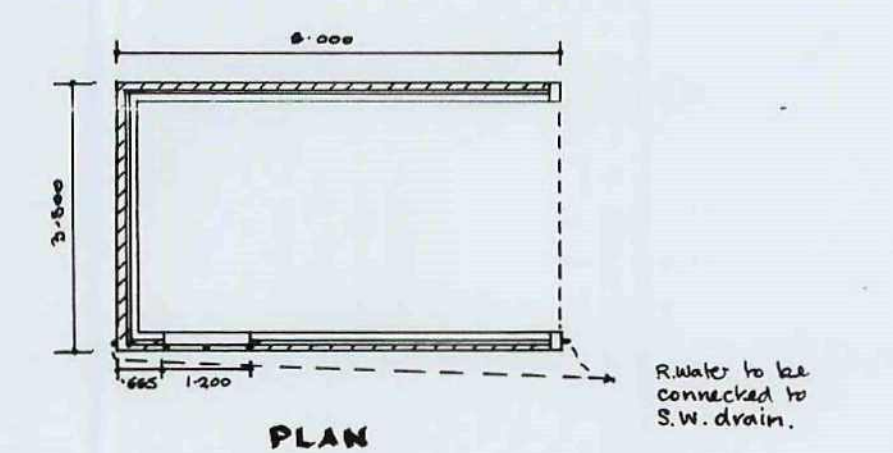

PLAN

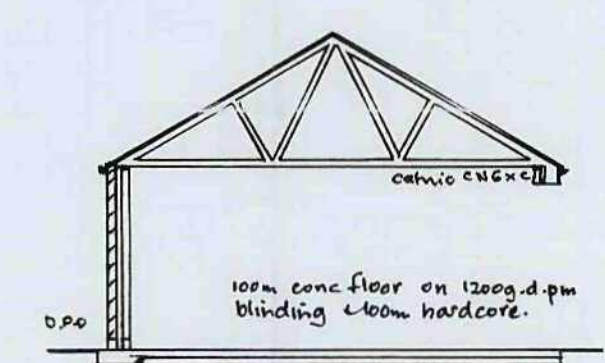

SECTION