
"For the purposes of Planning Consent the following applies to any copy of this drawing made by the Local Authority:

This copy has been made by and with the authority of the person required to make the plan and drawing open to public inspection pursuant to Section 47 of the Copyright, Designs and Patents Act 1988. Unless that Act provides a relevant exception to copyright, the copy must not be copied without the prior permission of the copyright owner. If any copy is made under the authority only the whole drawing including the copyright holder's name and this notice, is to be copied."

0 2 4

North

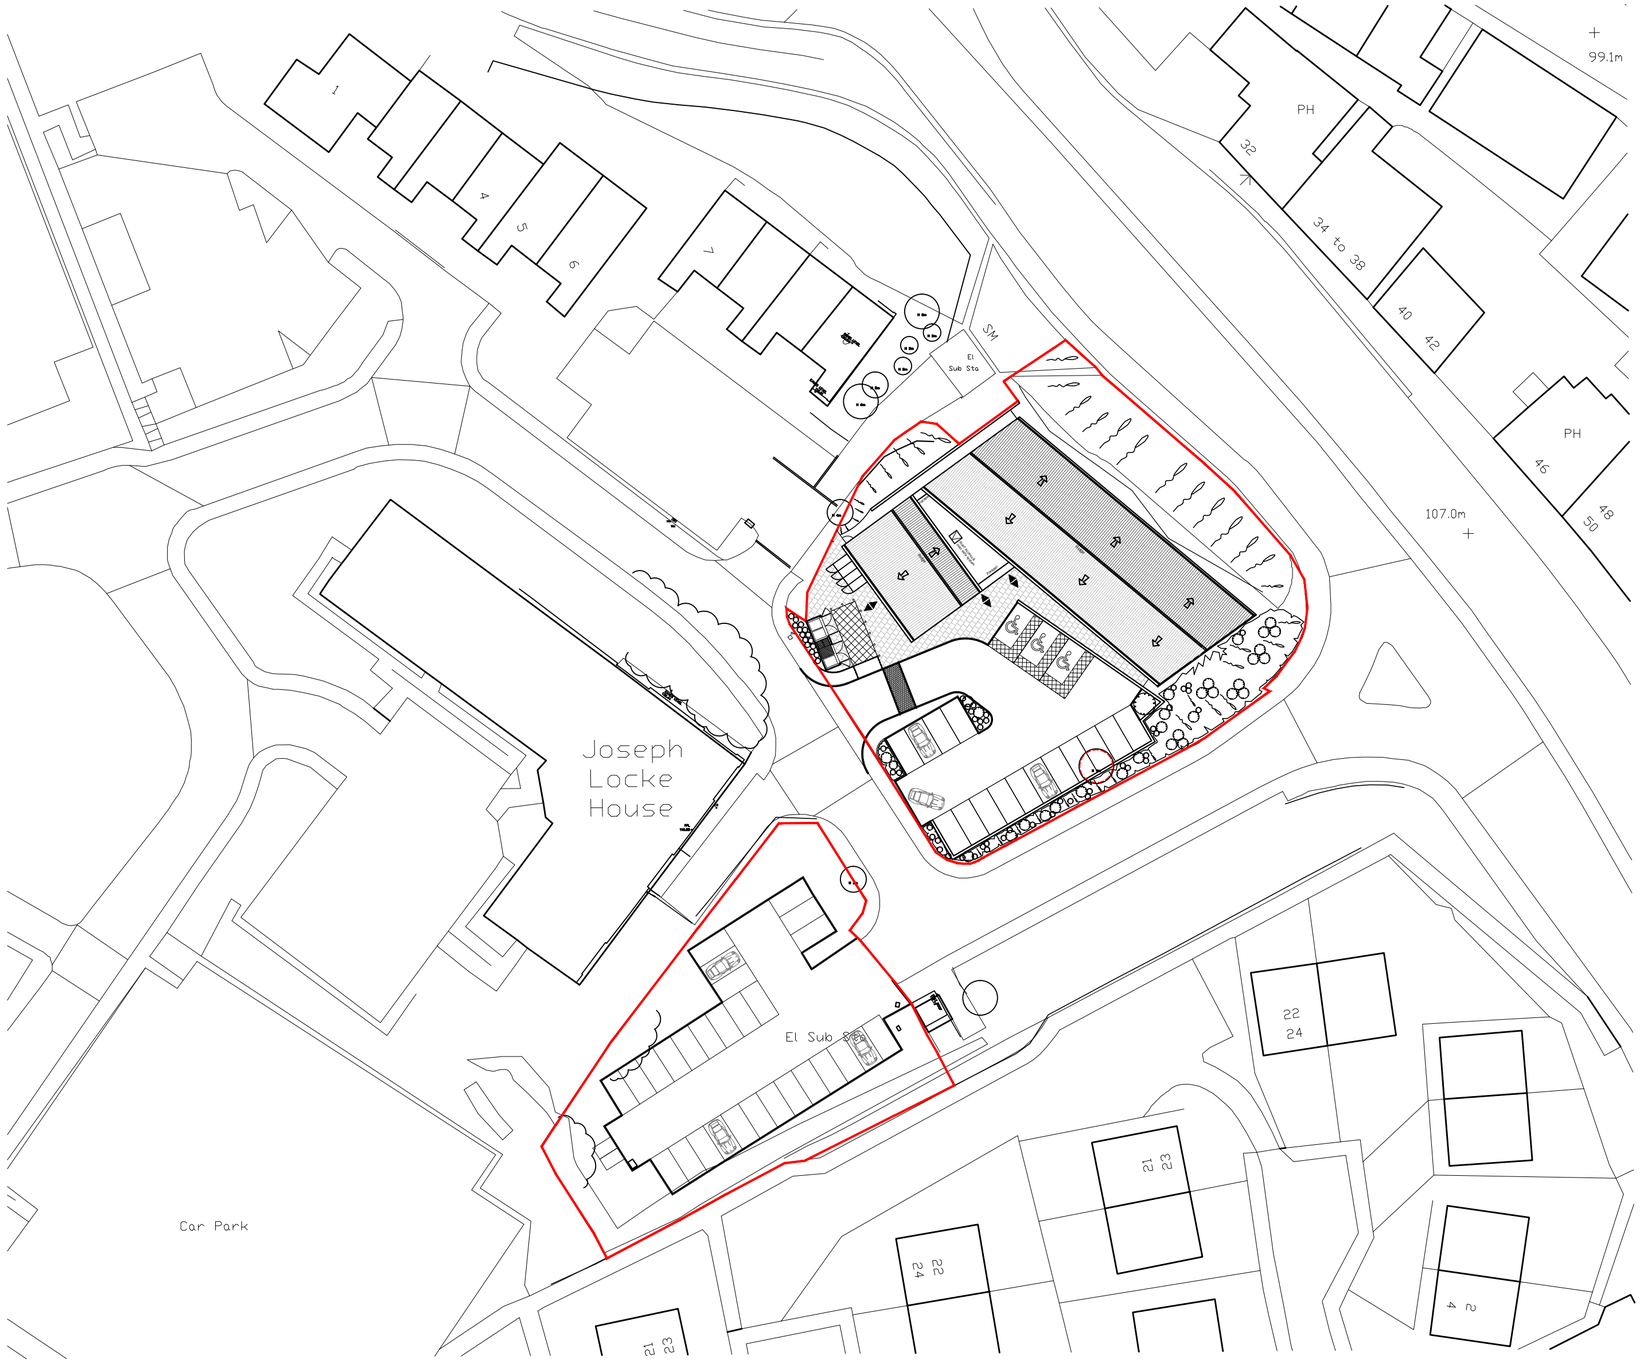

Rev - : yyyy.mm.dd : Initial : Auth : Revision notes

Issue Purpose: PLANNING APPLICATION

P+HS Architects

84 Albion Street
Leeds
LS1 6AG
0113 2454332

The Old Station
Station Road
Stokesley TS9 7AB
01642 712684

Design Works
William Street
Gateshead NE10 0JP
0191 4692585

www.pandhs.co.uk

Client	Park Grove
Project	Burleigh St. Health Centre
Title	Proposed Site Layout and Context
-	

Issued From	LEEDS
Date	March 2016
Scale	1:500@A3
Drawn	Auth

Drawing Number: 2562 – D – 90 – 003 – ~ (Revision)

Do not scale from this drawing. Work to figured dimensions, and any discrepancy to be reported to the Architect.

Refer to larger scale drawings where available. © P+HS Architects Limited

Stage Identification: Design - D Construction - C