



Existing Section AA


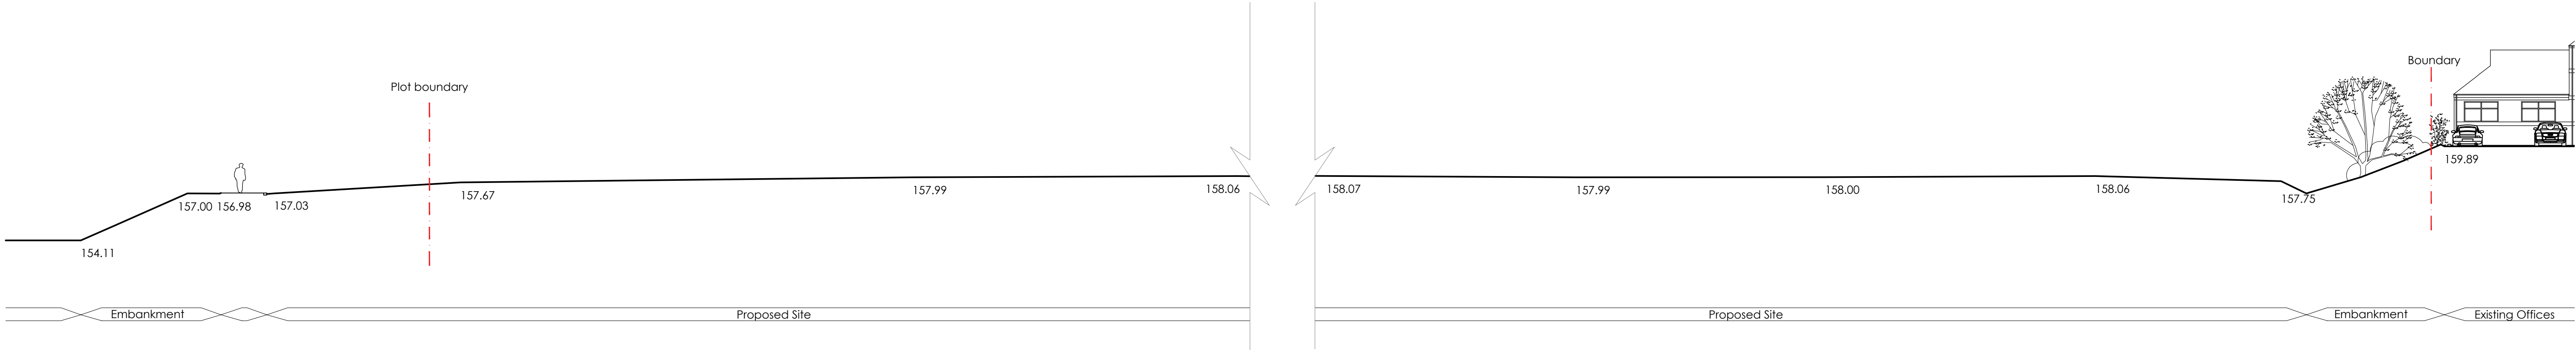


Existing Section BB

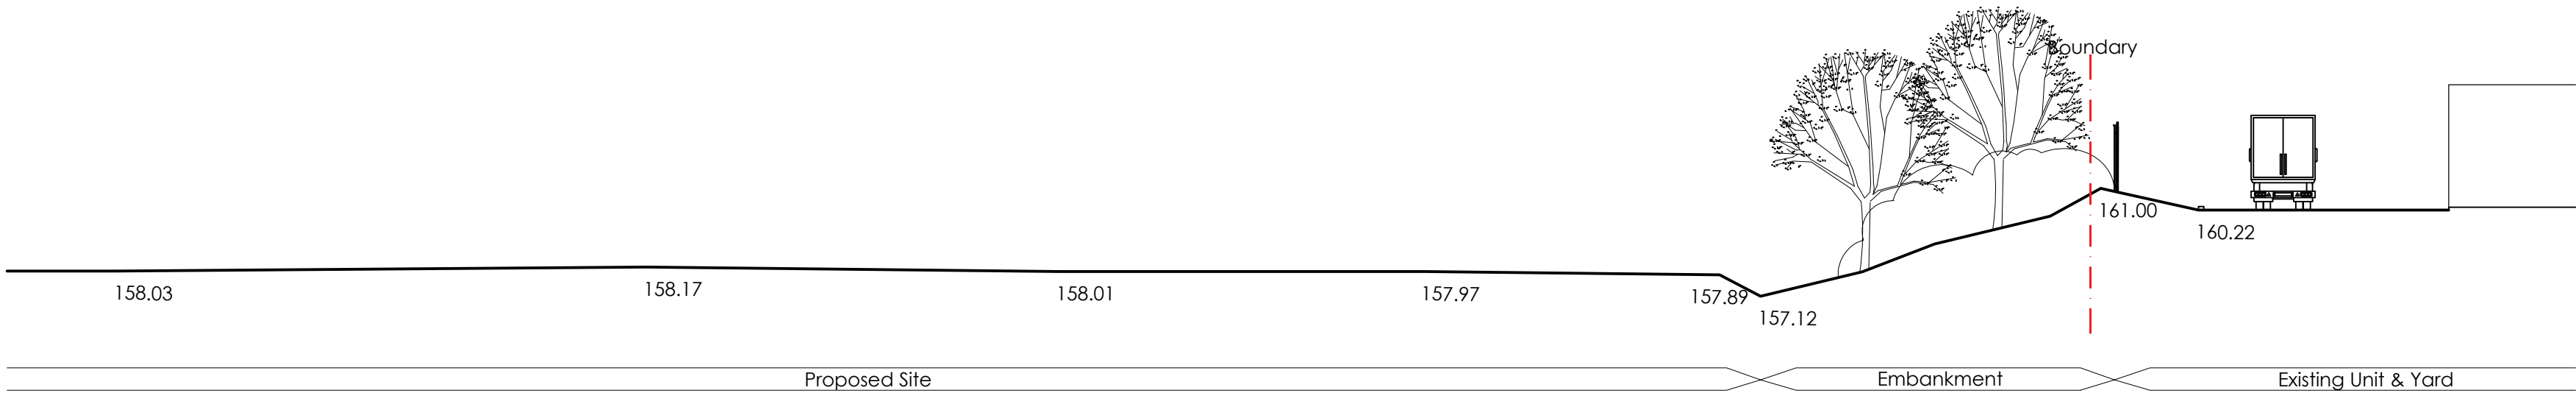

Existing Section CC

Existing Site Sections 01
Scale 1:200 @ A1

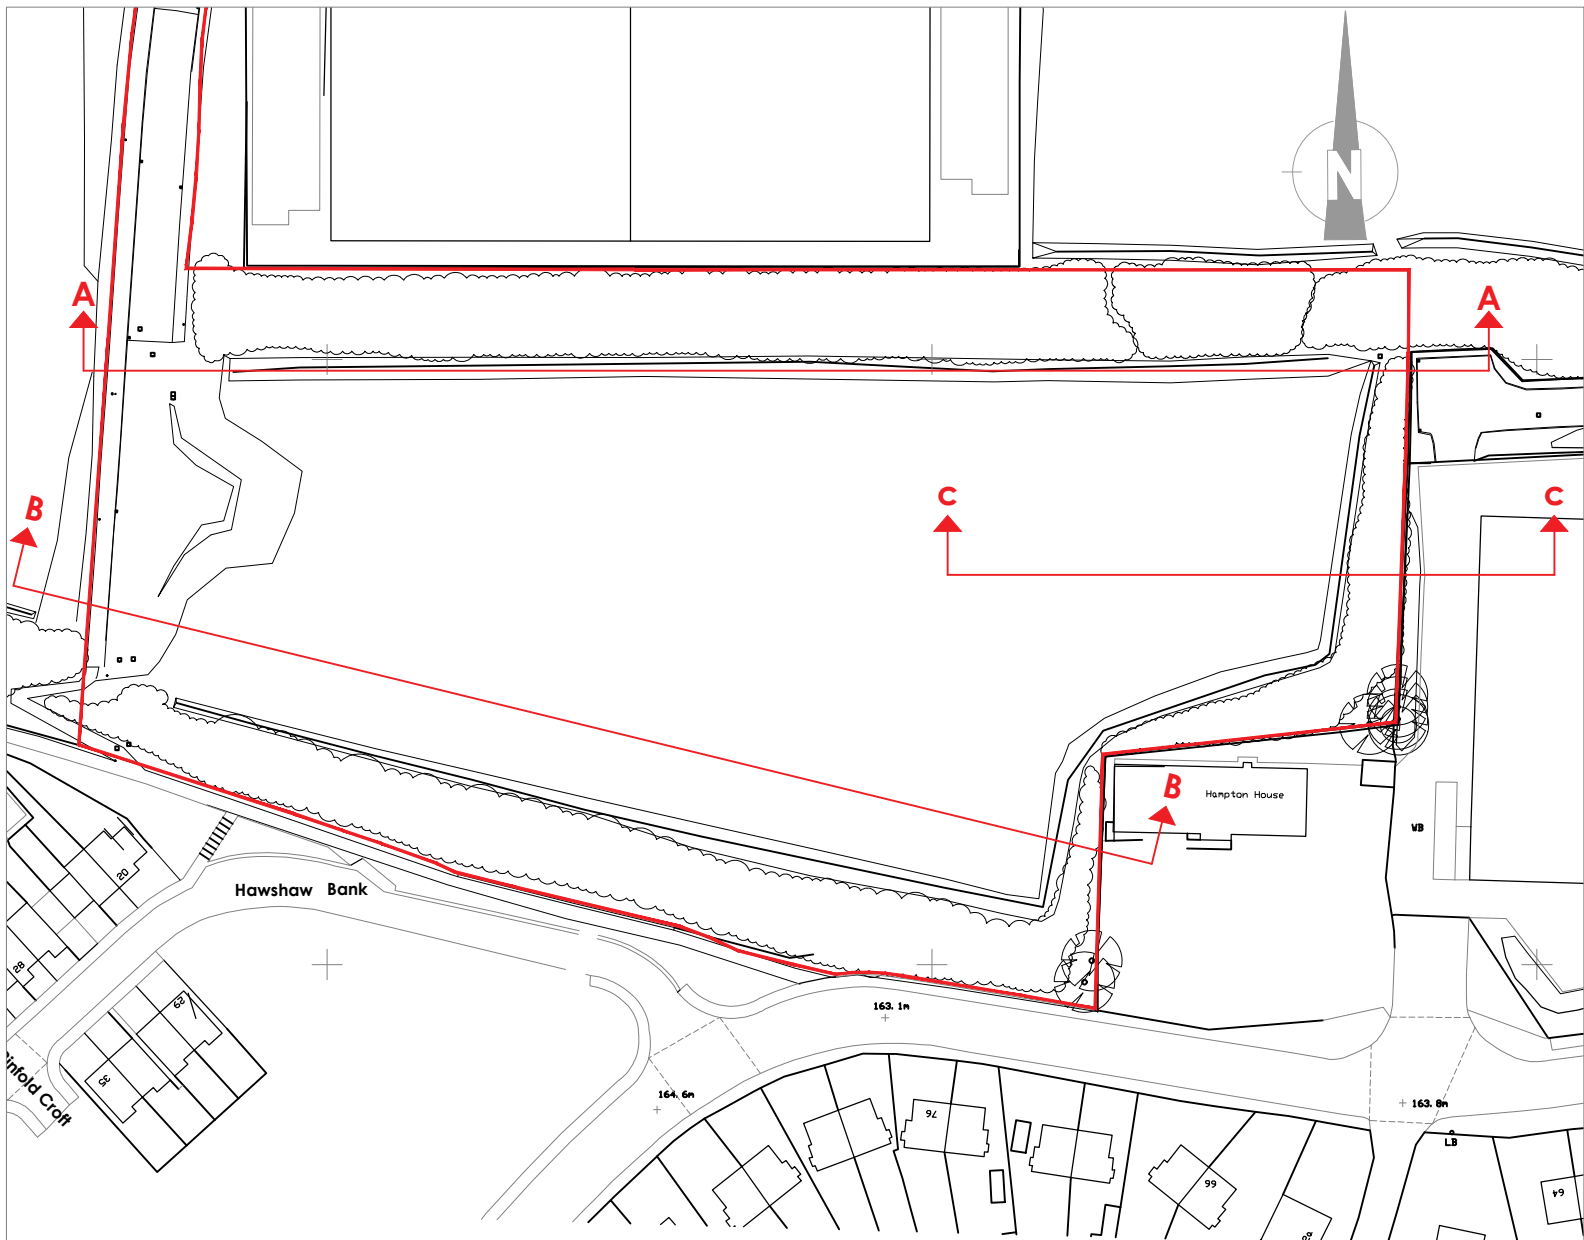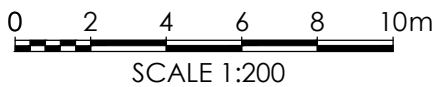

Key Plan NTS

LEVELS
+000.00
Existing levels

03.04.18	Red line and notation updated.			AT	DT
Rev	Date	Description			
				Rev By	Chkd By
Project Title					
Proposed Development					
Plot 5					
Ashroyd Business Park					
Junction 36 M1					
Barnsley					
S74 9SB					
Client					
Network Space Ltd					
Status					
Planning					
Scale		Drawing Size			
1:200		A1			
Date	March 2018	Drawn By	MC	Checked	AT
Drawing Title					
Existing Site Sections 01					
Job-Dwg No		14698C-112			Rev
					A

- 2 St. Johns North, Wakefield, WF1 3QA t. 01924 291800
- Carvers Warehouse, 77 Dale Street, Manchester, M1 2HG t. 0161 2386555
- The Old Rectory, 79 High Street, Newport Pagnell, MK16 6AB t. 01908 211577
- 101 London Road, Reading, RG1 3BY t. 0118 9507700
- 10 Gee's Court, St Christophers Place, London, W1U 1JJ t. 0207 4091215

