


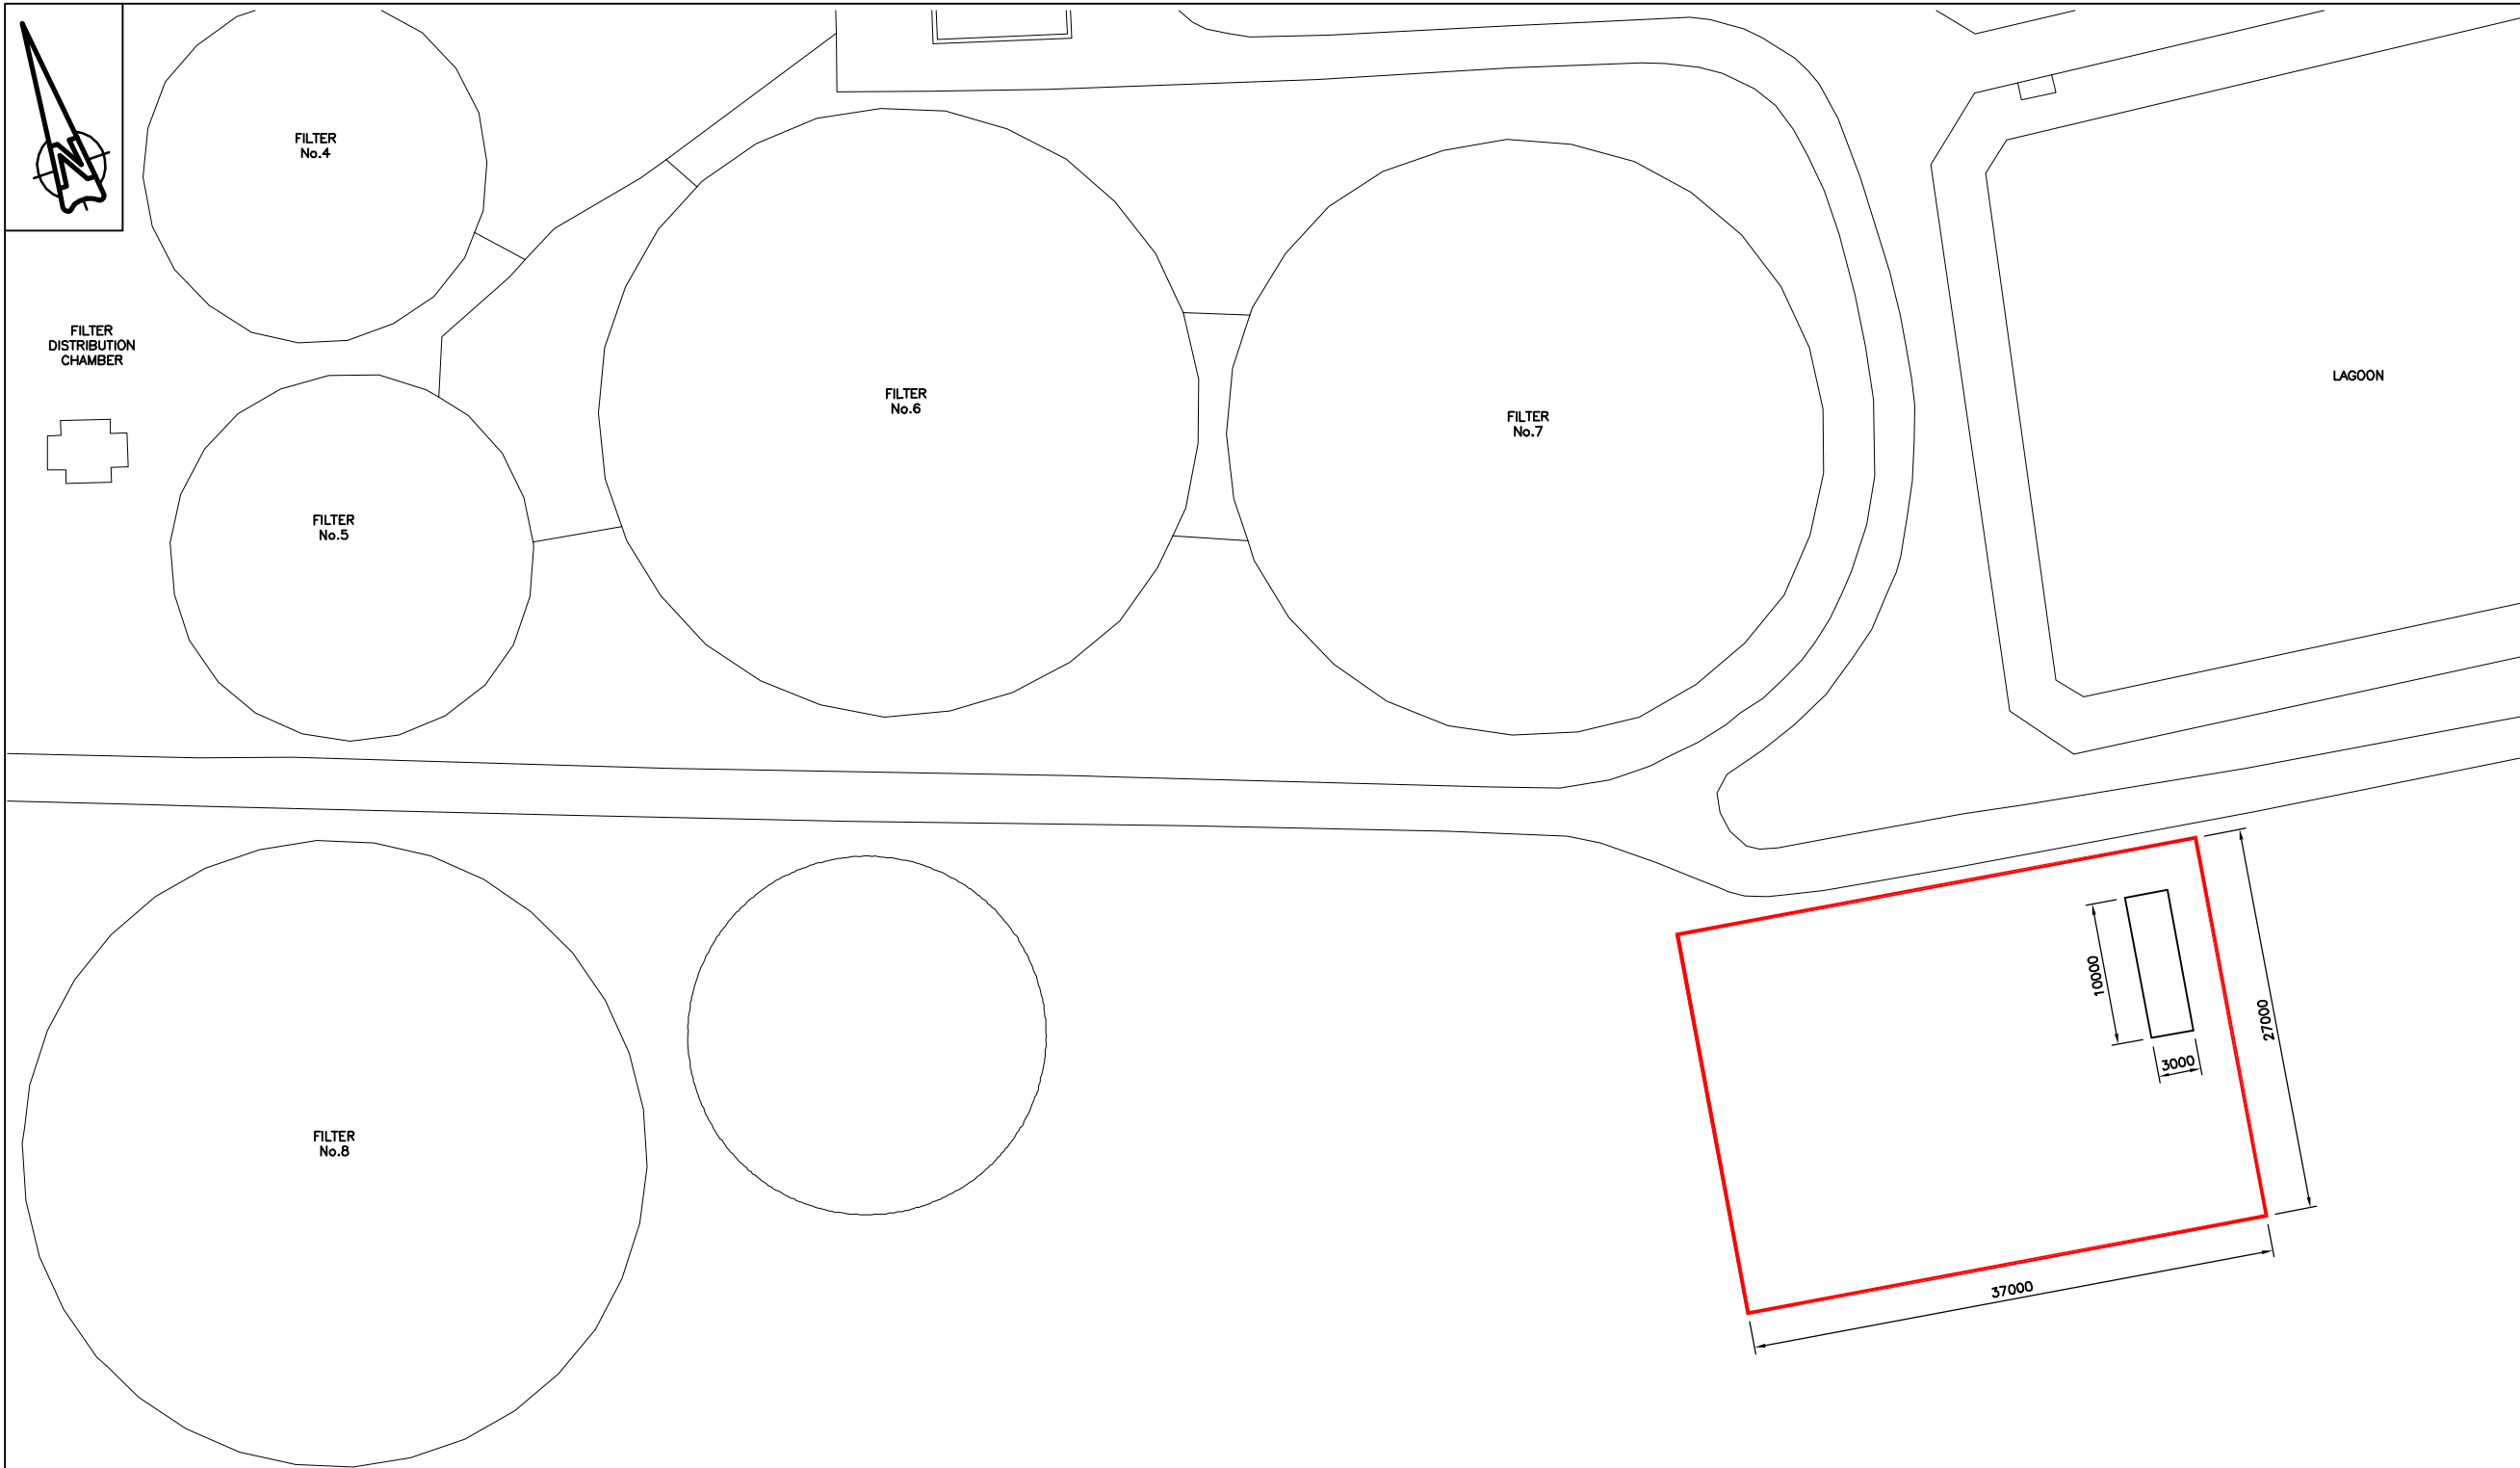

NOTES

1. ALL DIMENSIONS IN MILLIMETRES UNLESS STATED OTHERWISE.

2. ALL LEVELS IN METRES A.O.D. UNLESS STATED OTHERWISE.

LEGEND:

APPLICATION BOUNDARY

YORKSHIRE WATER LAND BOUNDARY

0m5m10m15m20m

SCALE 1:250

REV	DATE	DESCRIPTION	BY	CHKD	APP'D
REVISIONS					
REV	DATE	FIRST ISSUE	BY	CHKD	APP'D
A	16/10/2012		AMH	DH	RBS

MULTIDISCIPLINARY CHECK BOX

REV	DATE	CIV	PR	ME	EL	ICA	STRUC	GEO	P&ENV
A	16/10/2012	DH	N/A	N/A	N/A	N/A	N/A	N/A	N/A

BYZAK

BZE

ENTEC

BYZAK ENTEC
LIVINGSTONE HOUSE
CHADWICK STREET
LEEDS
LS10 1LJ

EMPLOYER

YORKSHIRE WATER
SERVICE LTD.

YWS PROJECT NO.

R0444

YWS PROJECT TITLE

MTM100297
AMP5 MEDIUM TREATMENT
CROFTON, DARTON. LINDHOLME
AND LEVEN BATCH

TITLE

DARTON STW
PROPOSED KIOSK LOCATION PLAN

LEAD DISCIPLINE / CATEGORY

PLANNING

STATUS

DESIGN

DRAWING SCALE (DO NOT SCALE)

1:250

ORIGINAL DRAWING SIZE

594 x 841 – A1

DRAWING No

2012/R0444/02/3001

REV.

A

YORKSHIRE WATER MAPPING IS BASED UPON ORDNANCE SURVEY MAP DATA WITH THE PERMISSION OF THE CONTROLLER OF HER MAJESTY'S STATIONERY OFFICE
(C) CROWN COPYRIGHT LICENCE No.1000019559

K\3.7 - Batch Contract - Crofton Darton Batch - BZ443\3.2 Darton STW\Design\910 - Drawings\Design\2012_R0444_02_3001_A.dwg