

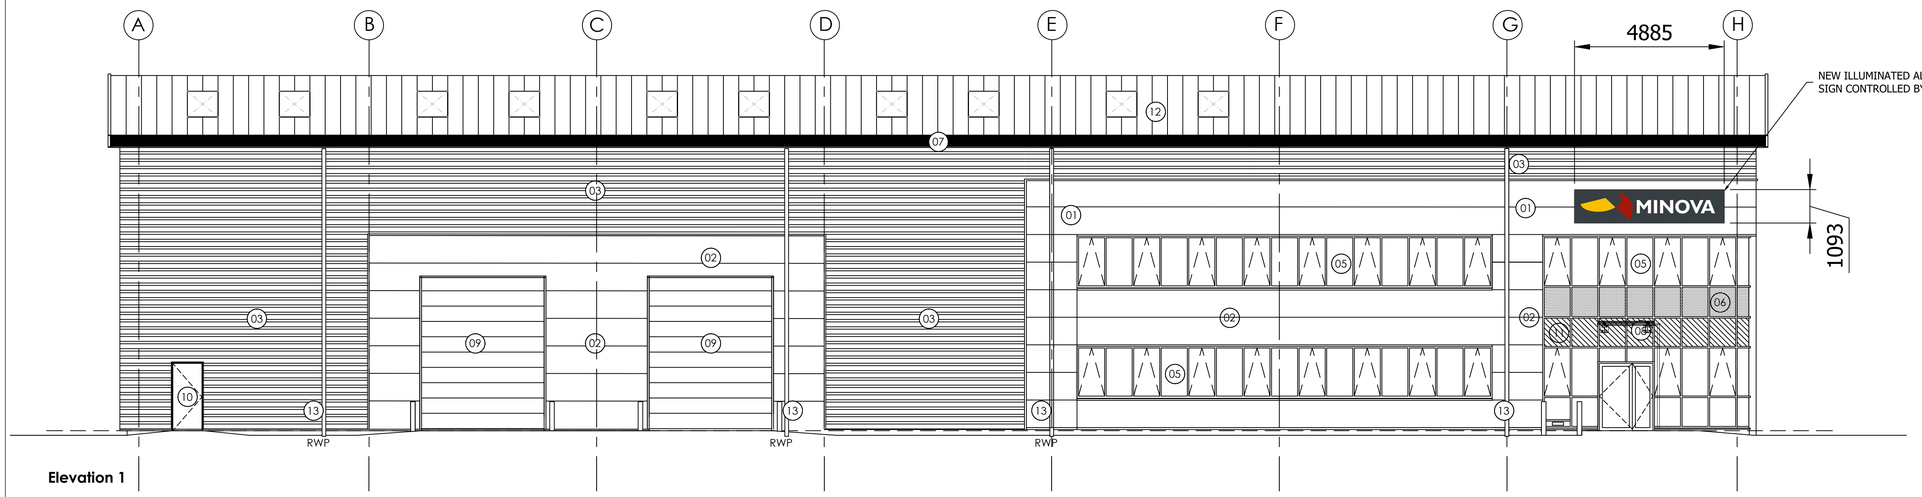



Elevation 1

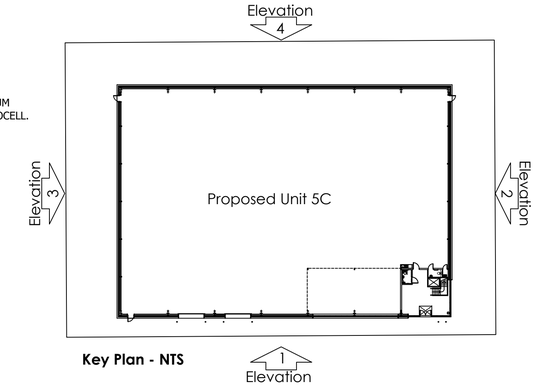

Key Plan - NTS

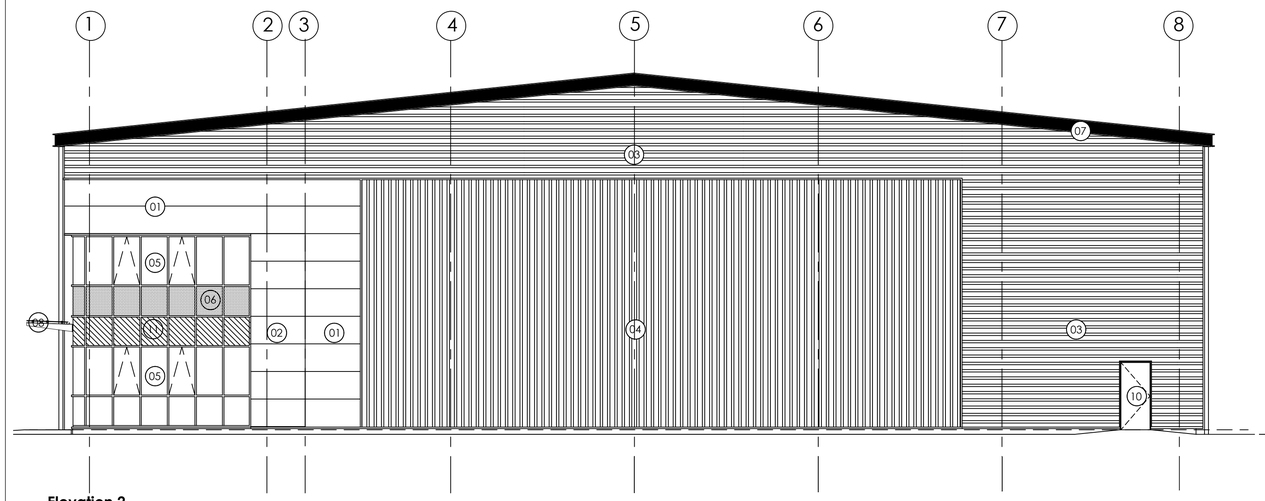


Elevation 2

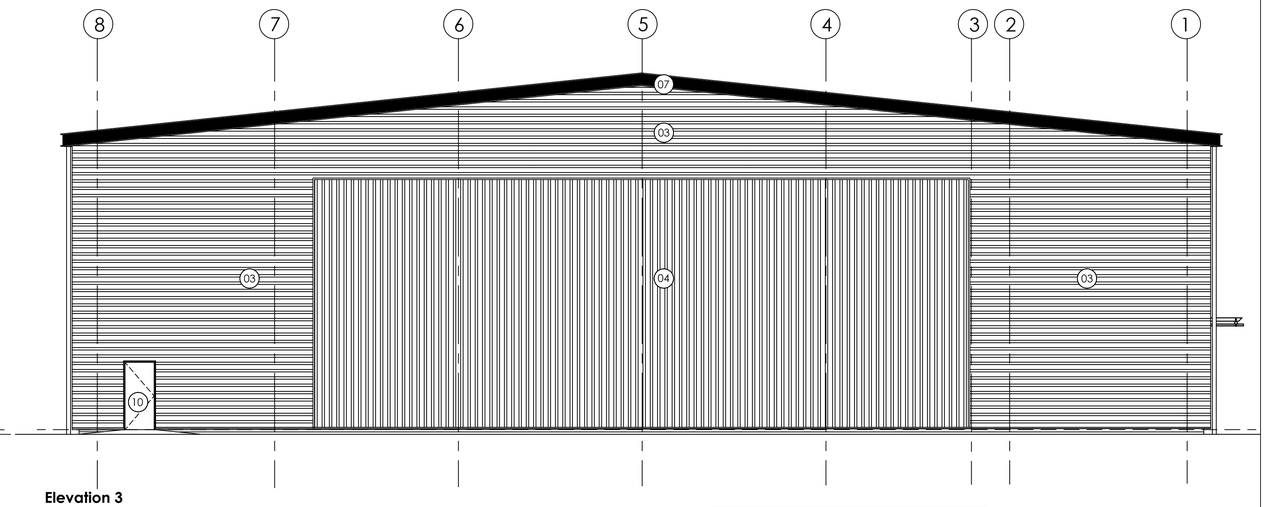

Elevation 3

PLANNING

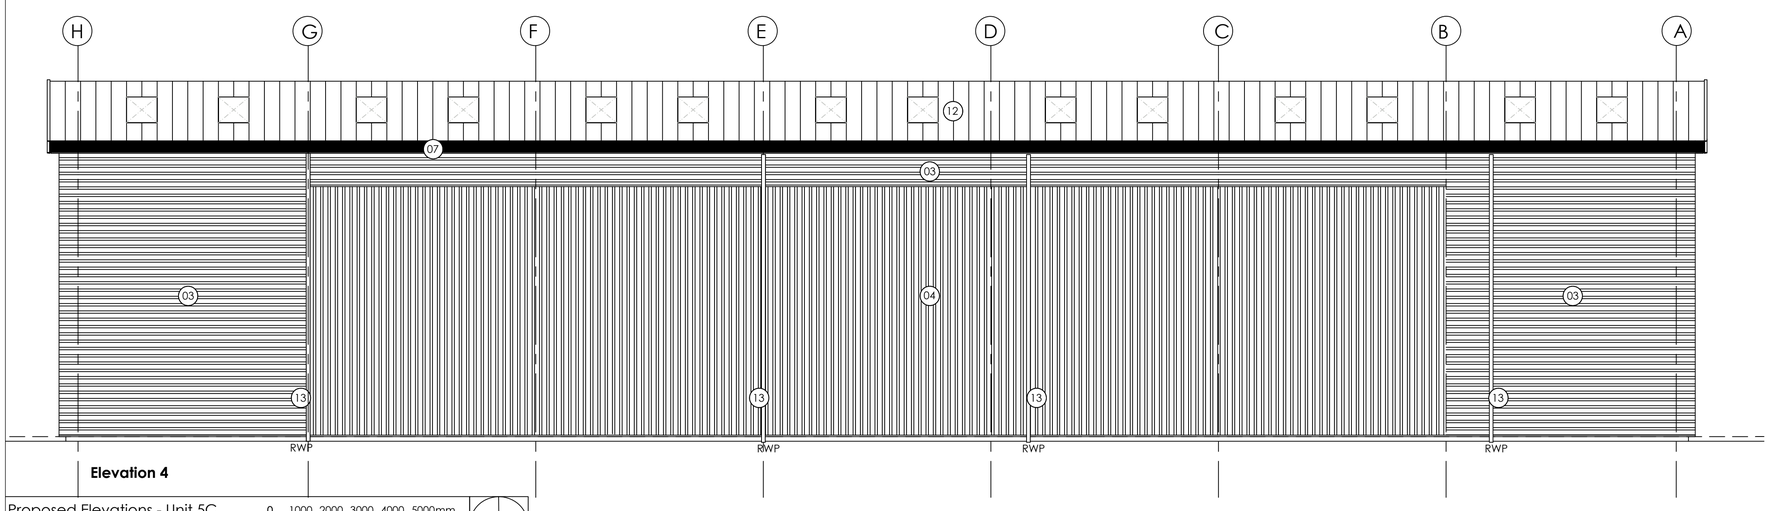

Elevation 4

Rev	Date	Description	Rev By	Chk'd By

Project Title	Proposed Development Unit 5C Ashroyd Business Park Junction 36 M1 Barnsley S74 9SB
Client	MINOVA GLOBAL
Status	PLANNING
Scale	1:100
Drawing Size	A1
Date	22/02/22
Drawn By	MDS
Checked	MDS
Drawing Title	PROPOSED SIGNAGE
Job-Dwg No	0921-03-500
Rev	O

Proposed Elevations - Unit 5C
Scale 1:100 @ A1

0 1000 2000 3000 4000 5000mm
SCALE 1:100

CAD file reference 0921-03-500 - Proposed Elevations Unit 5C - Signage

CPP FM & PROJECTS
Abbey House
11 Leopold Street
Sheffield
S1 2GY
T: 0114 349 8338
E: hello@cppfmp.co.uk

This drawing is copyright and may not be reproduced in whole or part without written authority. Do not scale off this drawing.