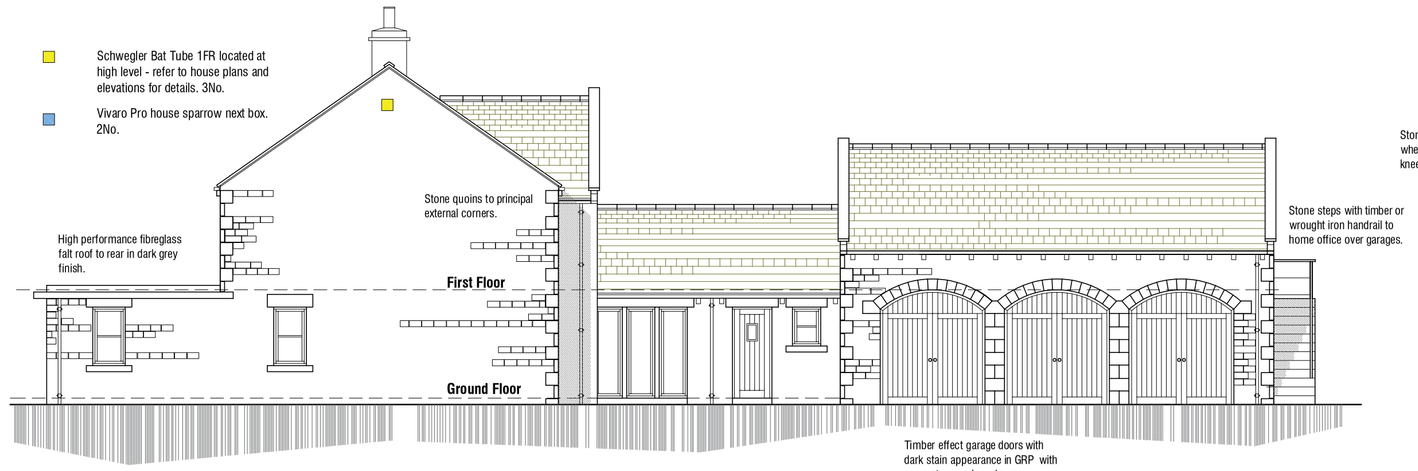

North Elevation

West Elevation

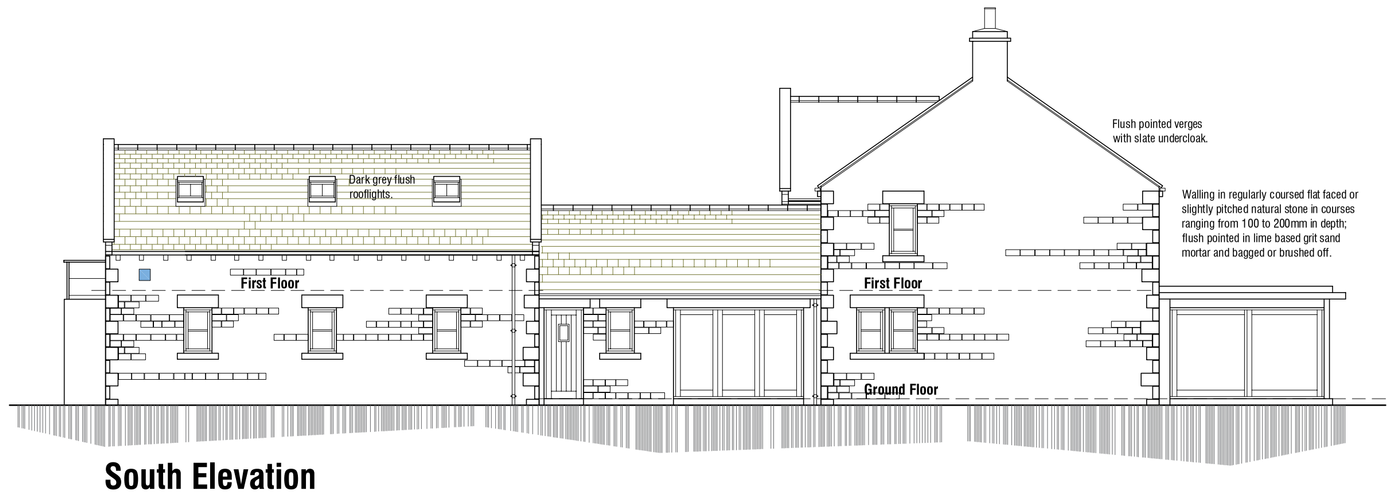

South Elevation

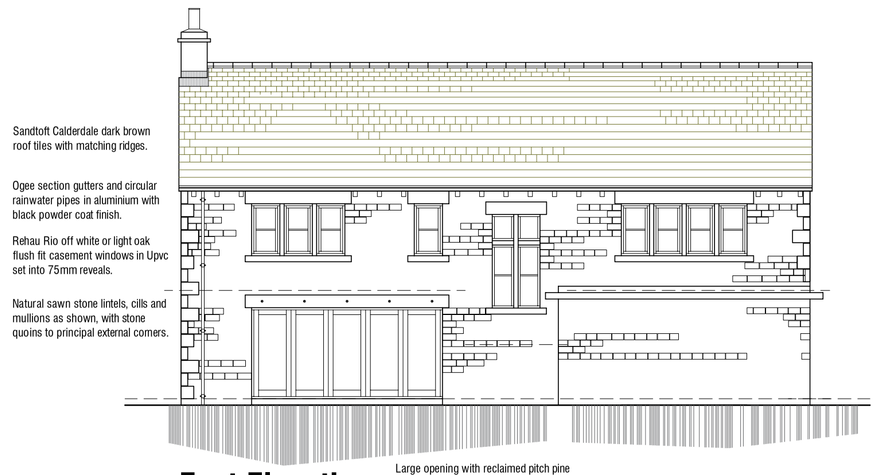

East Elevation

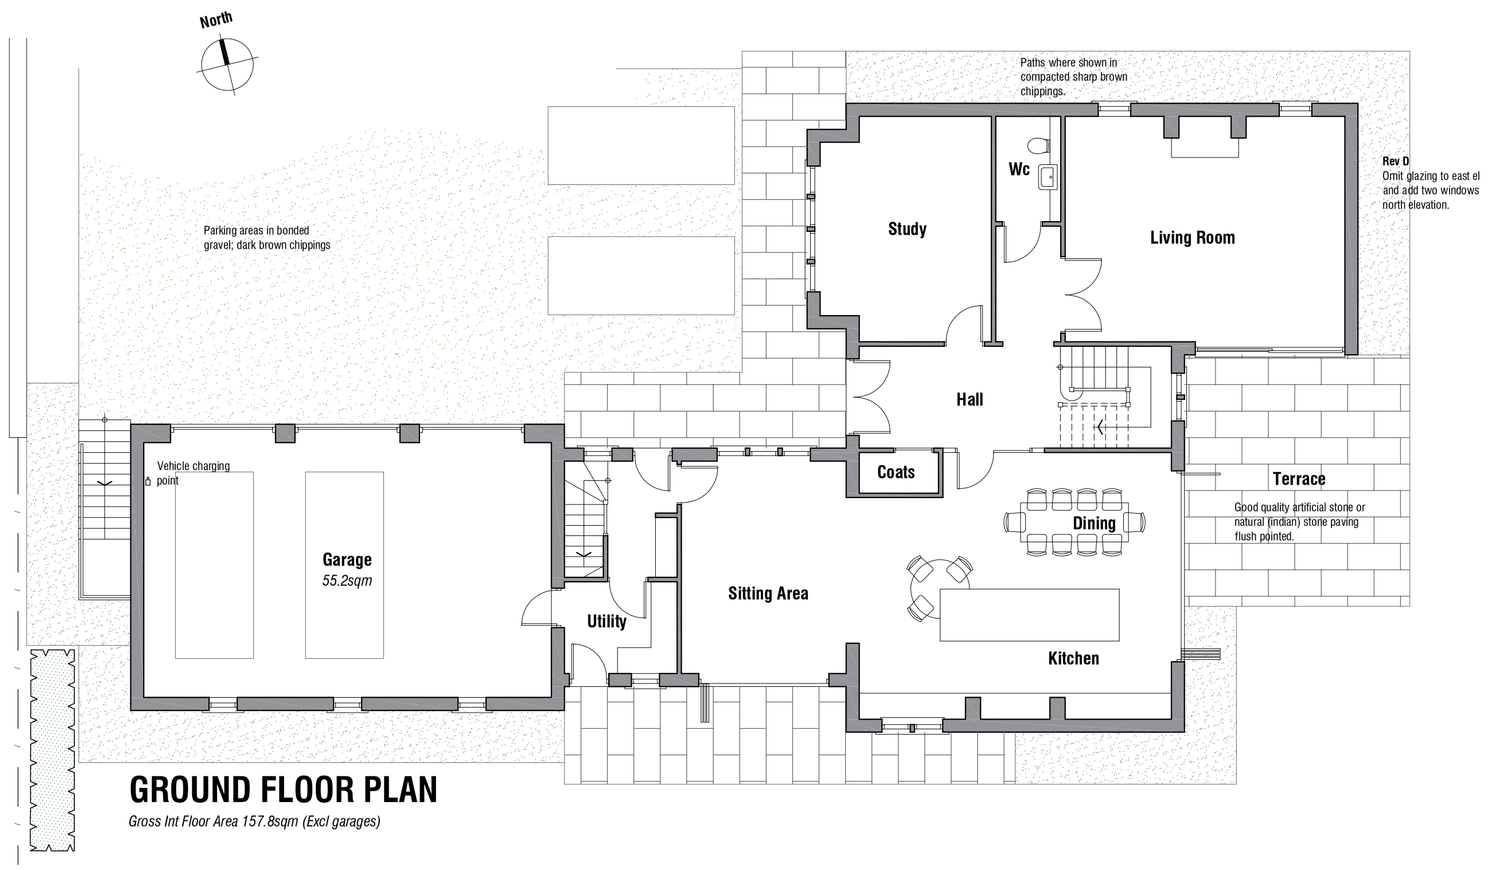

GROUND FLOOR PLAN

Gross Int Floor Area 157.8sqm (Excl garages)

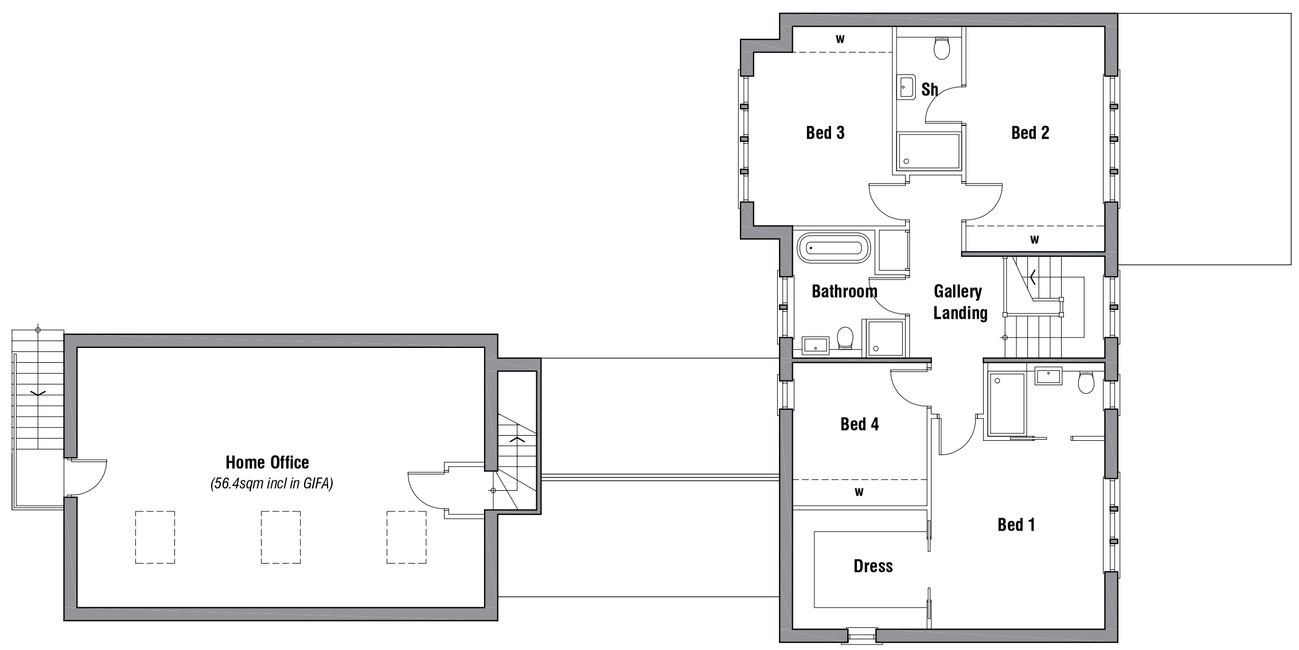

FIRST FLOOR PLAN

Gross Int Floor Area 103.6sqm (Excl Home Office)

D 10.02.2021 - Omit east window to Living Room and replace with two small windows to north elevation Living Room.
C 27.10.2020 - Update plans.
B 04.05.2020 - Clarify Floor Areas.
A 06.02.2020 - Update materials specification.

Residential Development
Land at Millstones
Oxspring
Sheffield

PROPOSALS

Unit 4

mboothdesign
architectural design and building consultants
Fairfield House
Berneslai Close Barnsley
S70 2FL
T: 01226 286256
M: 07881898300
E: mark@mboothdesign.co.uk

Scale	1:100 @ A1	Drawn	MJB
Date	JAN 2020	Ref.	18.24
Dwg No.	P3	Rev.	D

0cm 2cm 4cm 6cm

Copyright mboothdesign. All dimensions in millimeters unless otherwise stated. Dimensions for setting out in existing buildings are to be checked and verified on site.