Ordnance Survey®

OS Sitemap®



Produced 23.02.2009 from the Ordnance Survey National Geographic Database and incorporating surveyed revision available at this date. © Crown Copyright 2009.

Reproduction in whole or part is prohibited without the prior permission of Ordnance Survey.

Ordnance Survey, the OS Symbol and OS Sitemap are registered trademarks of Ordnance Survey, the national mapping agency of Great Britain.

The representation of a road, track or path is no evidence of a right of way.

The representation of features as lines is no evidence of a property boundary.

Metres
0 20 40

Scale 1:1250

Supplied by: **Blackwell M and D C**
Serial number: 01751200
Centre coordinates: 439680.13 407611.88


Further information can be found on the OS Sitemap Information leaflet or the Ordnance Survey web site: www.ordnancesurvey.co.uk

203 DARFIELD RD


CUDWORTH

BARNSLEY


S72 8SF

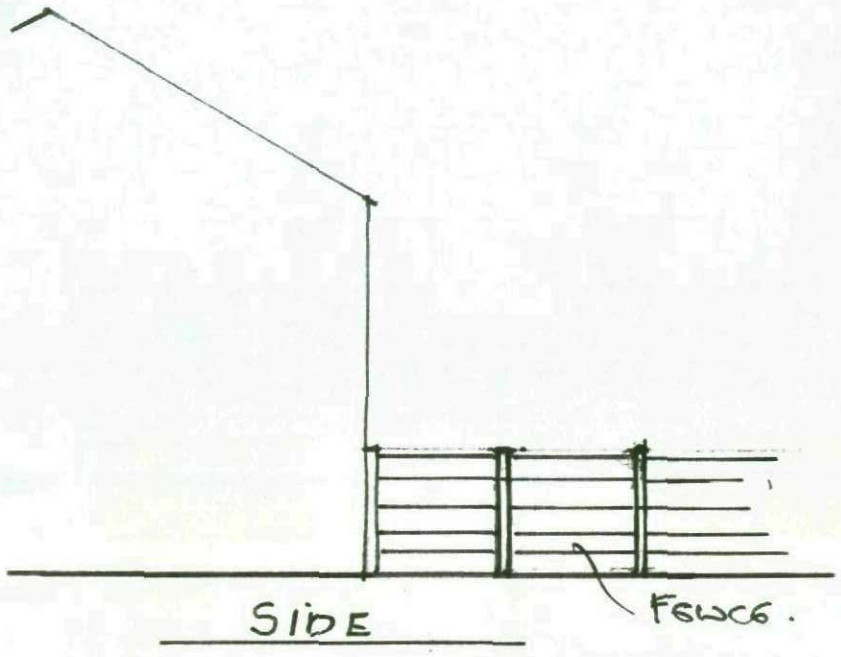


SIDE

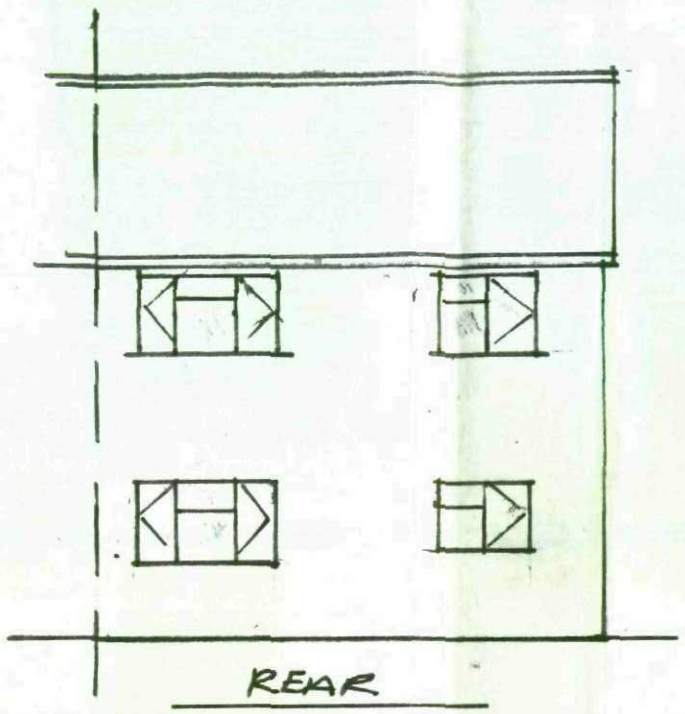


REAR

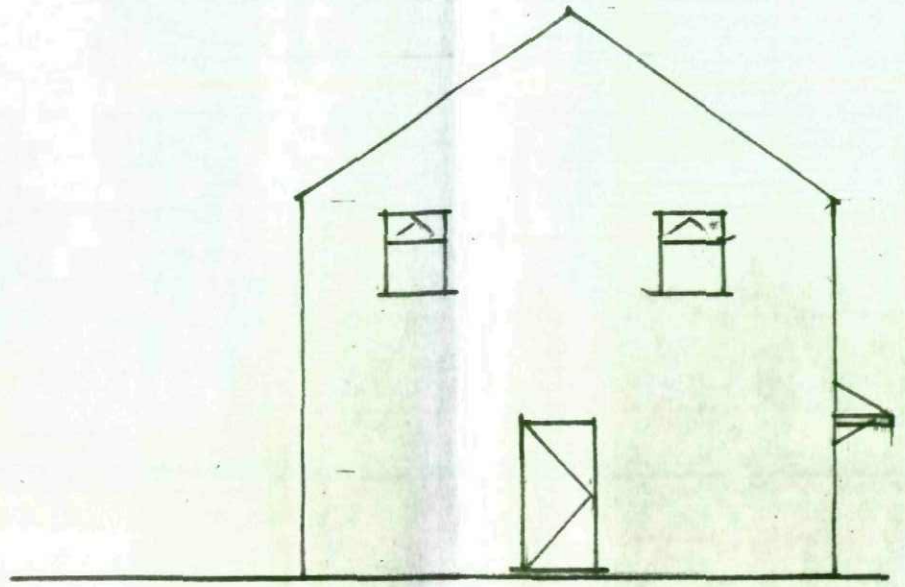


SIDE

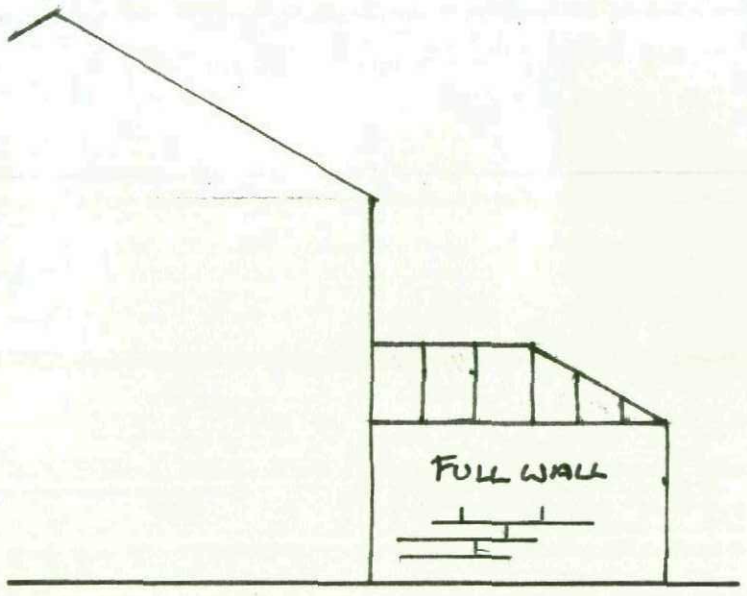

PROPOSED SIDE

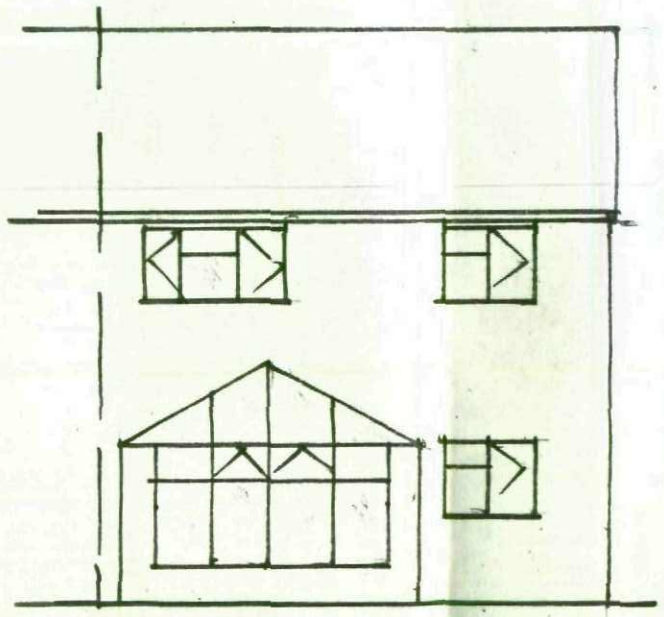

PROPOSED REAR

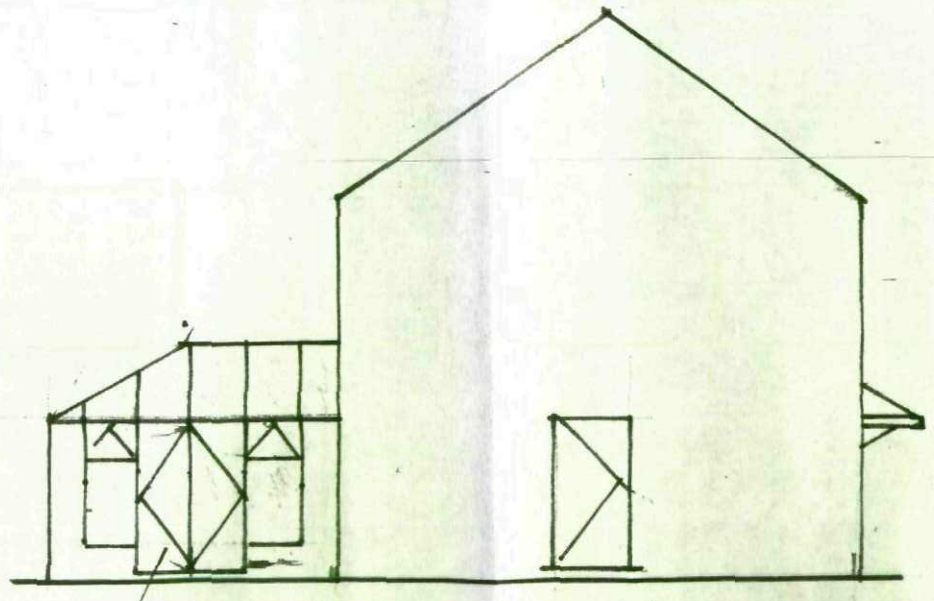


PROPOSED SIDE.

DATE 25.2.09	SCALE . 1:100
REF LORING	203 DARFIELD RD
WYN 7365	BARNSLEY S72 8SF.

SCALE 1:100

FLOOR PLAN

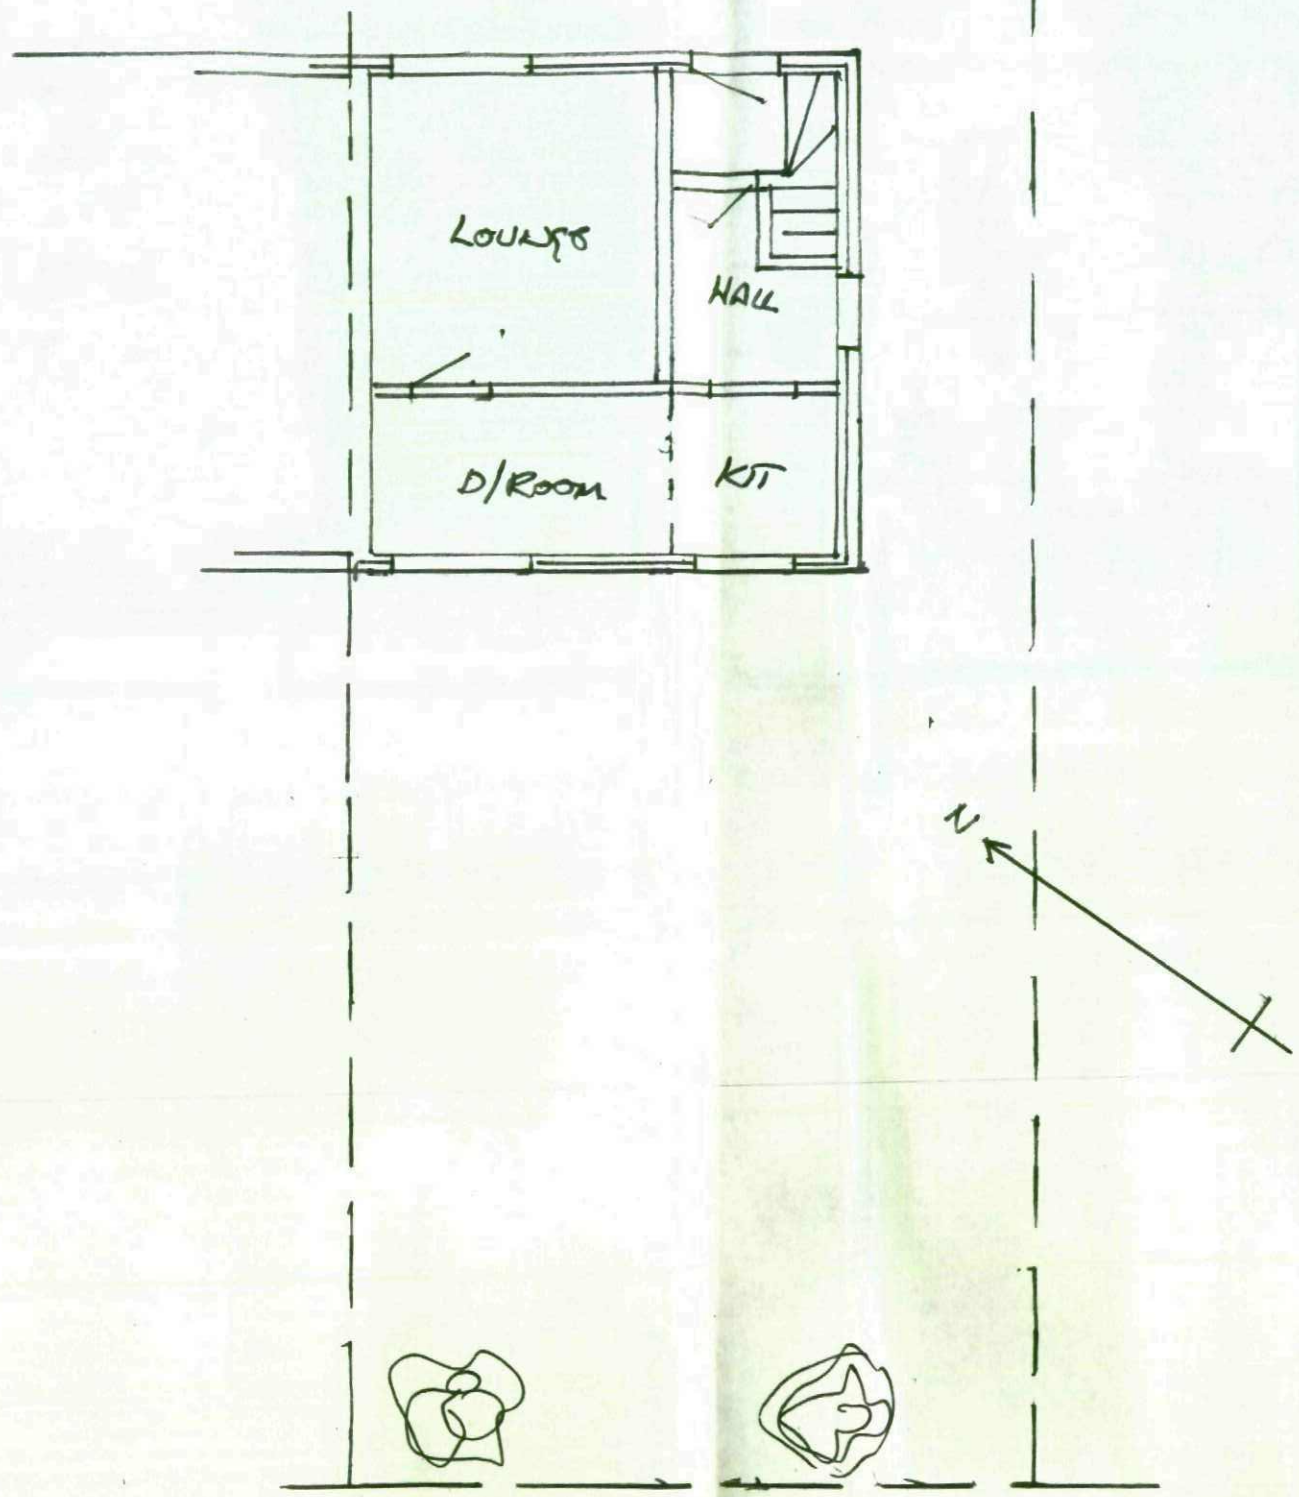

FLOOR PLAN

SCALE 1:100

