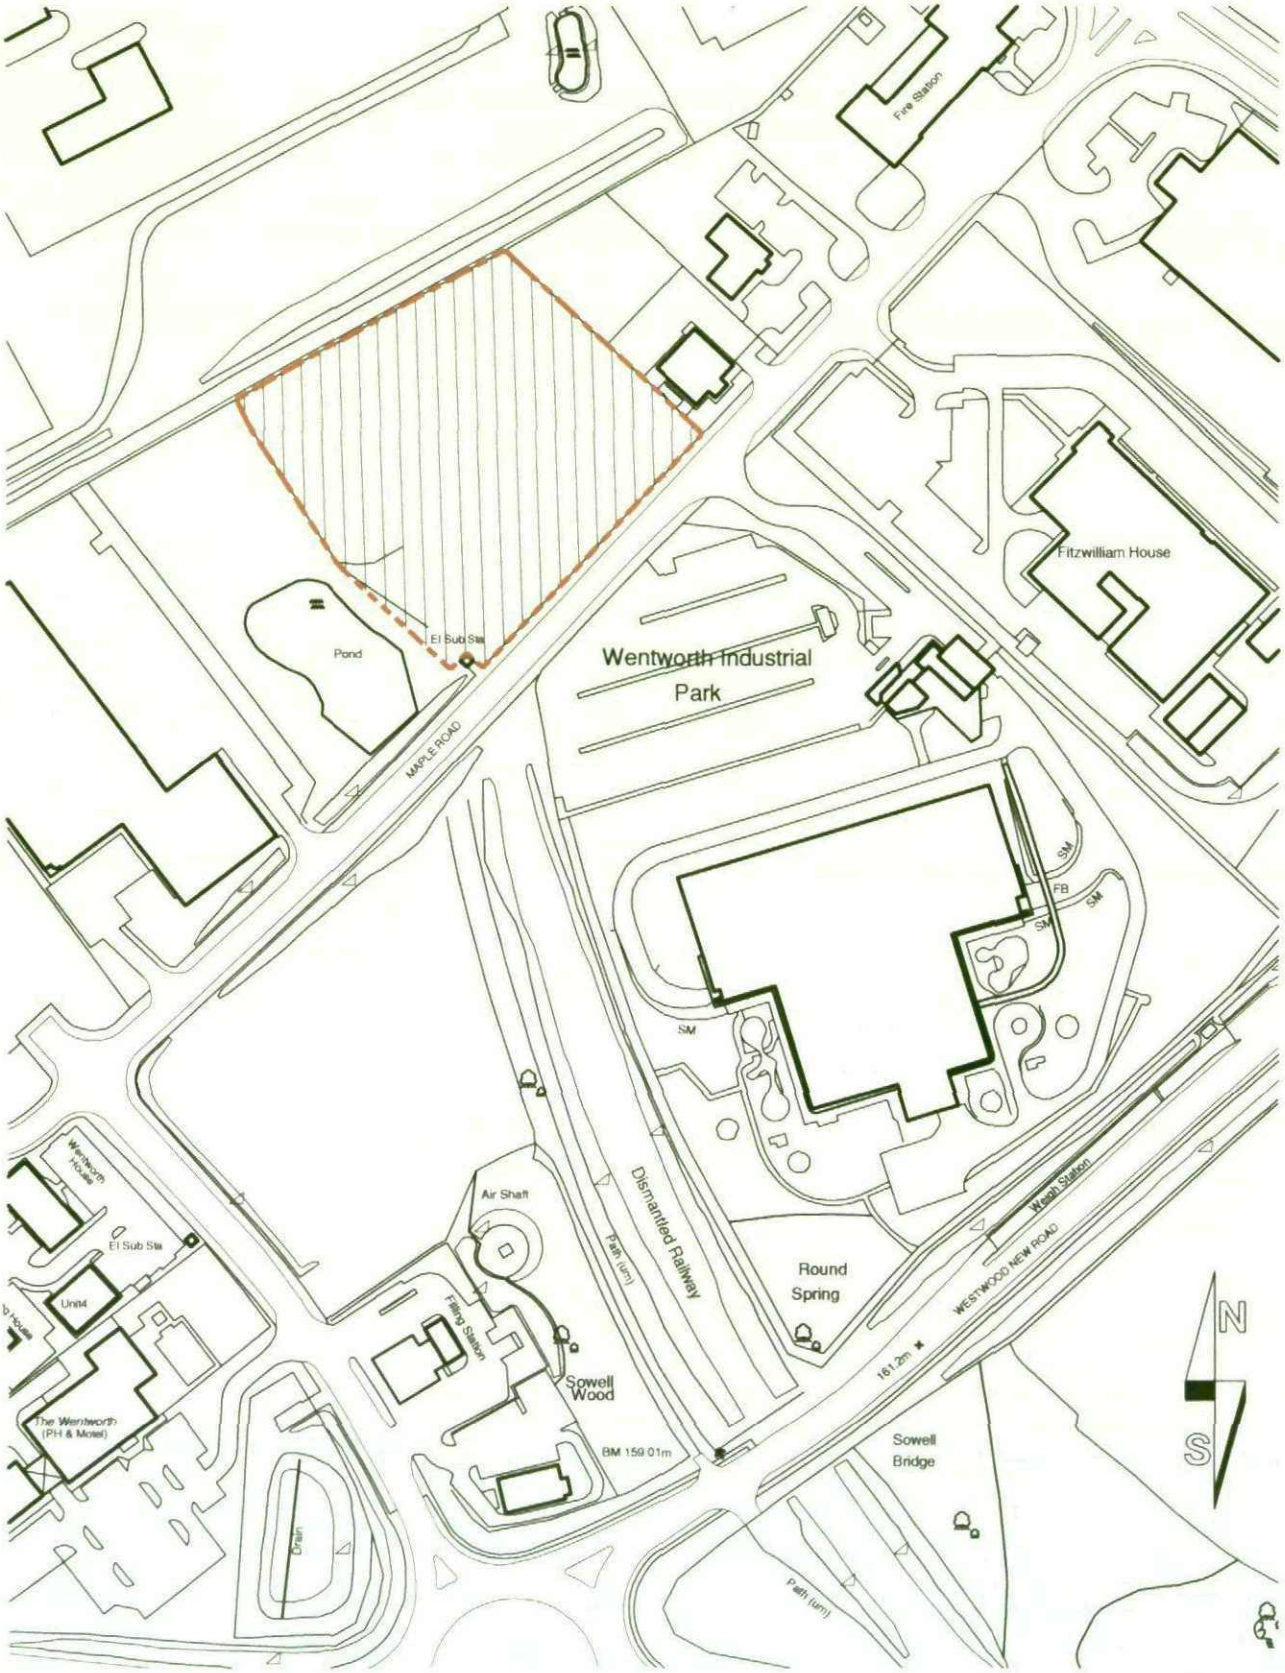


FIRTH PARTNERSHIP

ARCHITECTS - QUANTITY SURVEYORS - PROJECT MANAGEMENT CONSULTANTS

15 REGENT STREET
BARNSLEY, SOUTH YORKSHIRE
S70 2EG

tel: 01226 206021

fax: 01226 240220

web: www.firthpartnership.co.uk

e-mail: administrator@firth.co.uk

CLIENT	**JIMMY'S WHOLESALE FIREWORKS**
PROJECT	**OFFICE/SHOWROOM & PACKING SHED MAPLE ROAD, TANKERSLEY**
DRAWING TITLE	**LOCATION PLAN**

SCALES	DATE	DRAWN	CHKD
1:2500	25.08.09	CAE	
DRG. NO. 2309/101		REV	



4770mm x 526mm



7880mm x 526mm


JIMMY'S FIREWORKS LTD
EPIC
FIREWORKS
www.epicfireworks.com
JIMMY'S FIREWORKS LTD
EPIC
FIREWORKS
www.epicfireworks.com
MARSHALL
BUILDING CONTRACTORS) LTD.
ELLAND
Tel: 01422 375533
Fax: 01422 310811