The drawing is copyright and may not be reproduced in whole or part without written authority.
The Harris Group Ltd does not accept liability for any deviation from our drawings or specification.
Do not scale off this drawing.

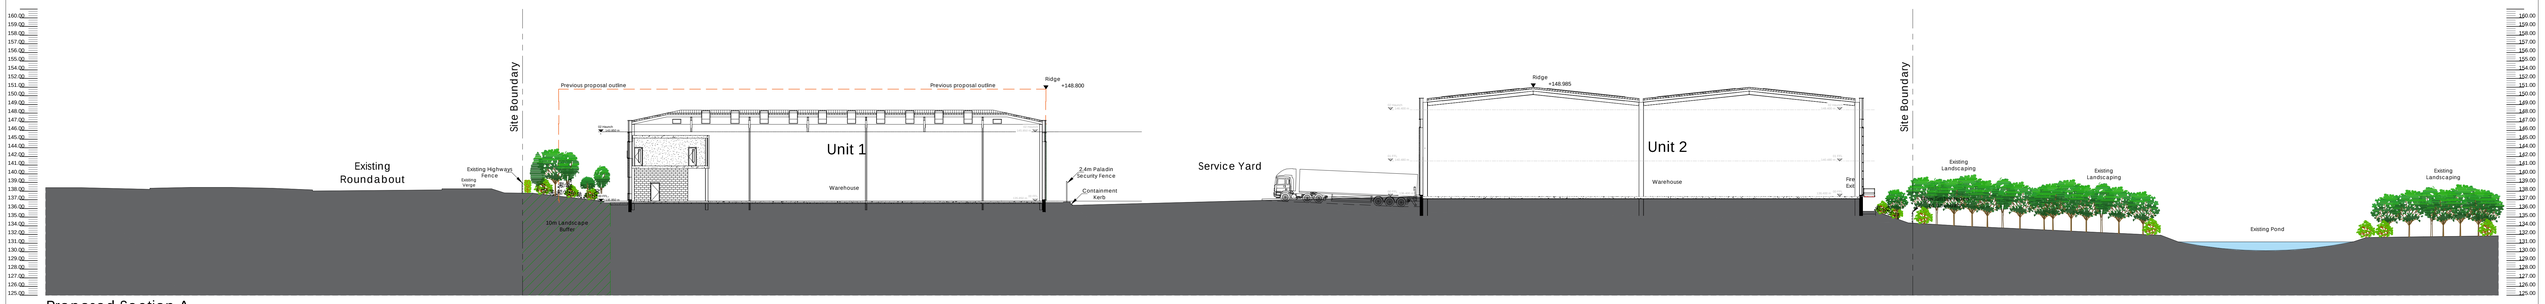

Proposed Section A

Existing Section A

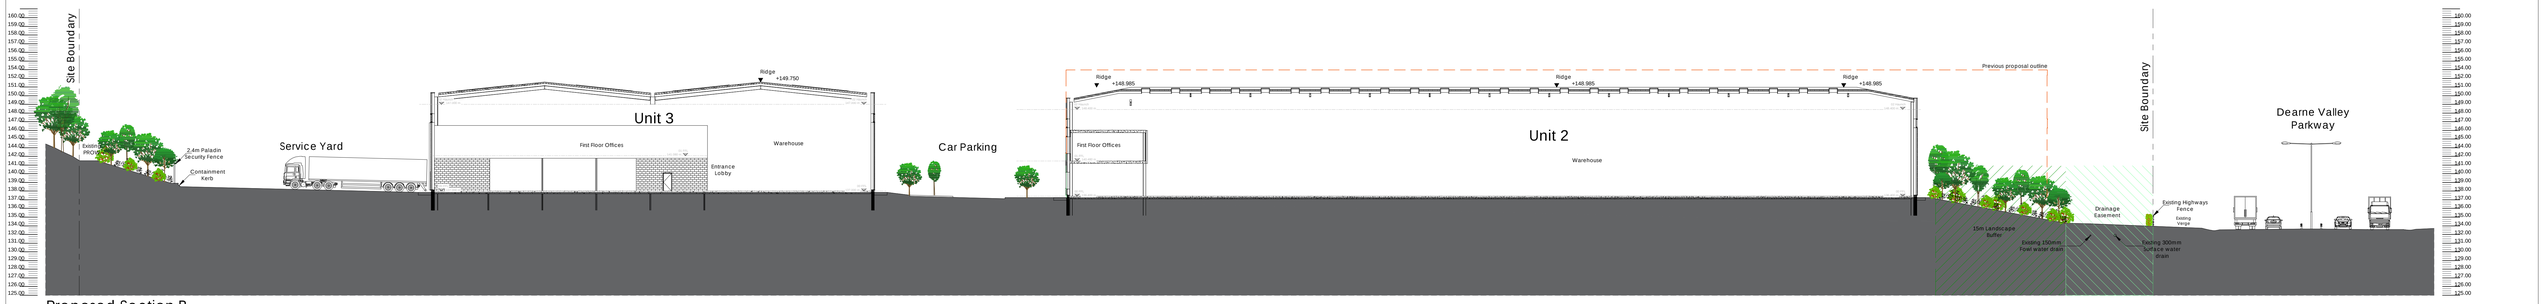

Proposed Section B

Existing Section B

Note:
Information is based on OS map and received information and is subject to full topographical and building survey.
Assumed site boundary and site constraints subject to confirmation.
All Legal easements and extent of existing underground services locations are subject to confirmation.

0 2.5 5 7.5 10 12.5m
SCALE 1:250

Rev	Date	Description	Rev By	Chk'd By
F	17.11.22	Updated	KB	NBB
E	09.09.22	Updated Unit 1 Building Height	KB	NBB
D	12.08.22	Updated inline with comments received	NBB	PSM
C	05.07.22	Updated inline with comments received	NBB	PSM
B	13.04.22	Updated inline with planning comments.	NBB	PSM
A	01.04.22	Sections updated.	NBB	PSM

Project Title	PROPOSED INDUSTRIAL DEVELOPMENT Dearne Valley Parkway BArnsley
Client	Gregory Properties
Status	PLANNING
Scale	1:250 — Drawing Size A0
Date	03.2021 — Drawn By NBB — Checked PSM
Drawing Title	PROPOSED DETAILED SITE SECTIONS SHEET 2
Job-Dwg No	15315 - (P)116 — Rev F

■ 2 St. Johns North, Wakefield, WF1 3QA
t. 01924 291800

☐ Carvers Warehouse, 77 Dale Street, Manchester, M1 2HG
t. 0161 2368050

☐ The Old Rectory, 79 High Street, Newport Pagnell, MK16 8AB
t. 01908 211577

☐ 101 London Road, Reading, RG1 5BY
t. 0118 9507700

☐ 10 Gees Court, St Christophers Place, London, W1U 1JJ
t. 0207 4061215

THE HARRIS PARTNERSHIP
ARCHITECTS
www.harrispartnership.com

CAD file reference J:\15001-16000\15315\17.0 Drawings\100 Series-Planning