



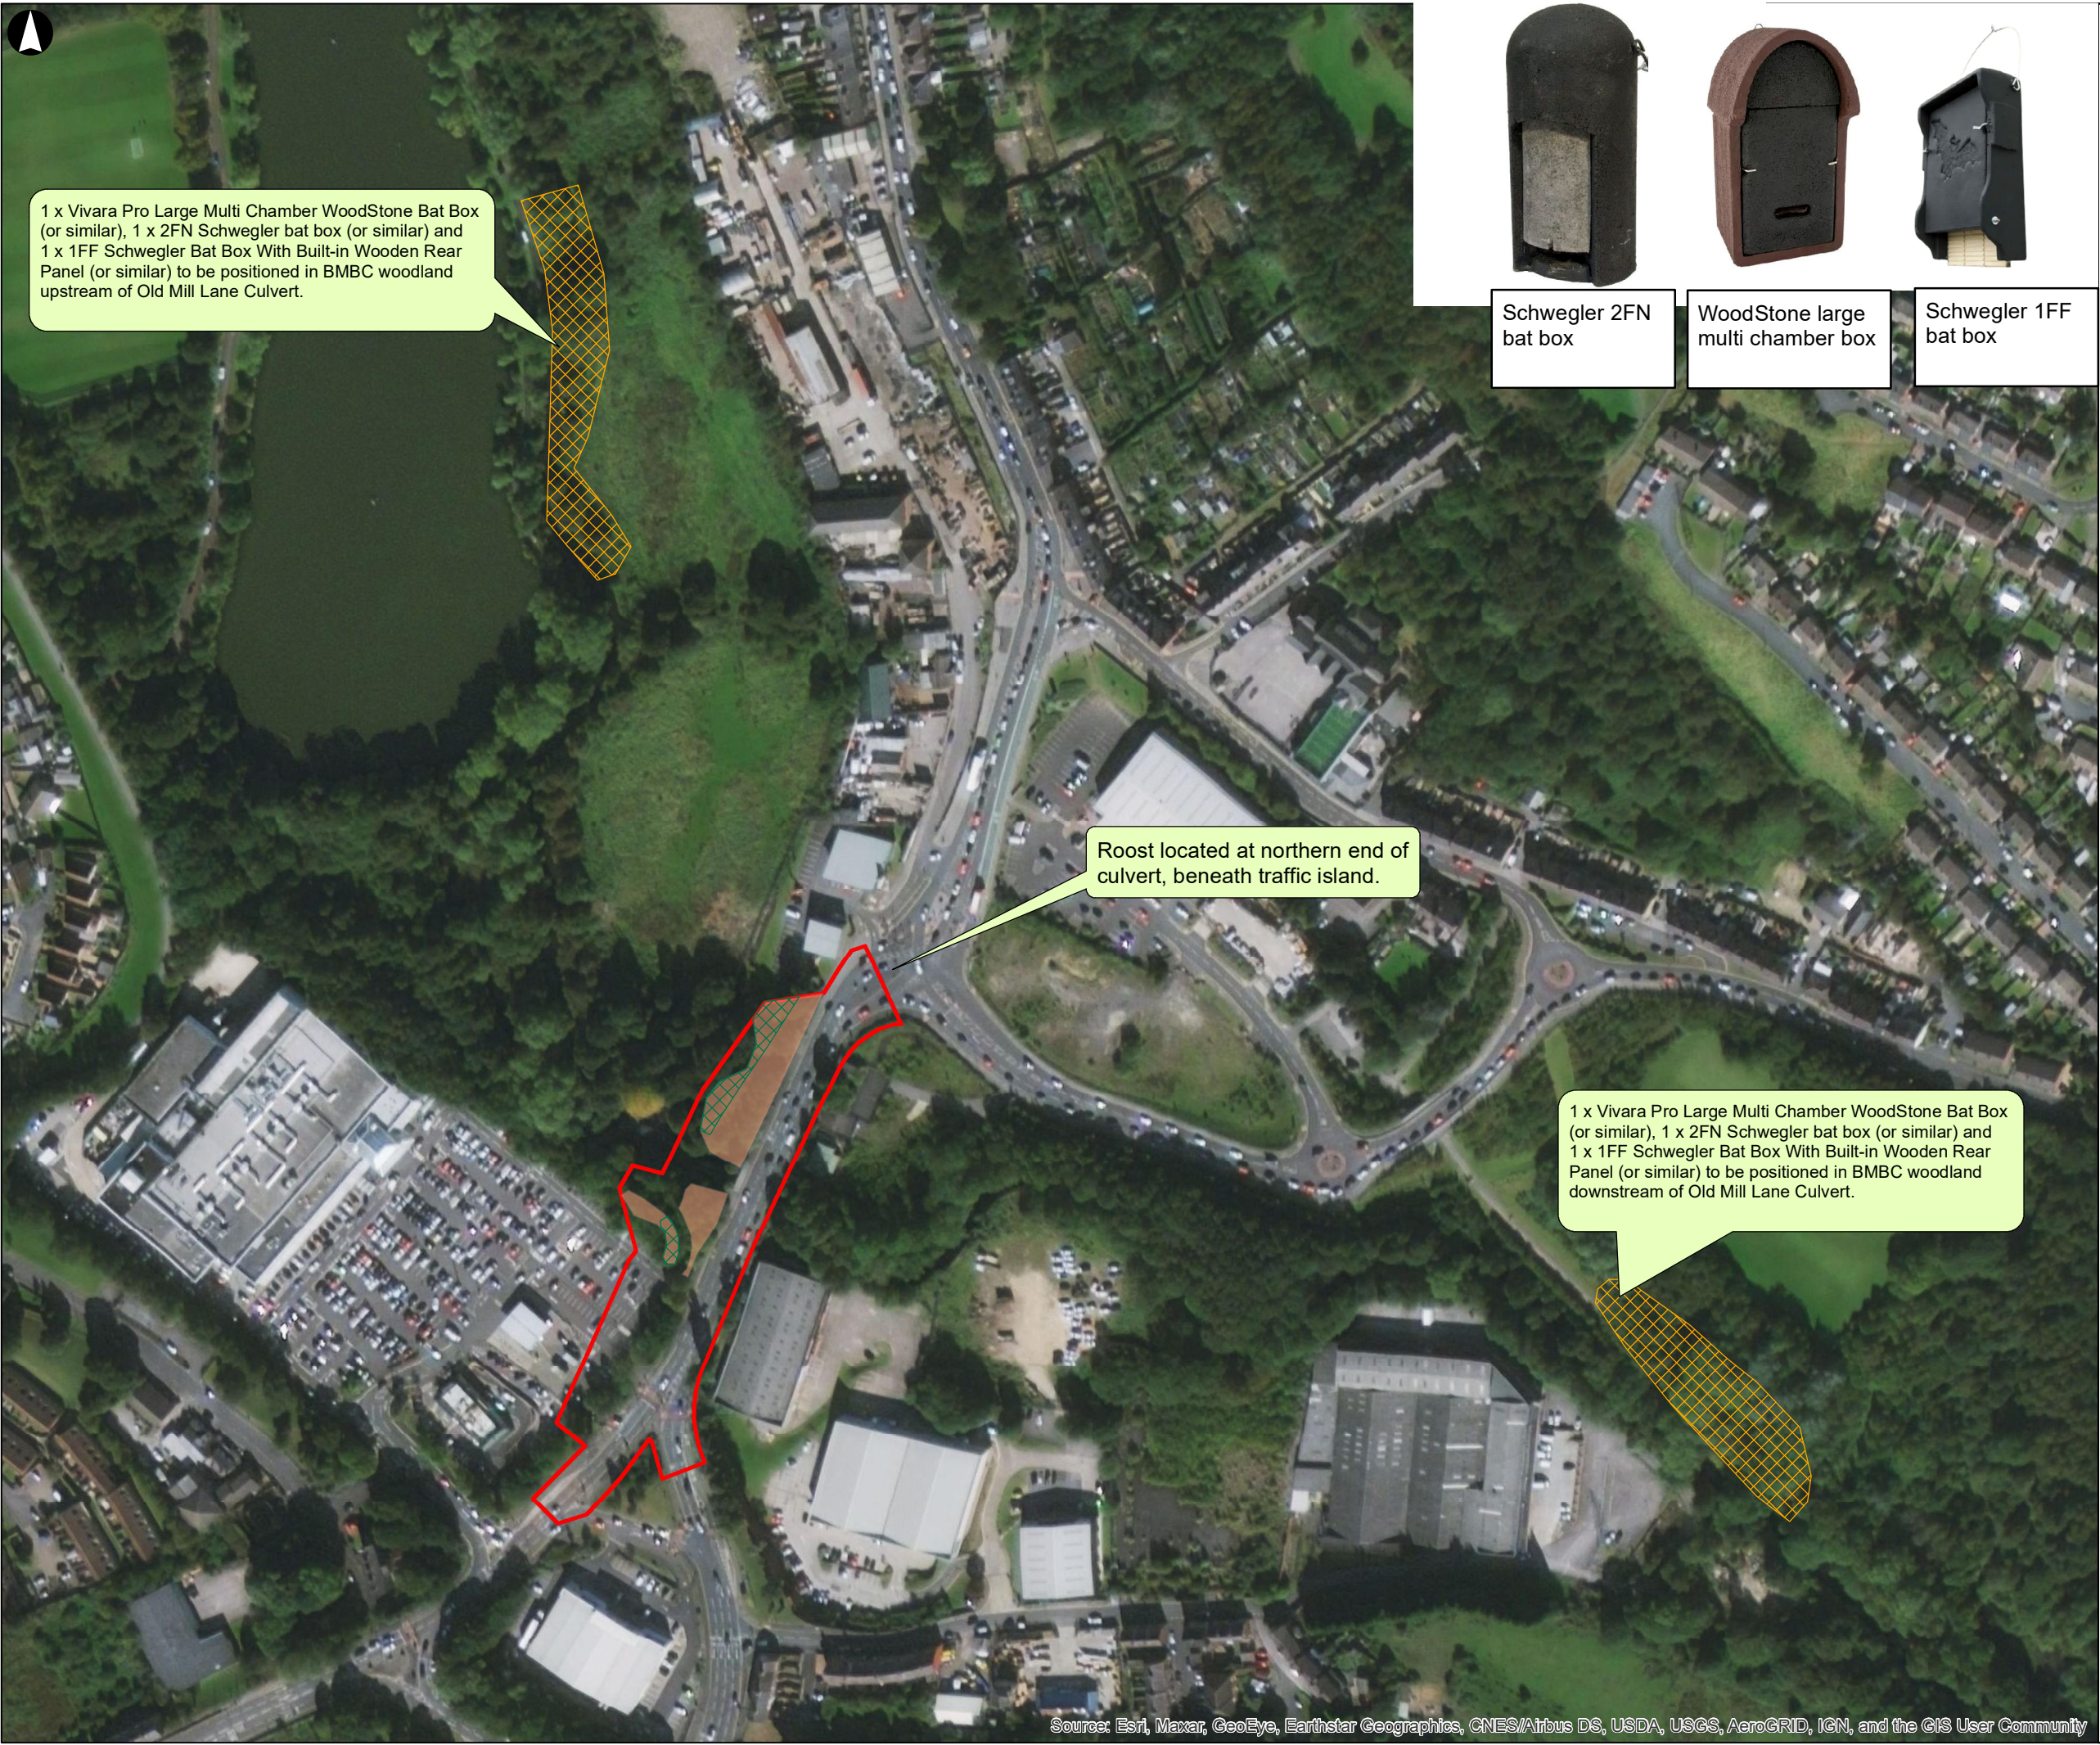

- Key**
- Site Boundary
 - Proposed Bat Box Locations
 - Woodland Clearance Extent
 - Proposed Woodland Replanting

Six bat boxes will be installed in woodland adjacent to River Dearne, both up- and downstream of Old Mill Lane Culvert. Boxes selected will provide opportunities for summer, maternity & hibernation roosts. They will be installed under watching brief by a suitably qualified ecologist.

Woodland re-planting will be undertaken in areas of temporary habitat lost (required to accomodate working areas). Planting will use a mix of broadleaved species that compliment the existing woodland.

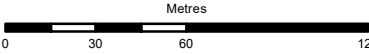

A	30/10/22	VN	JS	RC
Rev	Date	By	Chkd	Appd

ARUP

6th Floor, 3 Piccadilly Place
Manchester M1 3BN
Tel+44(0161) 228 2331 Fax+44(0161)228 6879
www.arup.com

Client
**South Yorkshire Passenger
Transport Executive (SYPTe)**

Project Title
A61 Old Mill Bridge

Drawing Title
**Figure E3:
Specification for
Mitigation/Compensation**

Scale at A3
1:2,500

Role
Ecology

Suitability
Issue

Arup Job No
253511-00

Rev
A

Name
Mitigation/Compensation