




PROPOSED SECTIONS

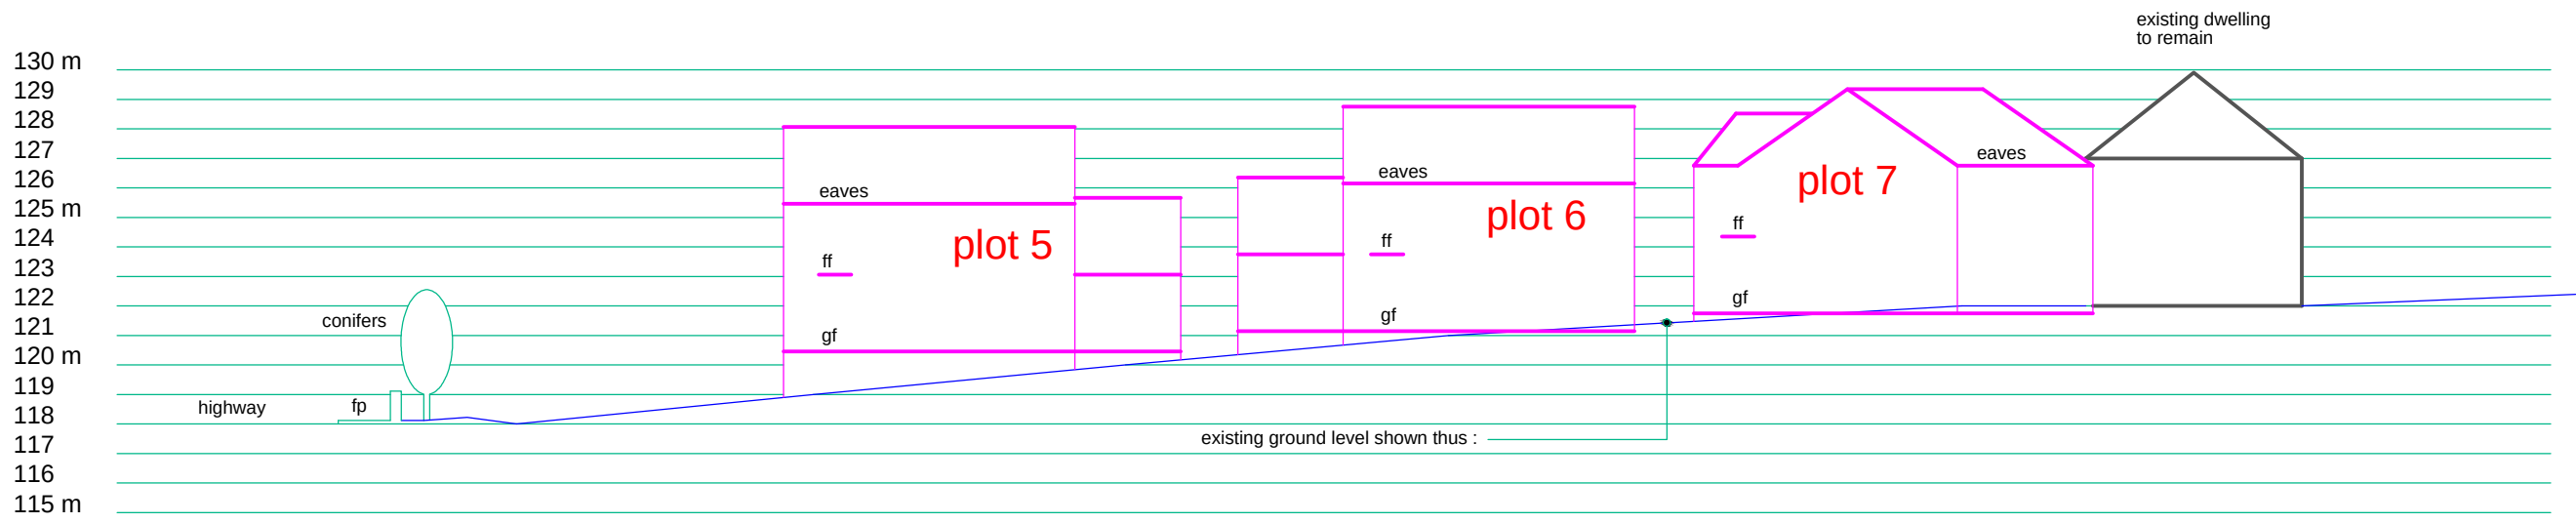


SECTION 'A'-'A' at 1:250

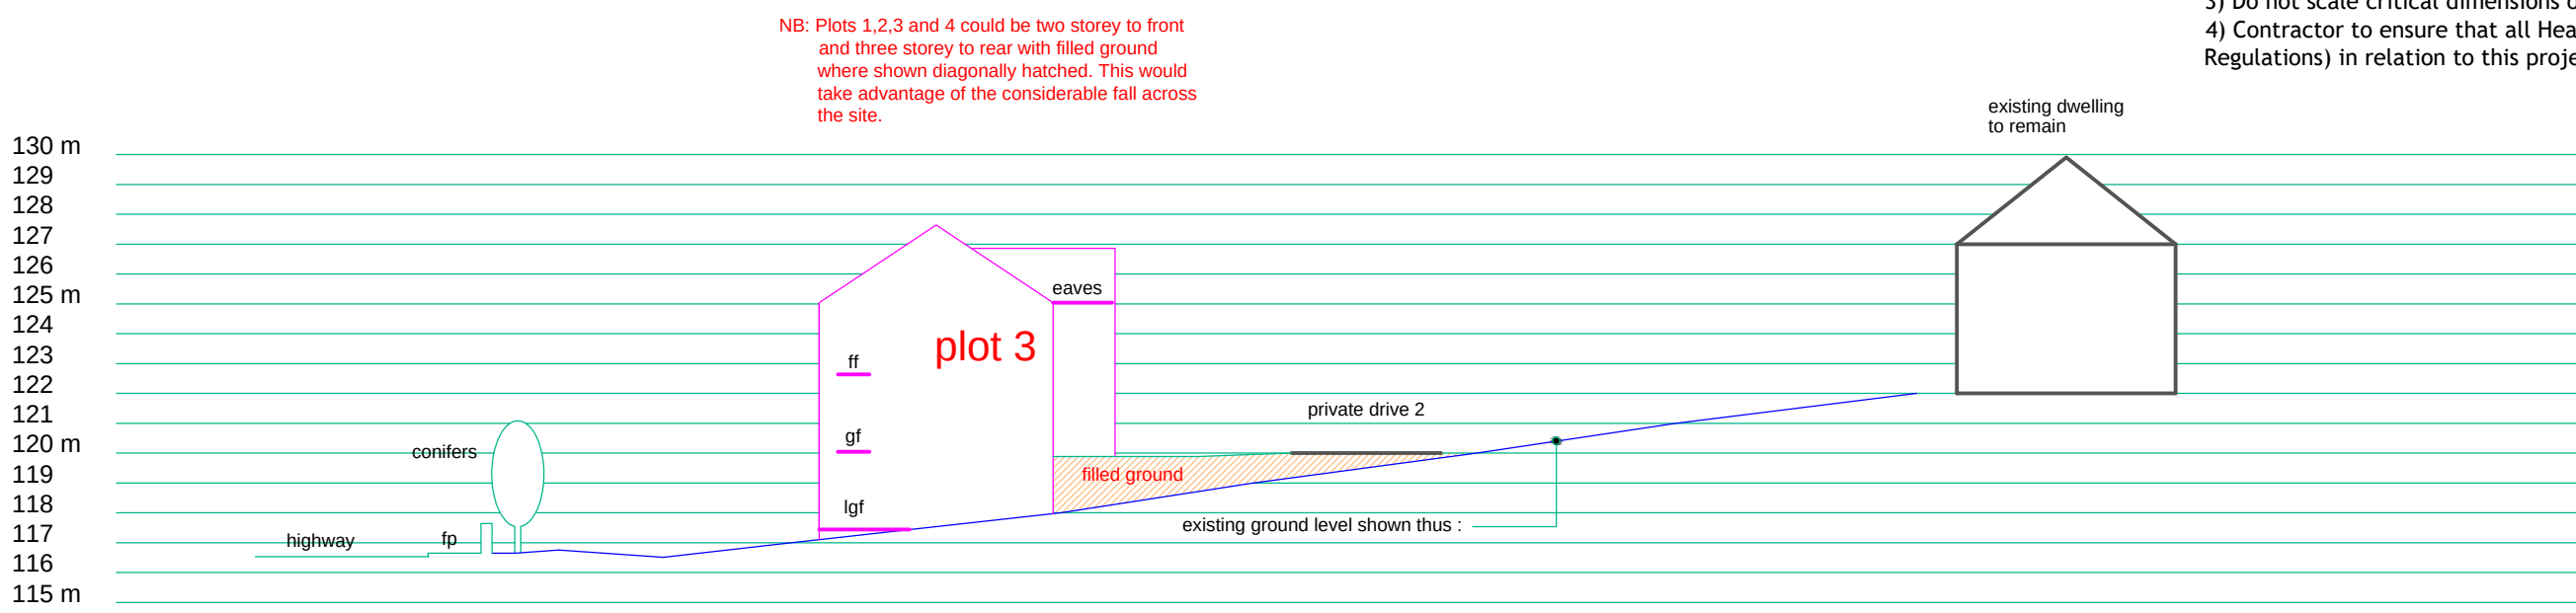


SECTION 'B'-'B' at 1:250

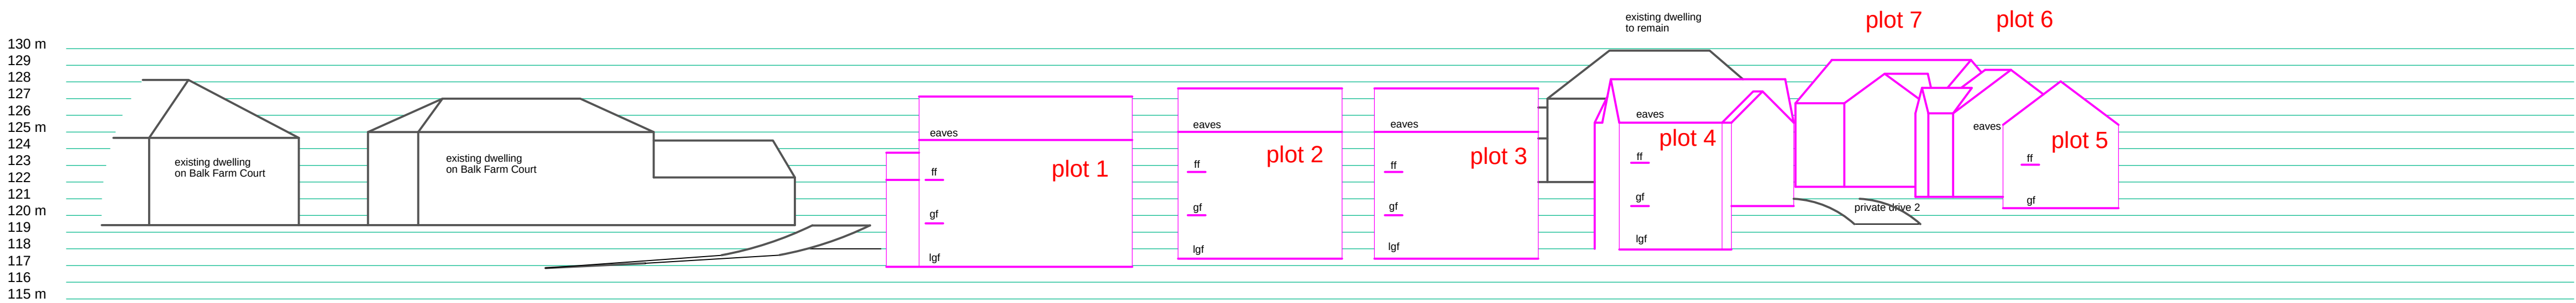

SECTION 'C'-'C' at 1:250

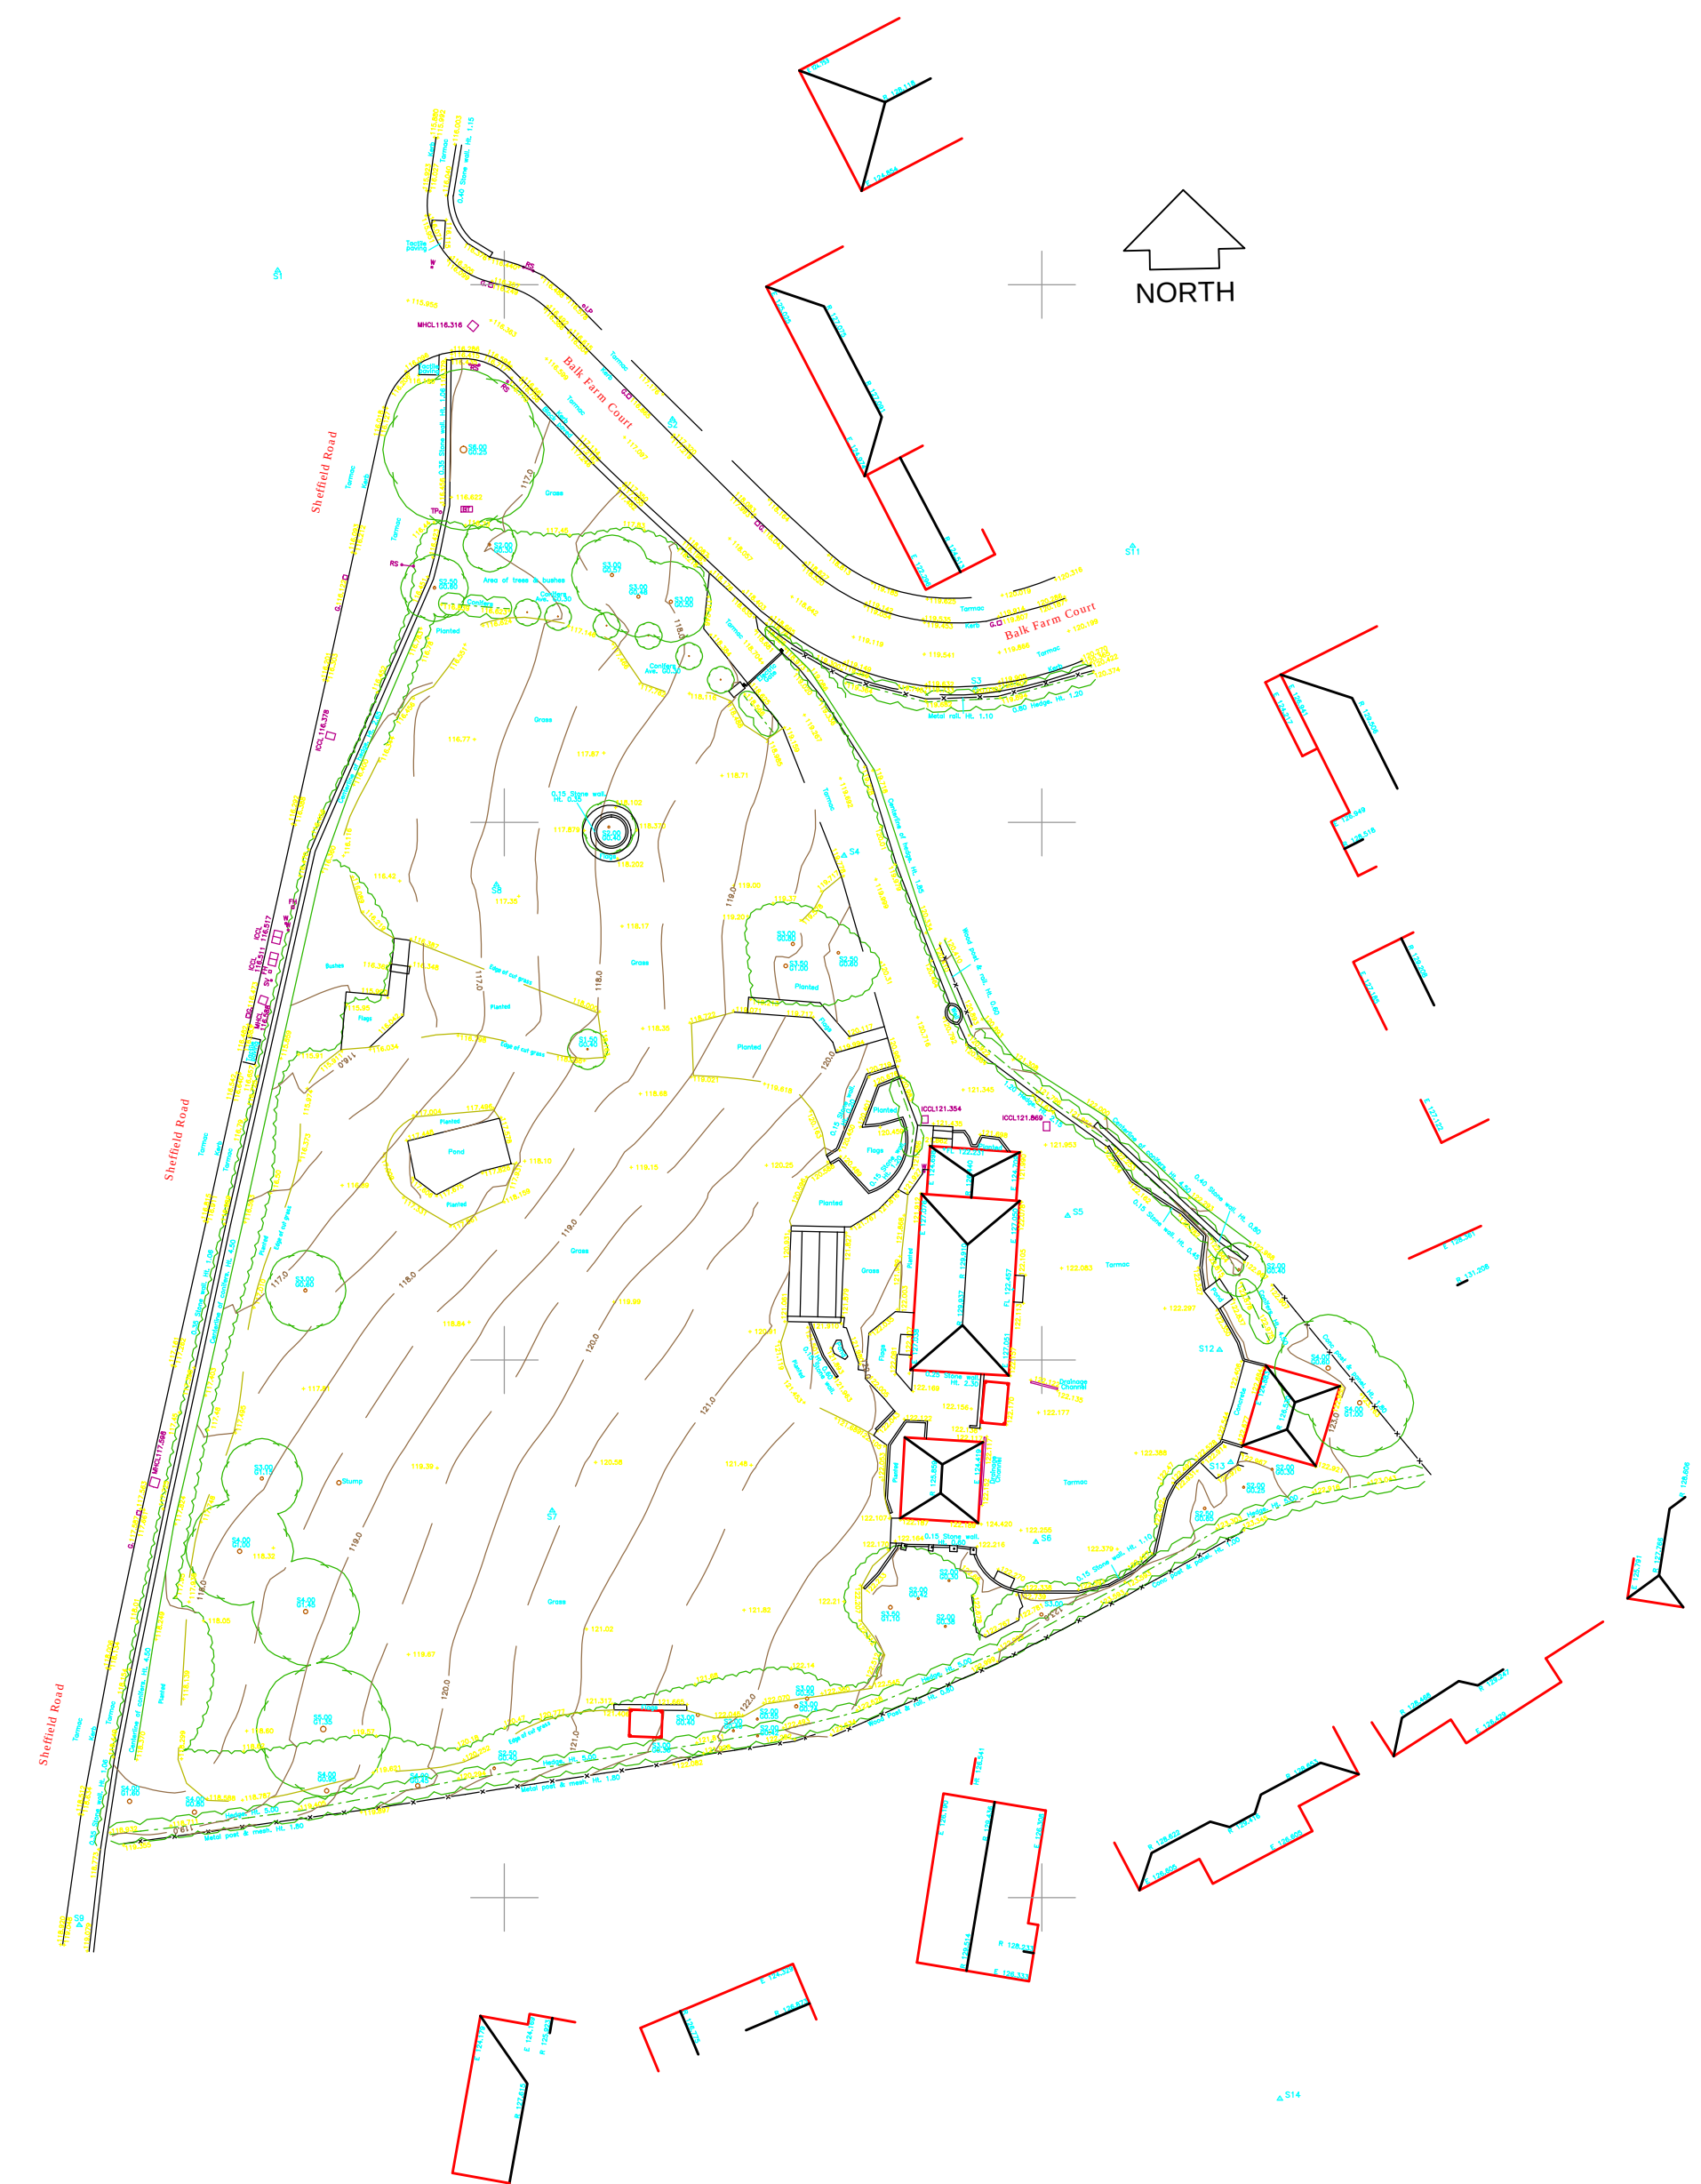

EXISTING TOPOGRAPHICAL PLAN, 1:500

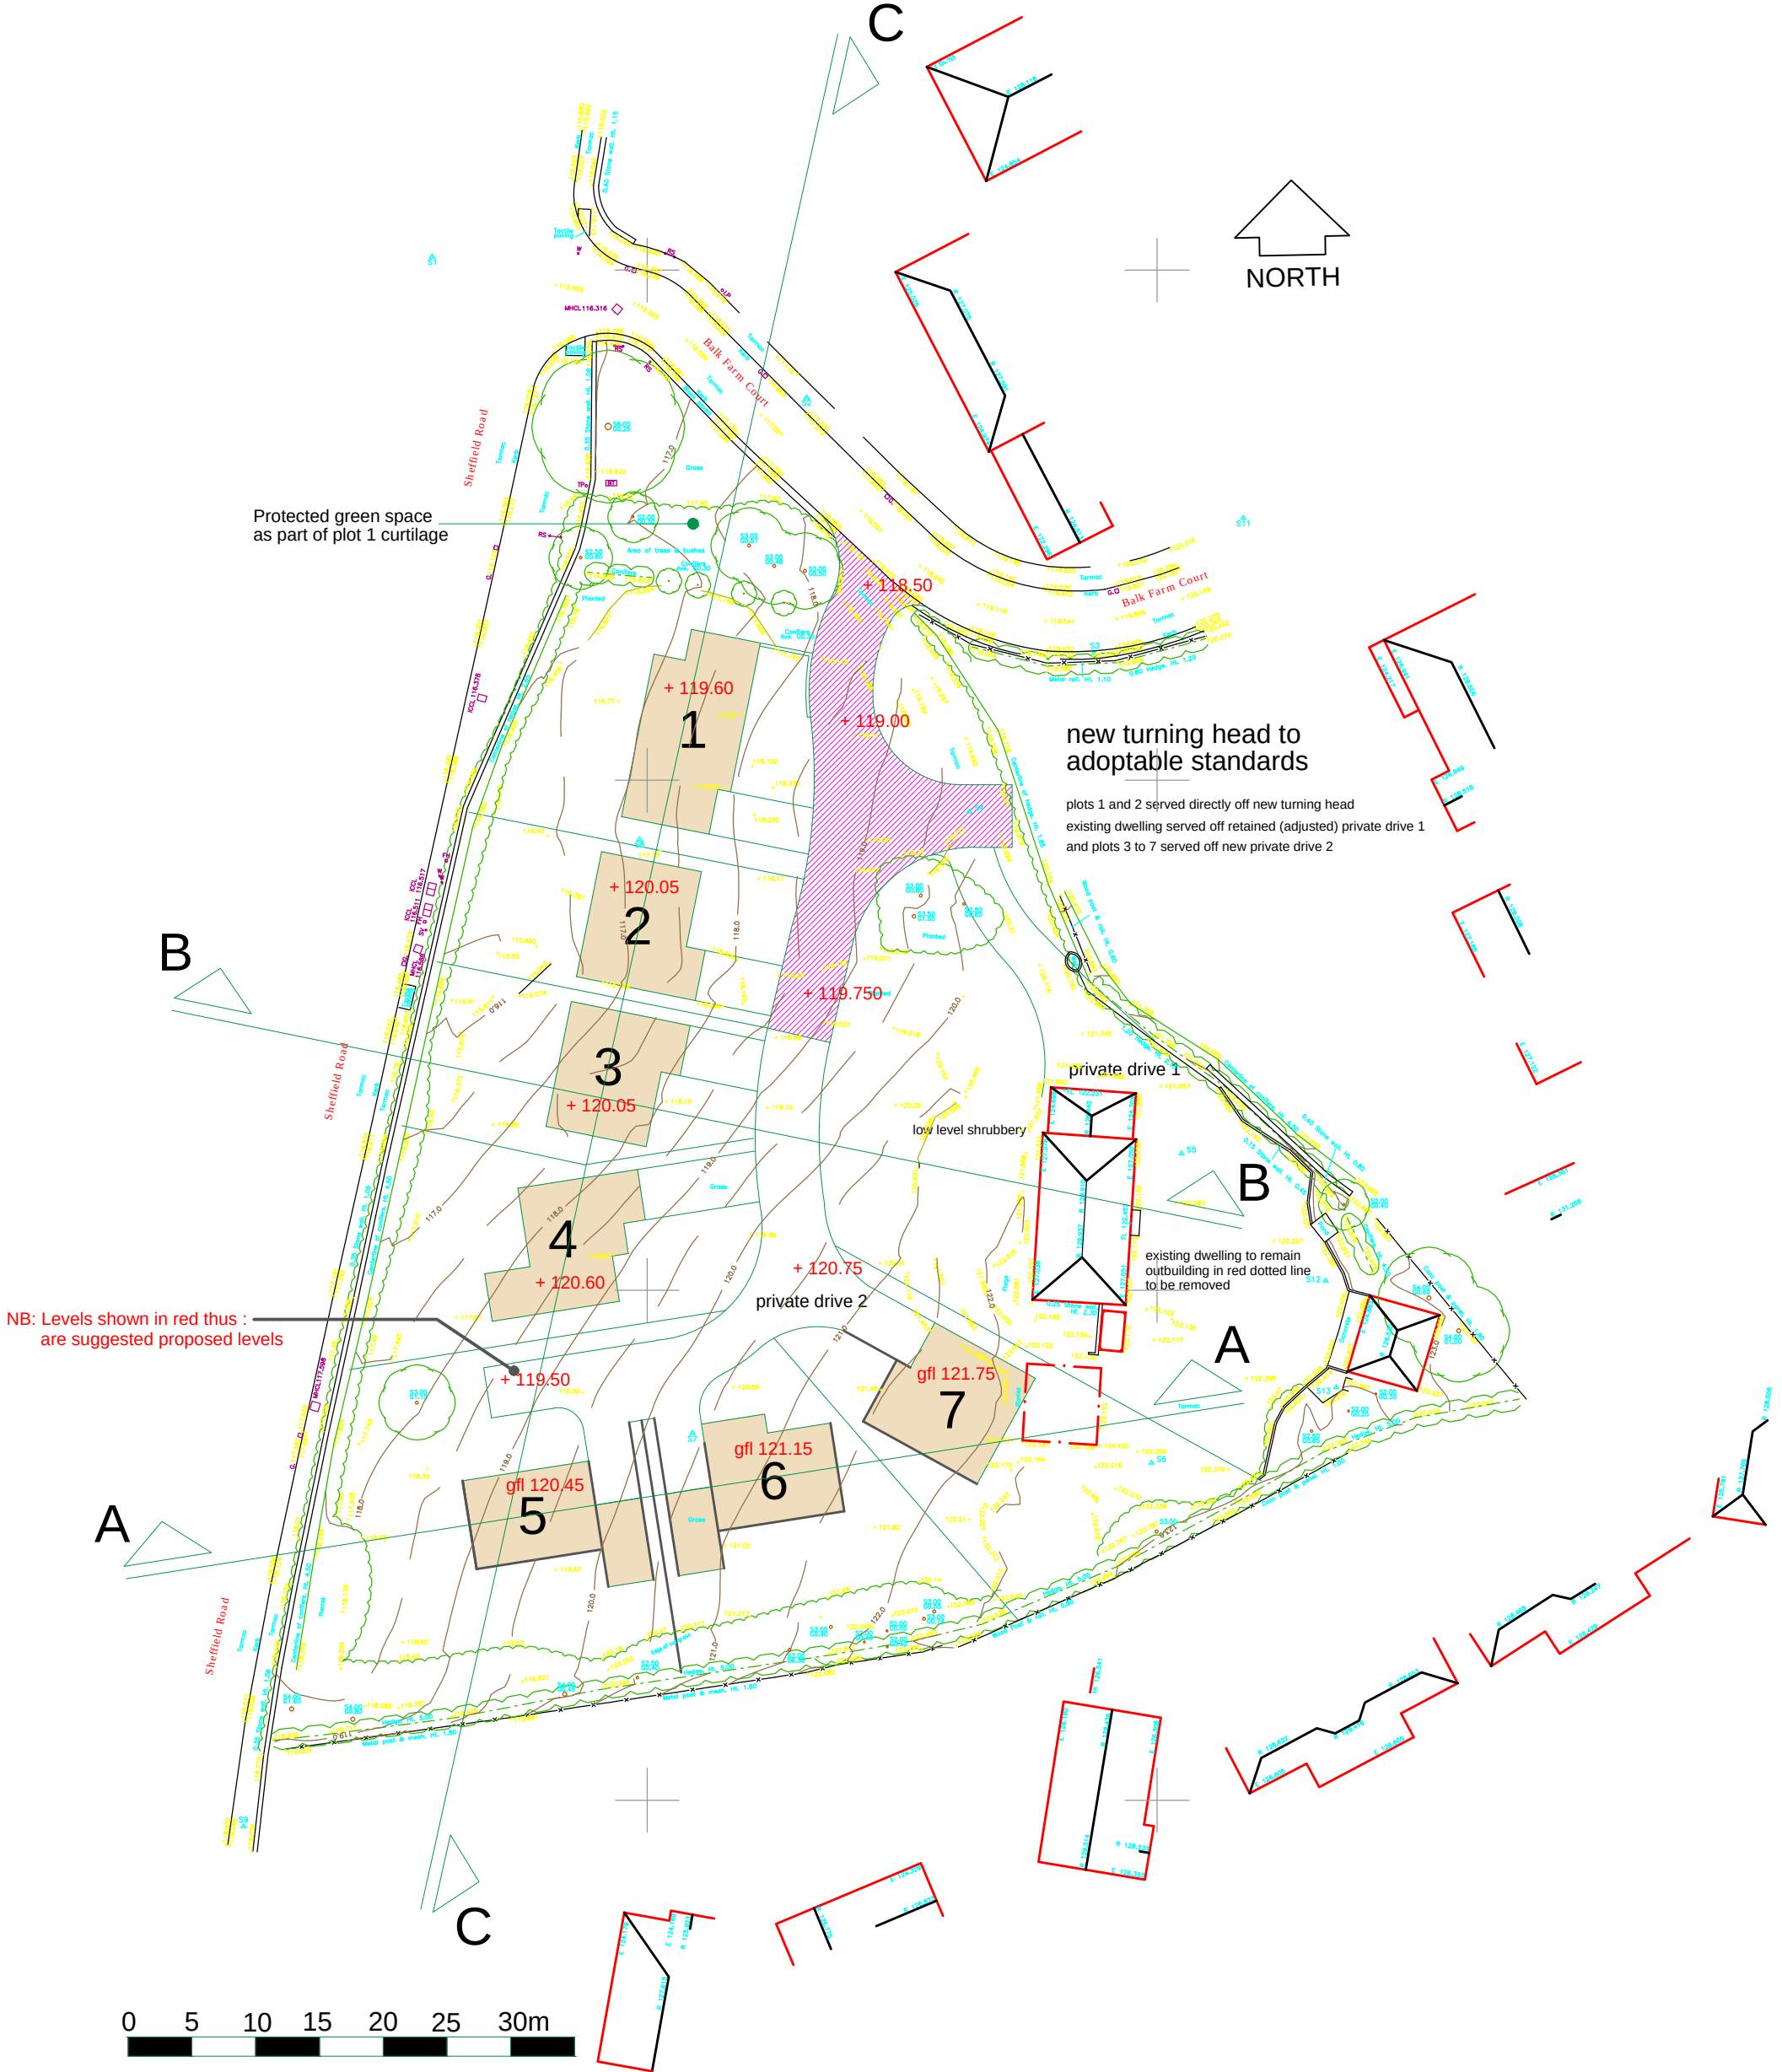

PROPOSED SITE LAYOUT, 1:500

- 1) This drawing and the design and details depicted thereon are the copyright of Peter Dimberline Chartered Architect.
2) All dimensions on this drawing are to be checked by the Contractor and any discrepancies are to be reported to the Architect.
3) Do not scale critical dimensions off this drawing.
4) Contractor to ensure that all Health & Safety requirements (CDM Regulations) in relation to this project will be complied with.

REVISIONS

PETER DIMBERLINE Dip Arch, RIBA CHARTERED ARCHITECT	
2 TIPSEY COURT, STAINCROSS BARNSELEY, S75 6FZ	
tel/fax (01226) 390947 email: pdimberline@tiscali.co.uk	
CLIENT Mr G Sharman	
PROJECT Proposed development of 7 detached houses and retention of an existing house	
LOCATION Site off Balk Farm Court, Sheffield Rd, Birdwell, Barnsley S70 5RB	
DRAWING Existing and proposed topographical site layouts and site sections	
SCALES 1:500 and 1:250	DATE Oct' 19
DRWG No. 2018/016/02	DRAWN BY PD
REV.	