
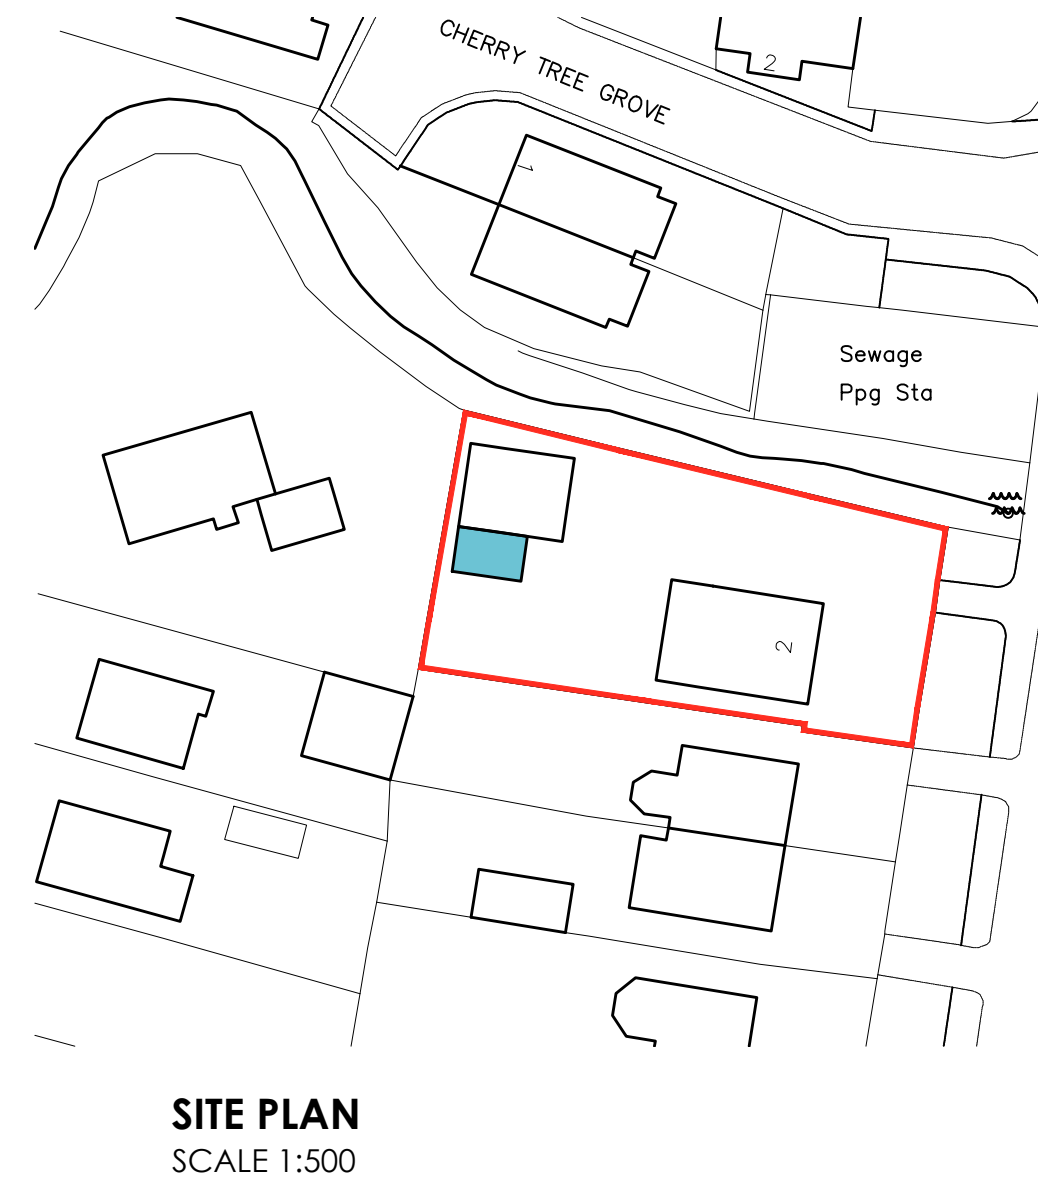
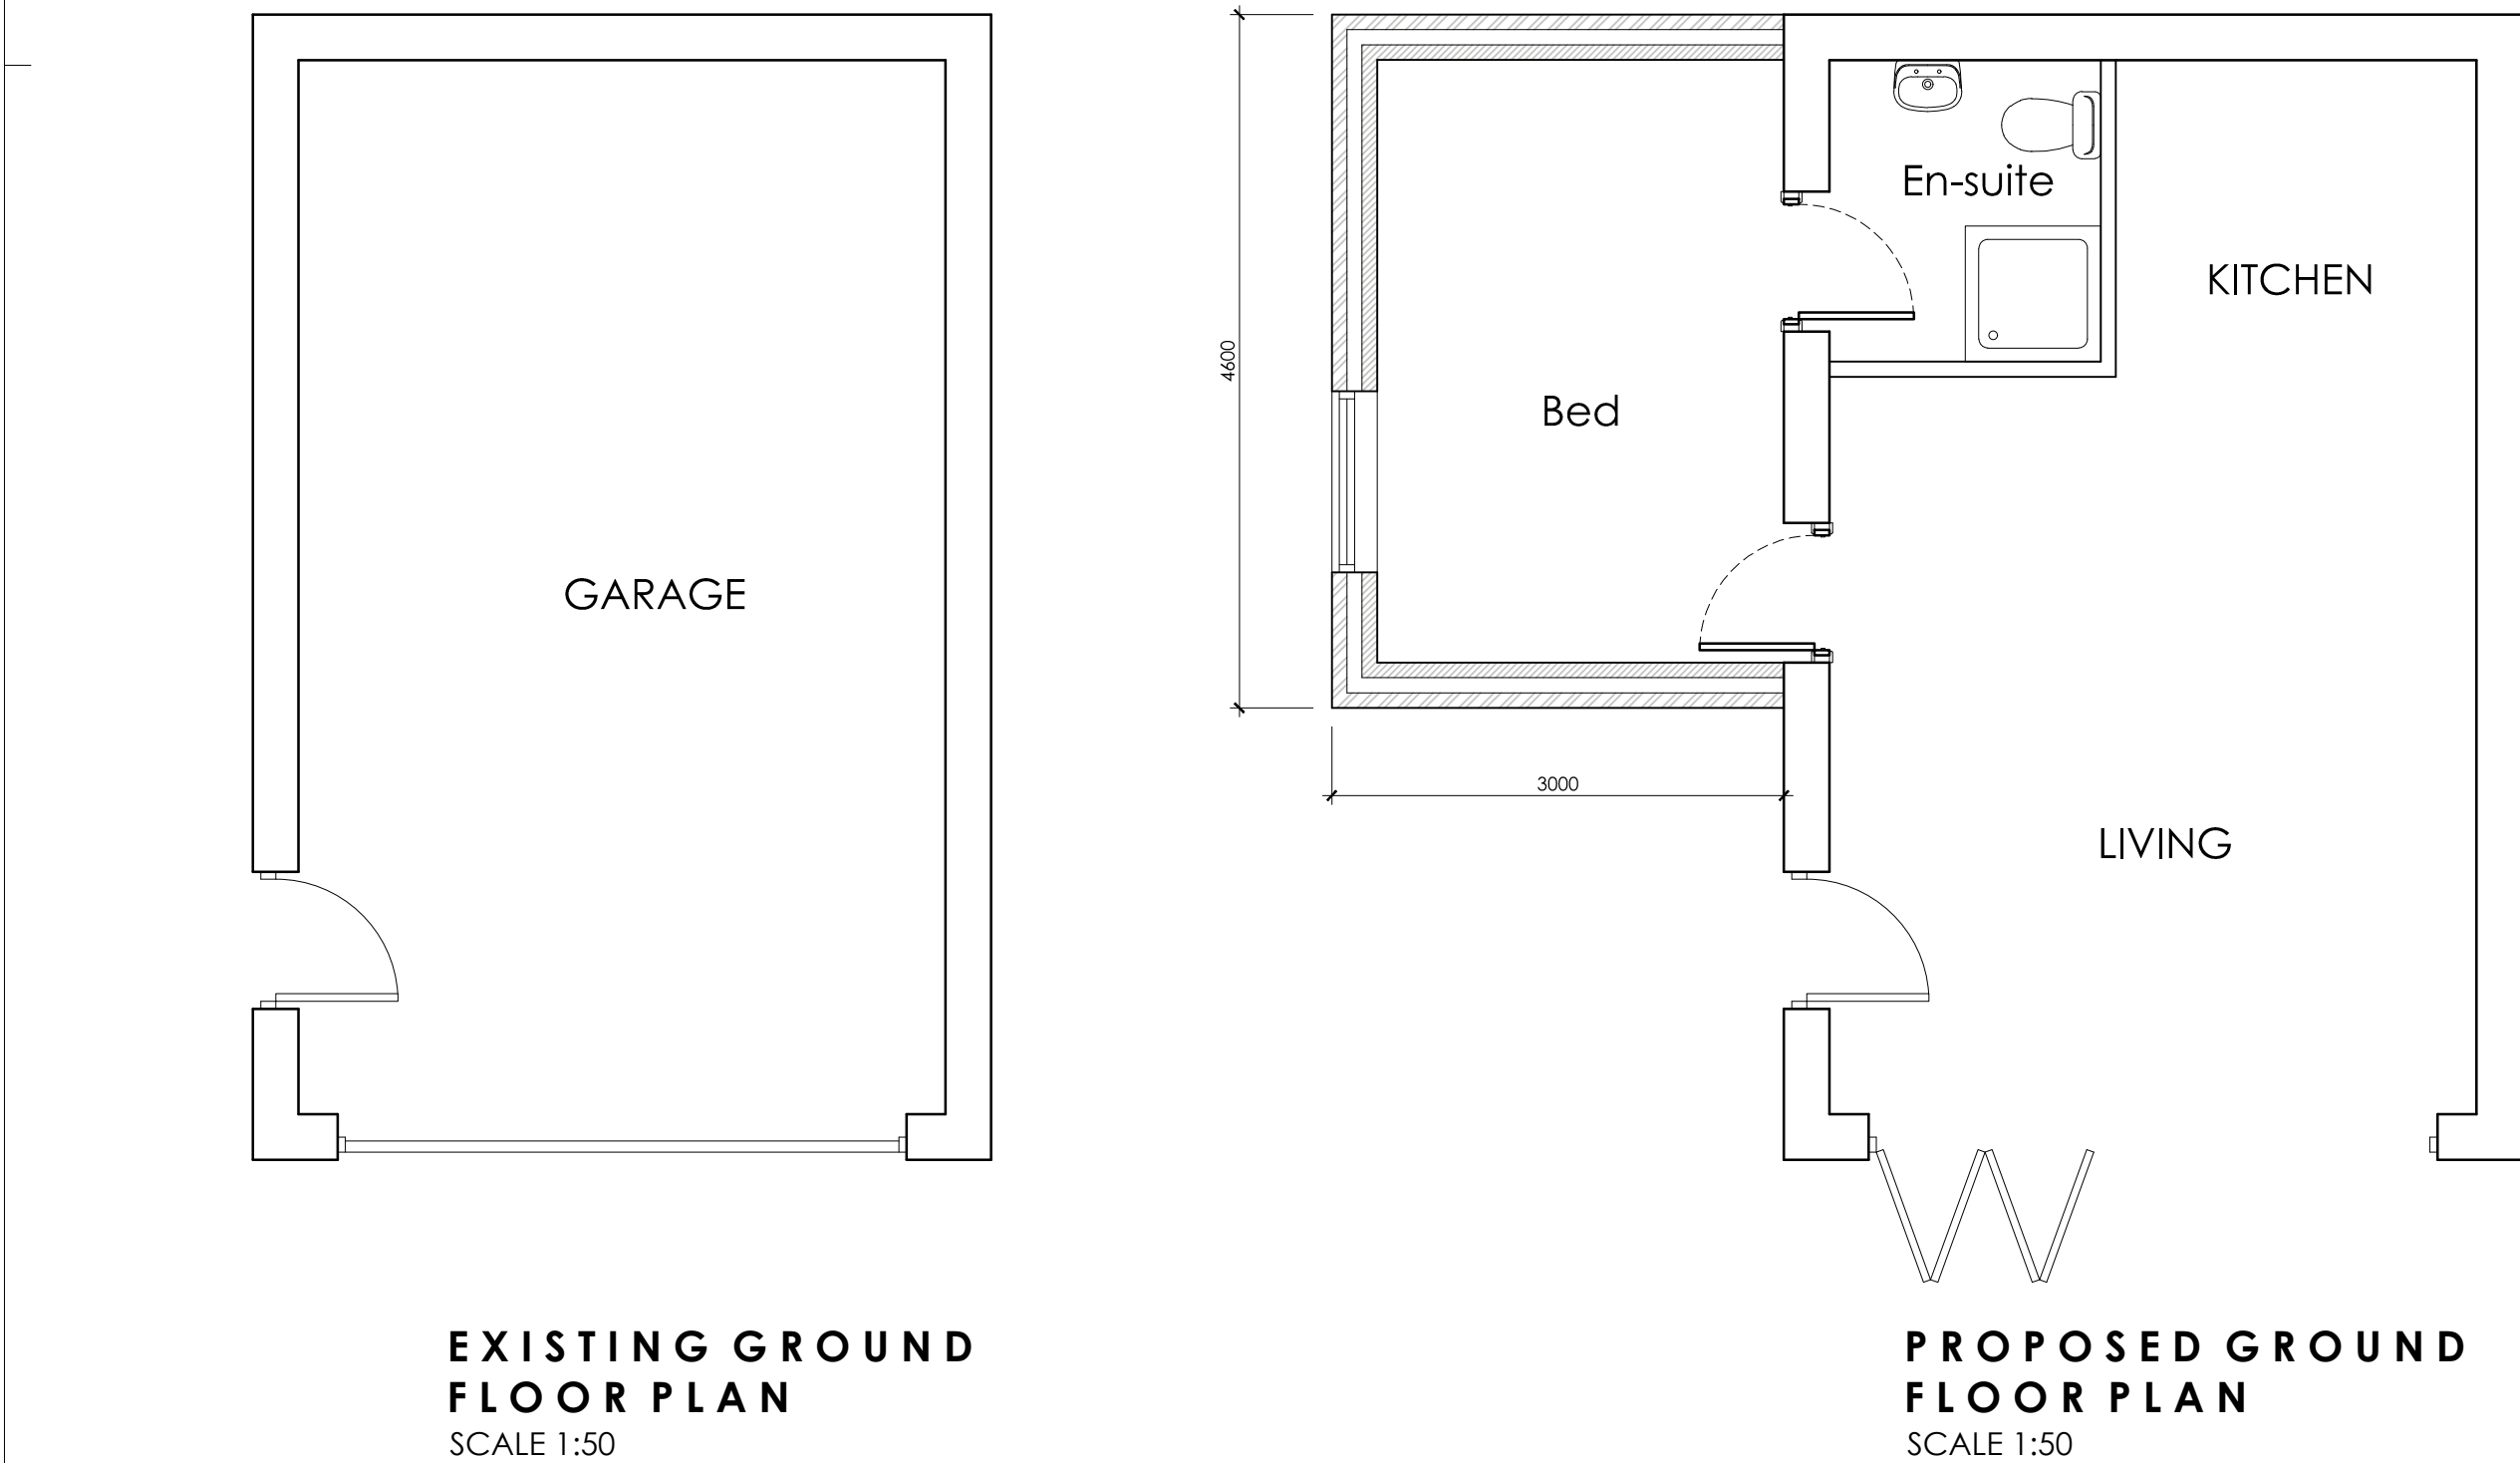


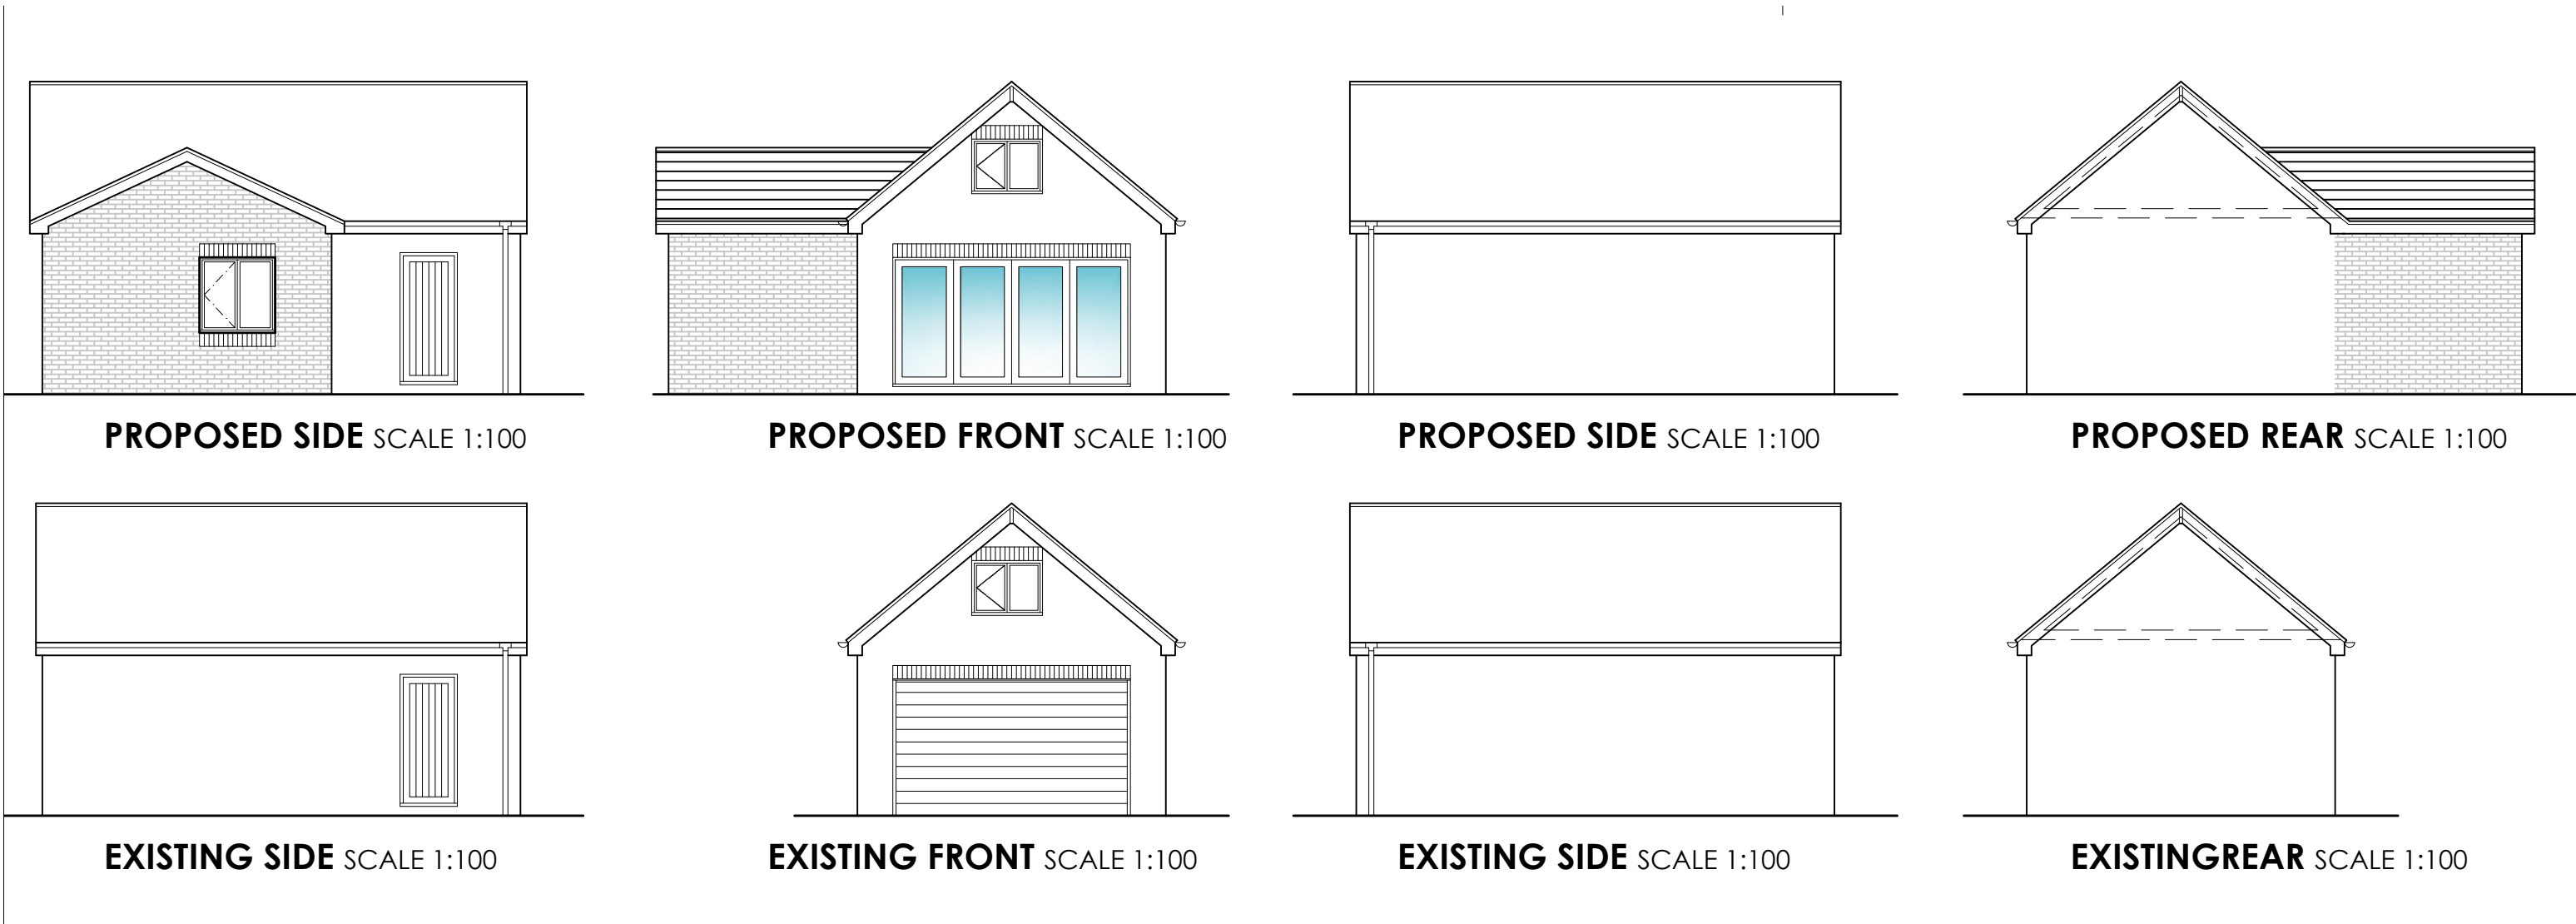

White Agus PARTNERSHIP			OFFICE ONE 34 VICTORIA ROAD BARNSELY, S70 2BU			Phone: 01226 208482 Email: info@whiteaguspартnership.co.uk Web: www.whiteaguspартnership.co.uk		
ARCHITECTURAL SERVICES			Project: GARAGE CONVERSION 2 ROYSTON LANE, ROYSTON BARNSELY, S71 4NL			Client: MR & MRS BAILEY		
Drawing Title: PLANS & ELEVATIONS			Date: JUNE 2022		Scale: 1:50 @A2		Ref: 22-050	
Date: 18/08/2022			Suffix: A B		Description: REVISED FOR PLANNING WINDOW REVISED		Date: 02/09/2022	
							Dwg. No.: 01	
							Rev.: B	