
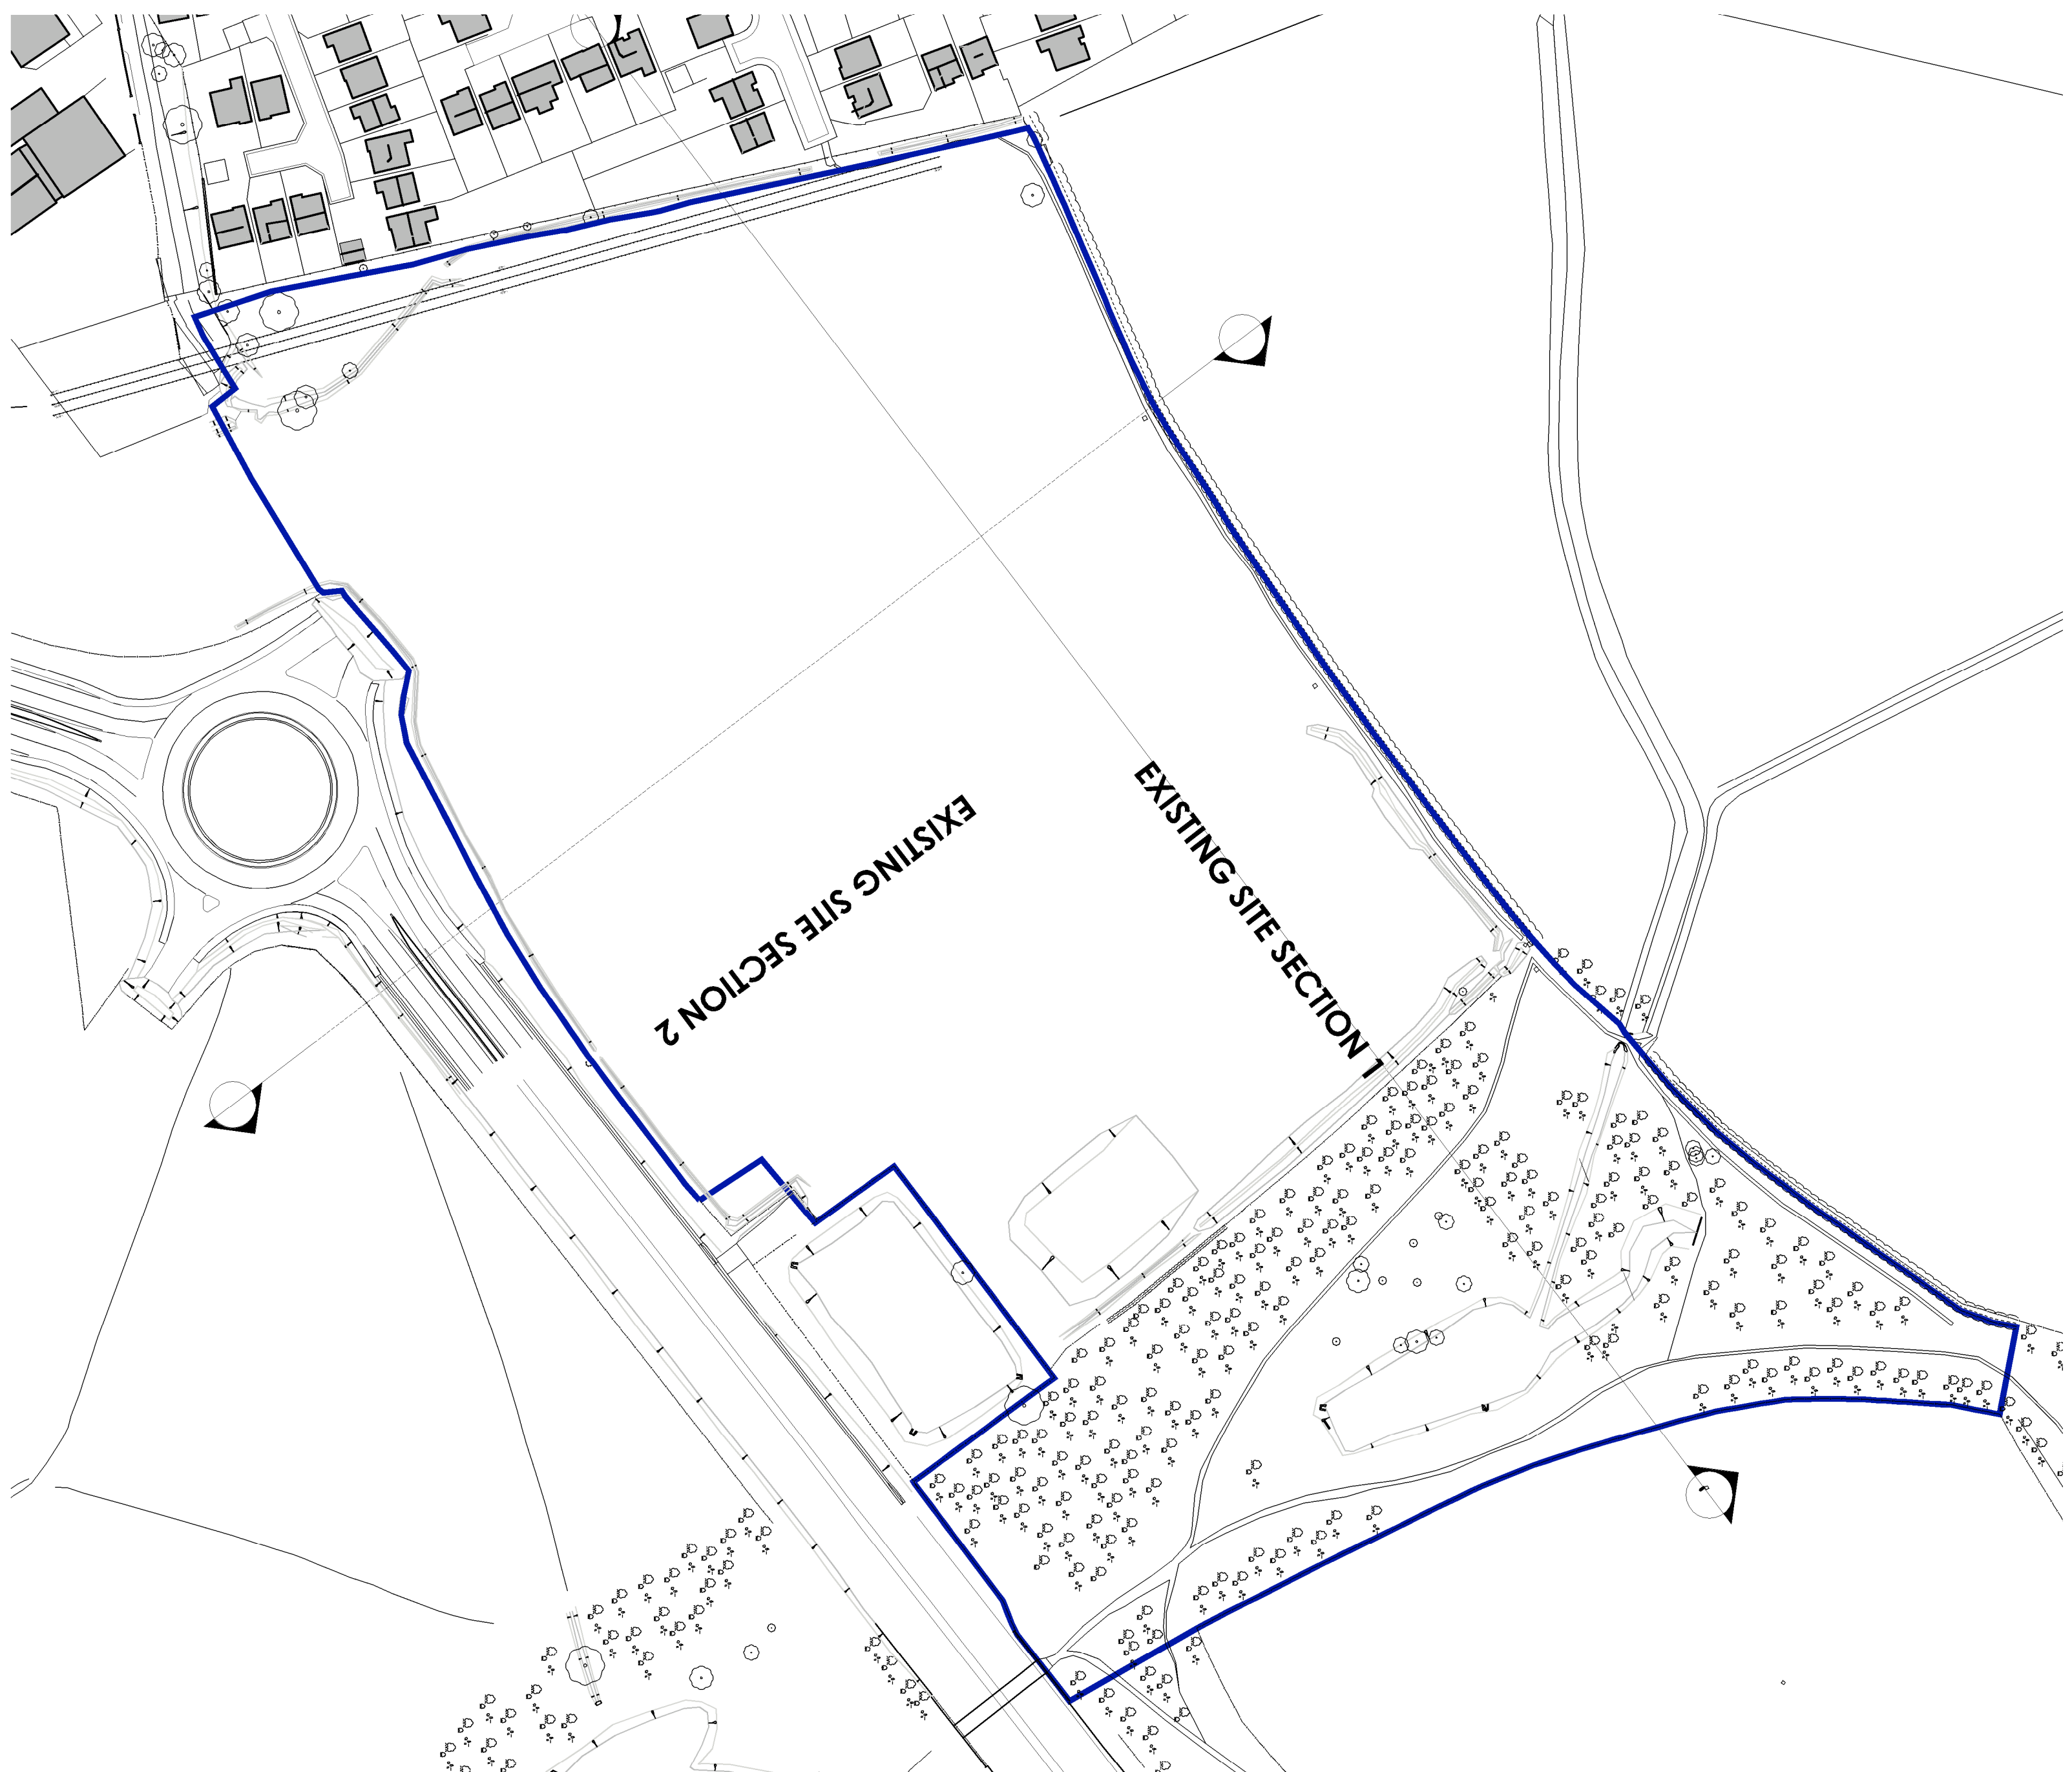
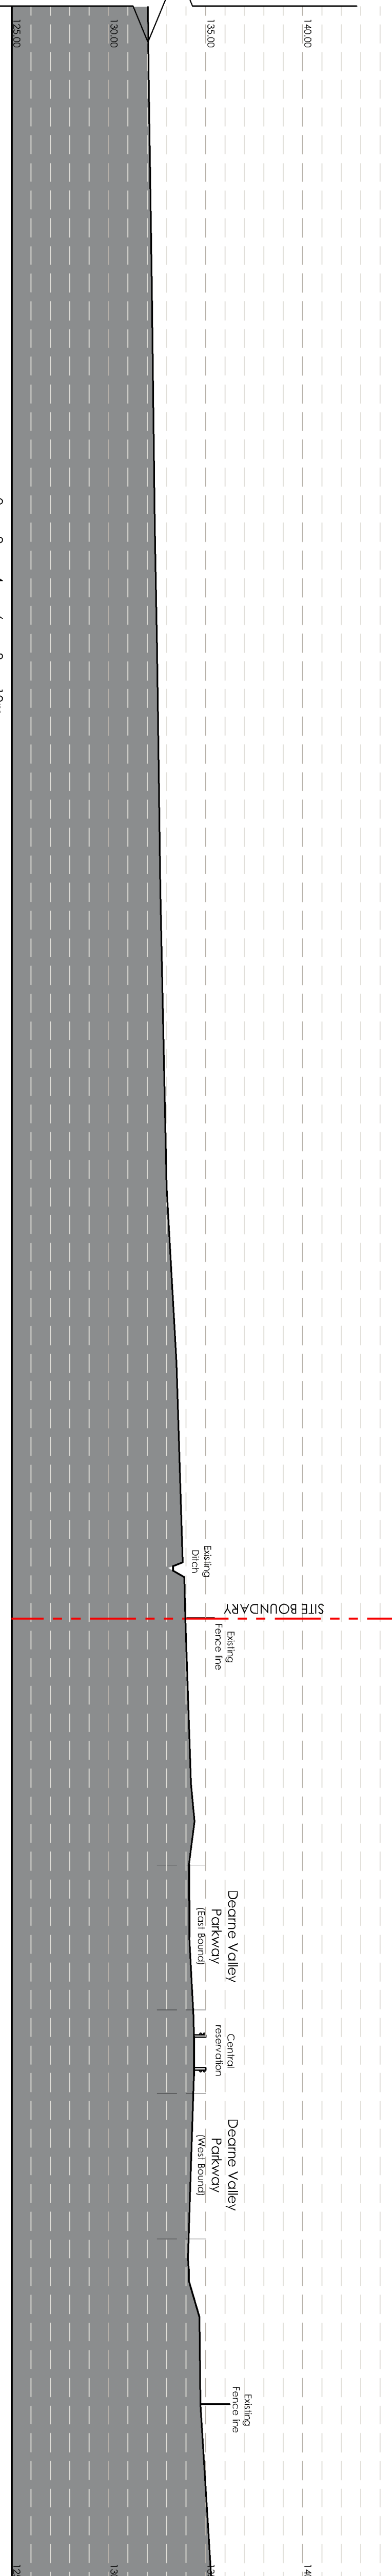


0 10 20 30 40

SCALE 1:500

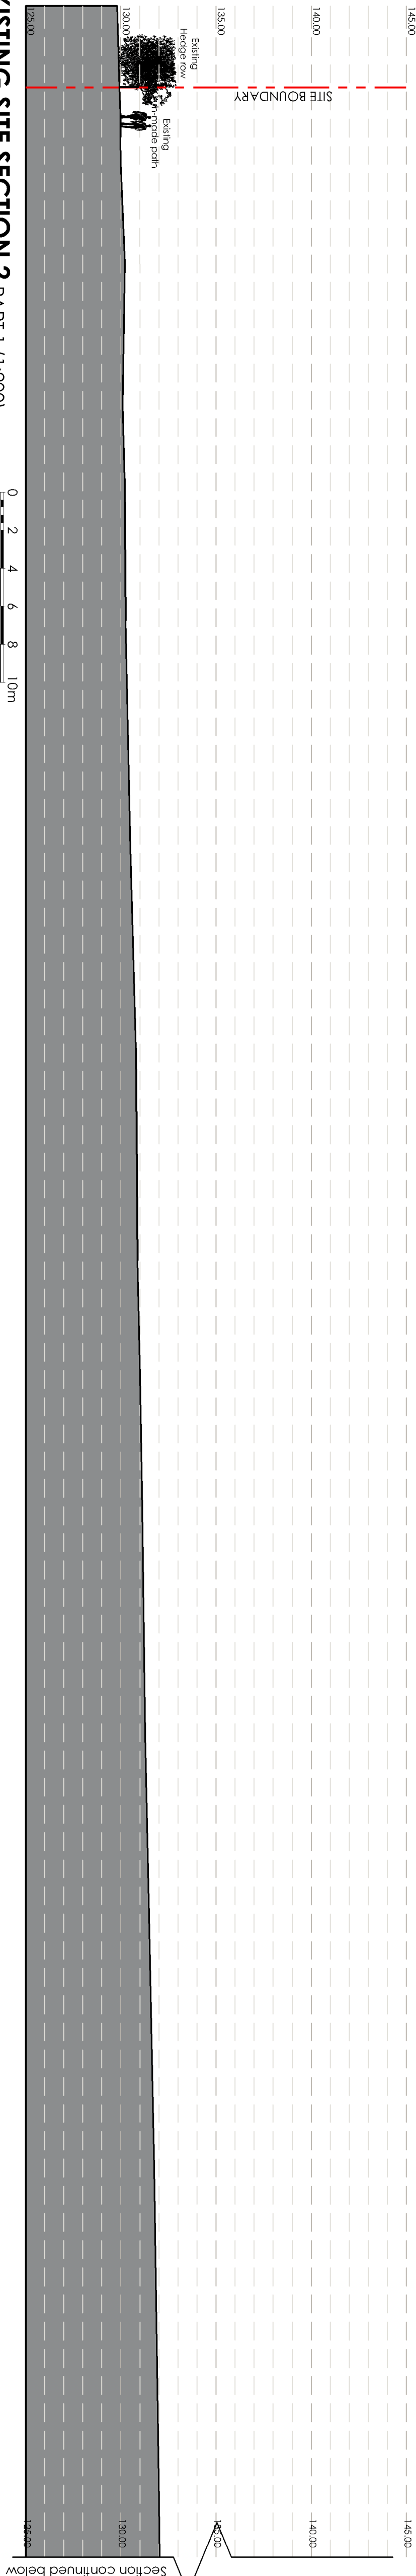

SITE SECTION LOCATION PLAN (1:1250)

[illegible]