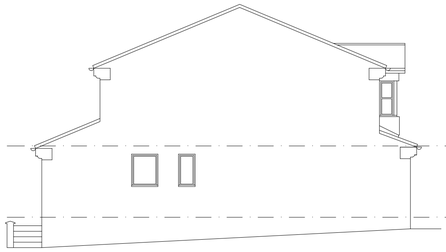

EXISTING SIDE ELEVATION
SCALE 1:100

EXISTING FRONT ELEVATION
SCALE 1:100

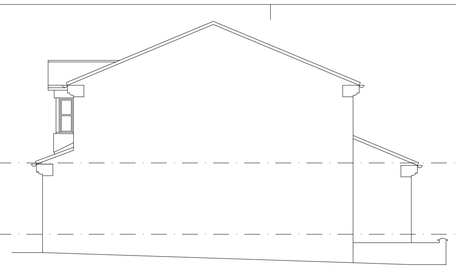

EXISTING SIDE ELEVATION
SCALE 1:100

EXISTING REAR ELEVATION
SCALE 1:100

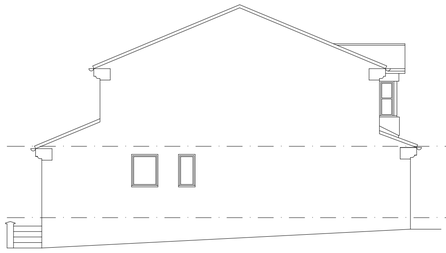

PROPOSED SIDE ELEVATION
SCALE 1:100

PROPOSED FRONT ELEVATION
SCALE 1:100

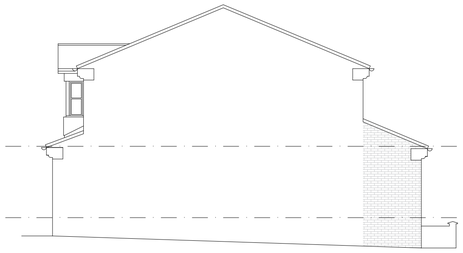

PROPOSED SIDE ELEVATION
SCALE 1:100

PROPOSED REAR ELEVATION
SCALE 1:100

LOCATION PLAN
SCALE 1:1250

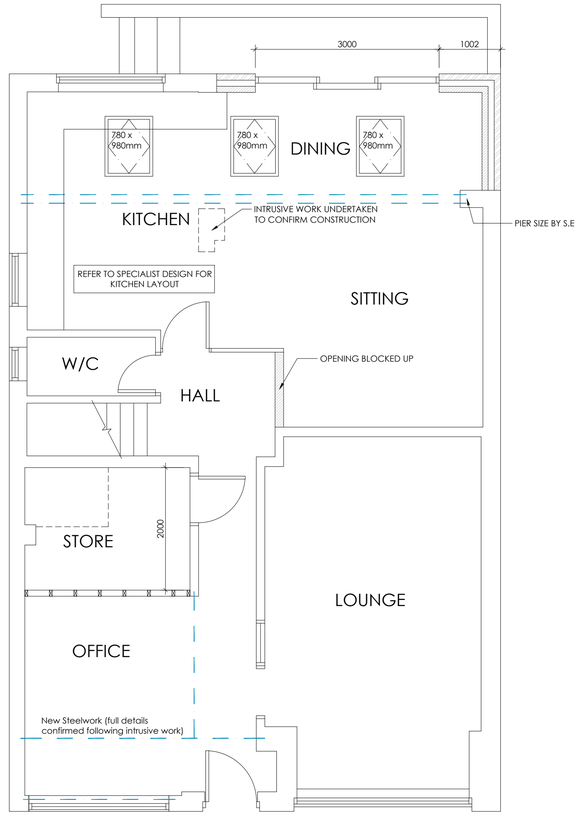

PROPOSED GROUND FLOOR PLAN
SCALE 1:50

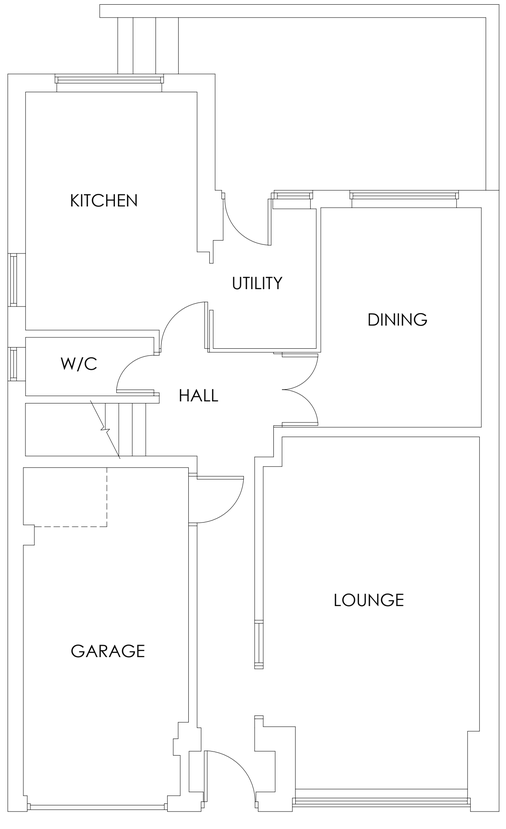

EXISTING GROUND FLOOR PLAN
SCALE 1:50

BLOCK PLAN
SCALE 1:500

White Agus PARTNERSHIP
ARCHITECTURAL SERVICES
OFFICE ONE,
34 VICTORIA ROAD,
BARNSLEY,
S70 2BU
Phone: 01226 208482
Email: info@whiteaguspartnership.co.uk
Web: www.whiteaguspartnership.co.uk

Project.	Client.
PROPOSED EXTENSION AT 16 BROAD GATES, SILKSTONE BARNSLEY, S75 4HD	MR & MRS RILEY
Drawing Title. PROPOSED PLANS & ELEVATIONS	Date. NOVEMBER 2019 / Scale. 1:50 @ A1
	Ref. 19-111 / Dwg. No. 01 / Rev. B

Date	Suffix	Description	Date	Suffix	Description
06/12/2019	A	REVISED TO CLIENTS REQUIREMENTS			
16/12/2019	B	REVISED FOR PLANNING			