




Proposed South East Elevation

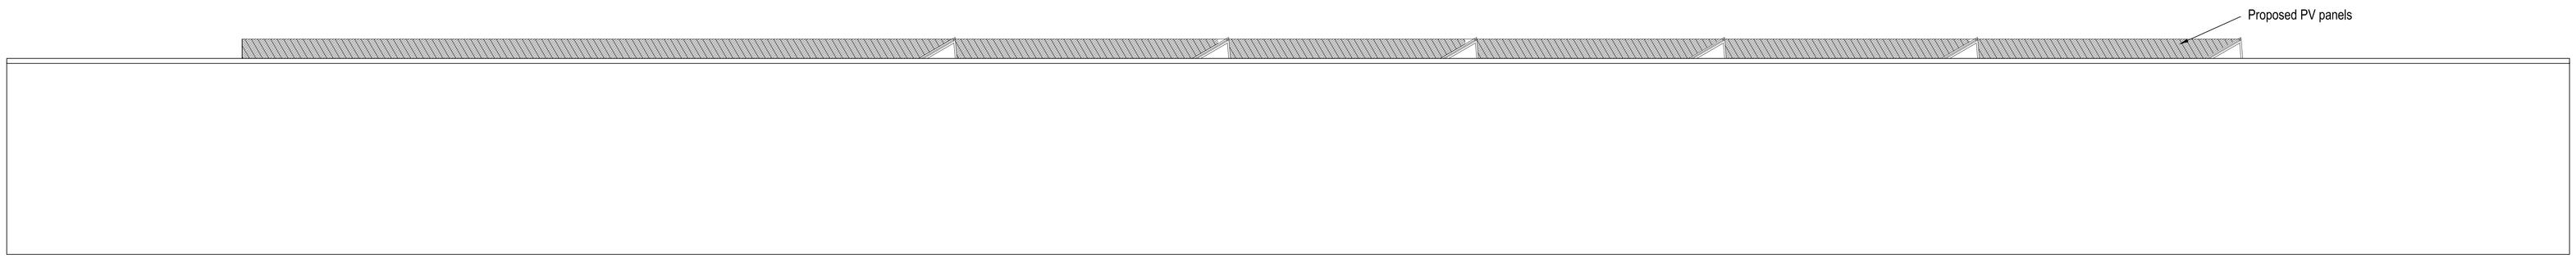

Proposed North West Elevation

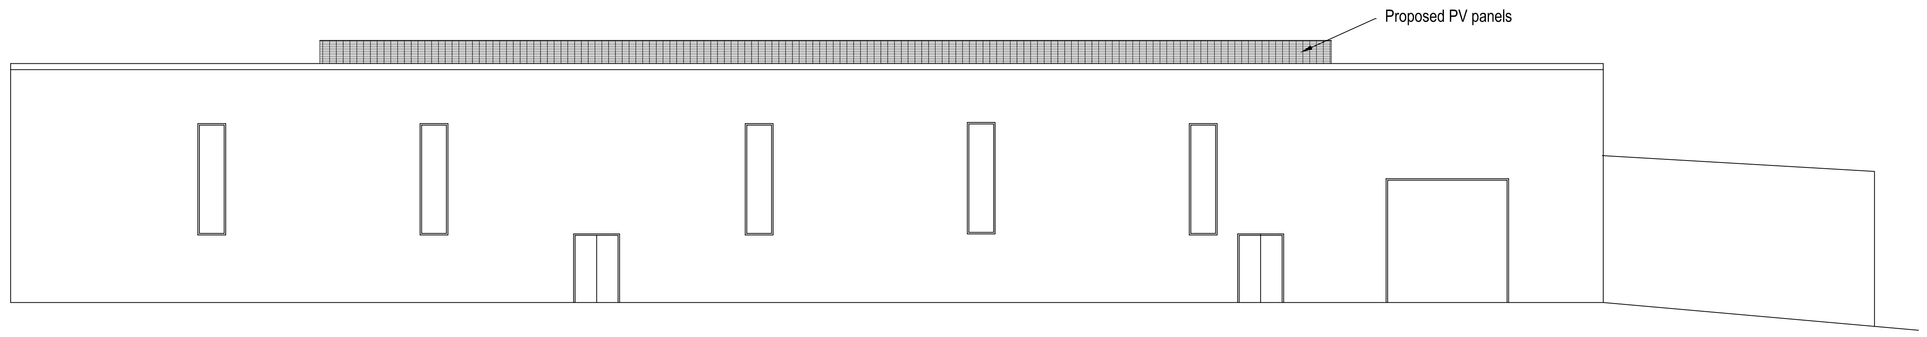

Proposed South West Elevation

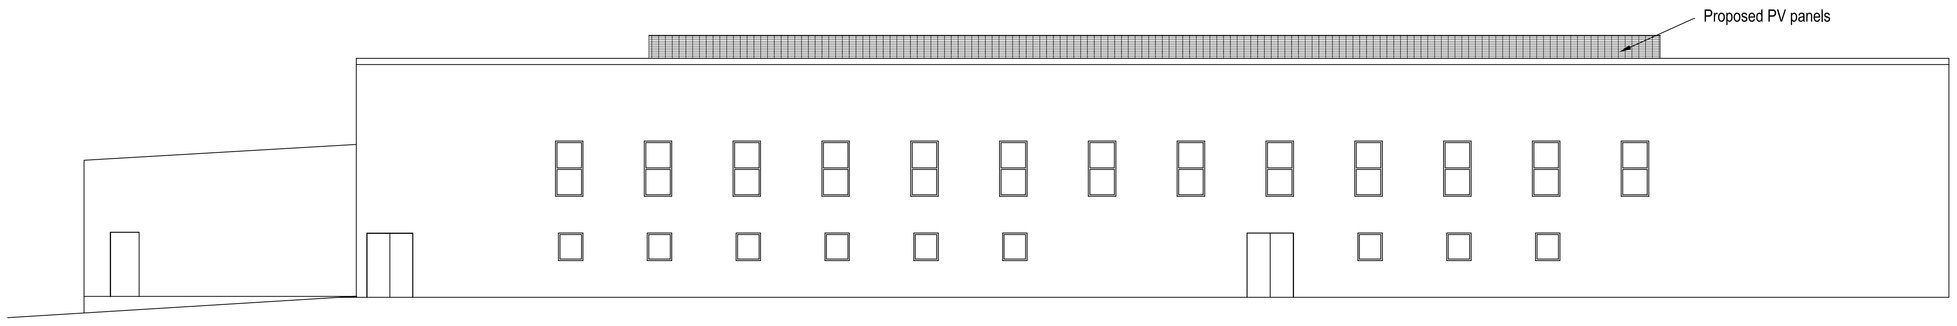

Proposed North East Elevation

REV	DATE	DESCRIPTION

The contractor is to comply in all respects with the current Building Regulations and is to check all site dimensions and levels.
Do not scale from the drawing, use written dimensions. To be read in conjunction with Pre-Tender Health & Safety Plan / Preliminaries Section (Section A34 etc).
Orthonox Survey mapping reproduced by permission of HMDC & Controller of HM Stationery Office Crown Copyright. WMDC OS licence No LA076048

NPS NORTH EAST LTD
NAVIGATION HOUSE
WHISTLER DRIVE, CASTLEFORD
WEST YORKSHIRE, WF10 5HX
TEL: 01977 626300 FAX: 01977 628301
EMAIL: enquiries@nps-ne.co.uk

Head Office:
Lancaster House, 16 Central Avenue, St Andrews Business Park,
Norwich, NR7 0HR. Tel: 01603 706000 Fax: 01603 706001

Other Office locations can be found on website - www.nps.co.uk

PROJECT	CLIENT
Berneslai Homes PV Scheme to Carlton Depot	Berneslai Homes
CAD FILE REF	DATE: June 2011 — SCALE: 1:2500
SUBJECT: Proposed Elevations	REV — DRAWN: CB — CHECKED
PROJECT NR: AG10.113	DRAWING NR: CD06

© NPS. This drawing may not be reproduced in any form without prior written agreement