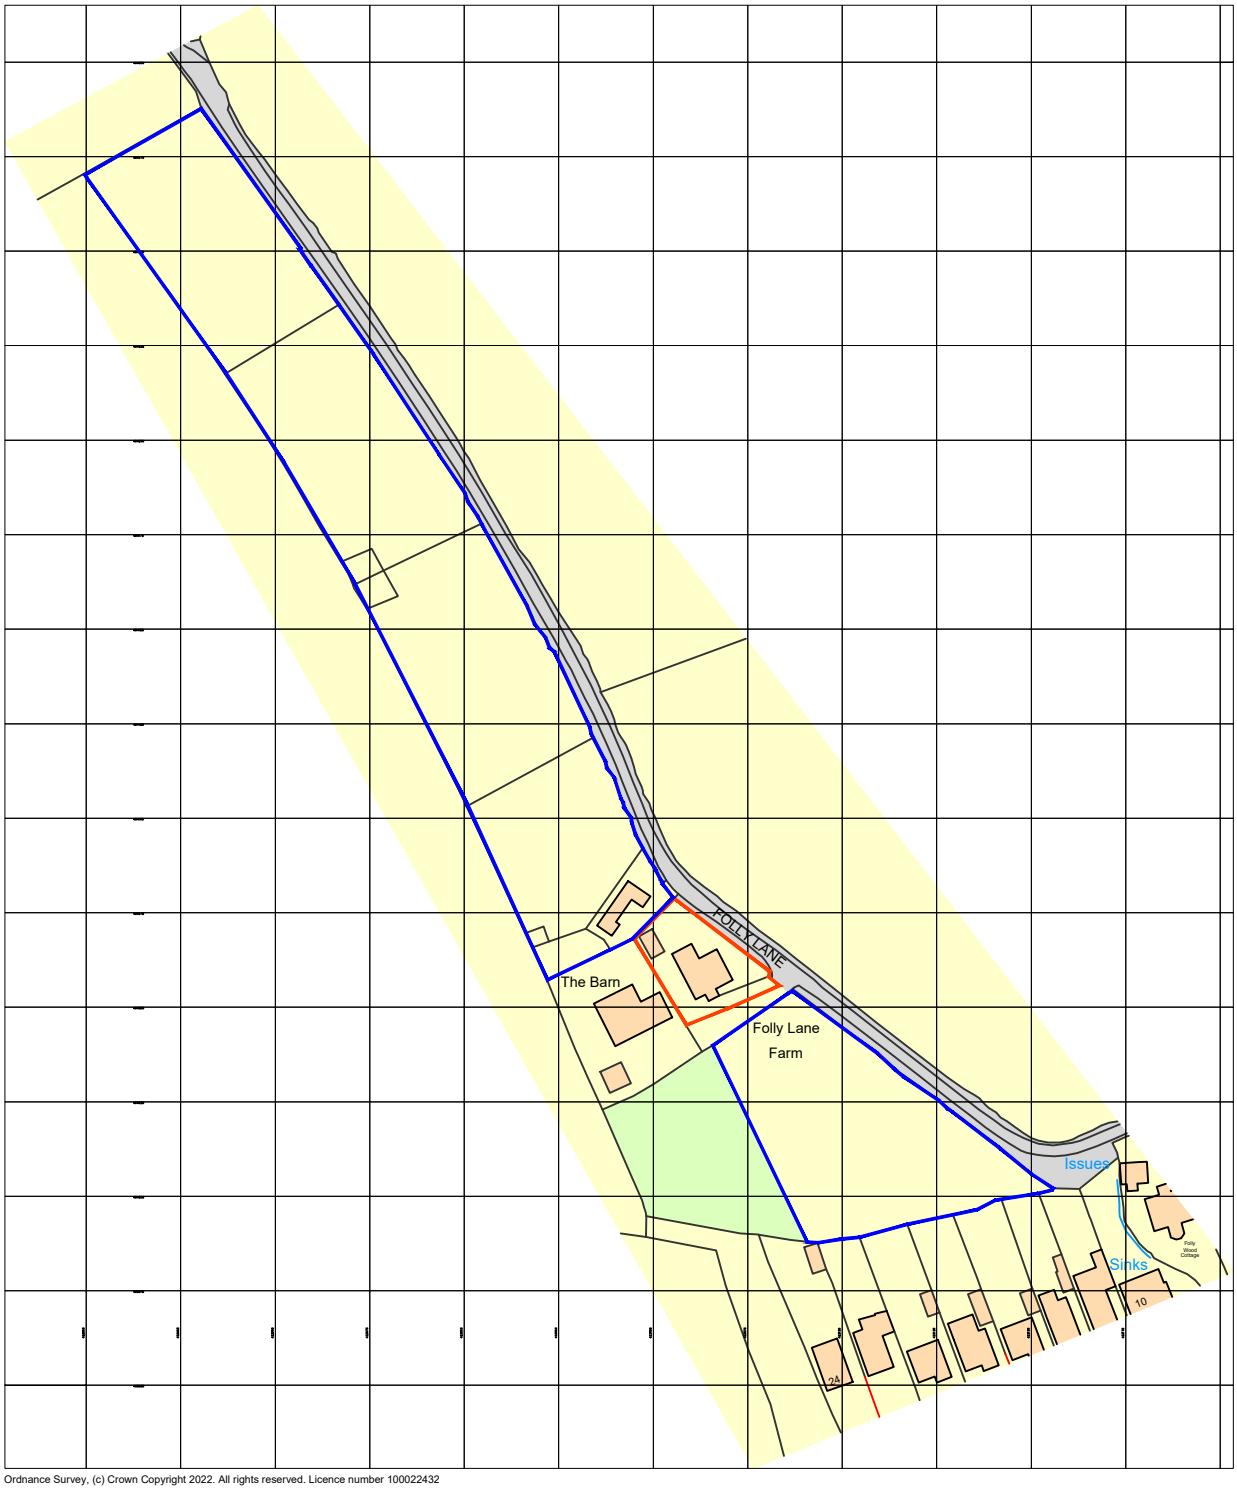


Ordnance Survey, (c) Crown Copyright 2022. All rights reserved. Licence number 100022432

Ordnance Survey, (c) Crown Copyright 2022. All rights reserved. Licence number 100022432

0 10 m 20 m 30 m 40 m 50 m 60 m 70 m 80 m

N

FOLLY LANE FARM
Folly Lane, Thurlstone.

FOLLY LANE FARM
FOLLY LANE
THURLSTONE
Tel: 07979054070
JPS DESIGN

Job no: 23/03
June 2023

LOCATION PLAN
Dwg no: P1
Scale: 1:2000 at A4