

APPLICATION TO RETAIN STEEL CONTAINER AS SECURE STORE

REAR OF 33 BARNSLEY ROAD, PENISTONE. SHEFFIELD. S36 8AE


FOR NICHOLSON ROBERTS & CO. LTD.

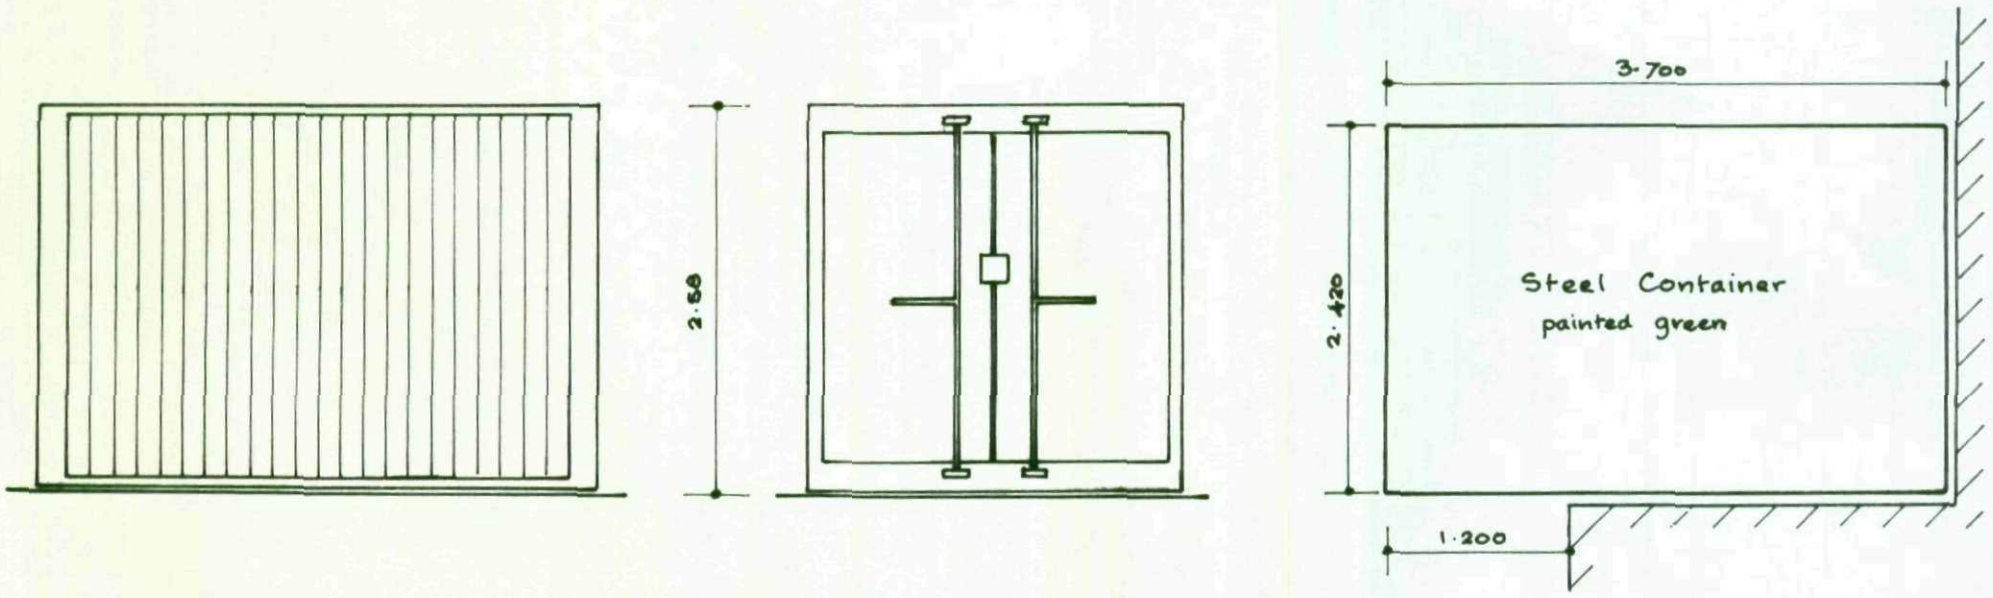

SCALE: 1 TO 50.

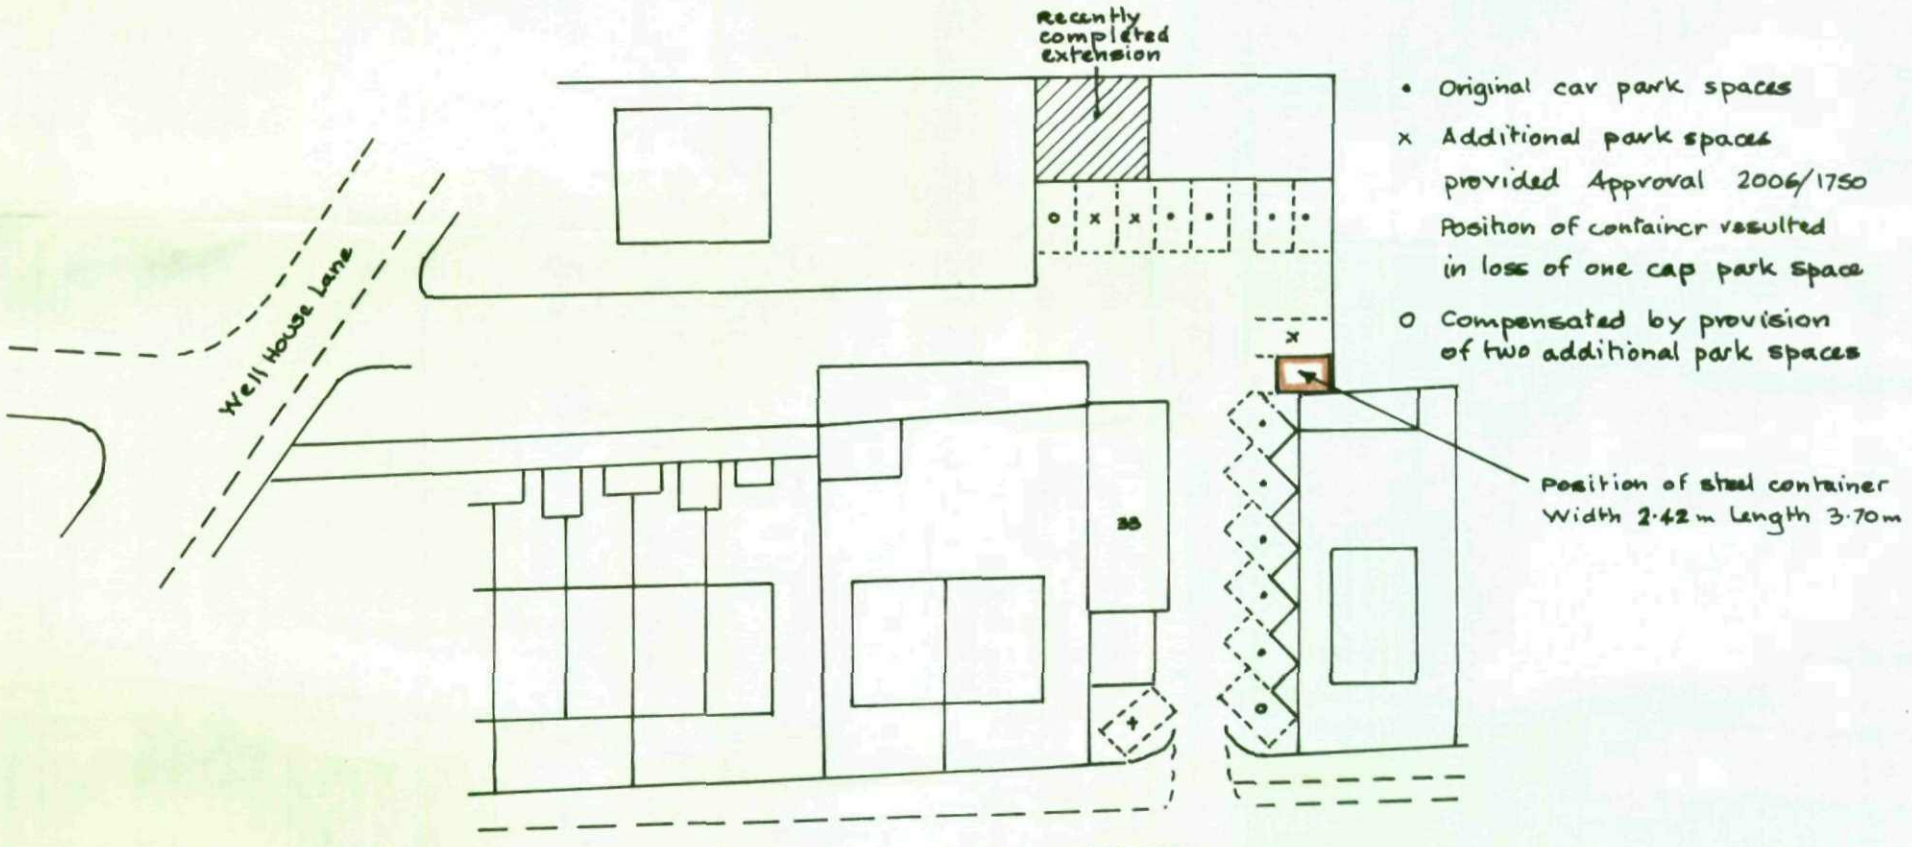

BLOCK PLAN 1/500.

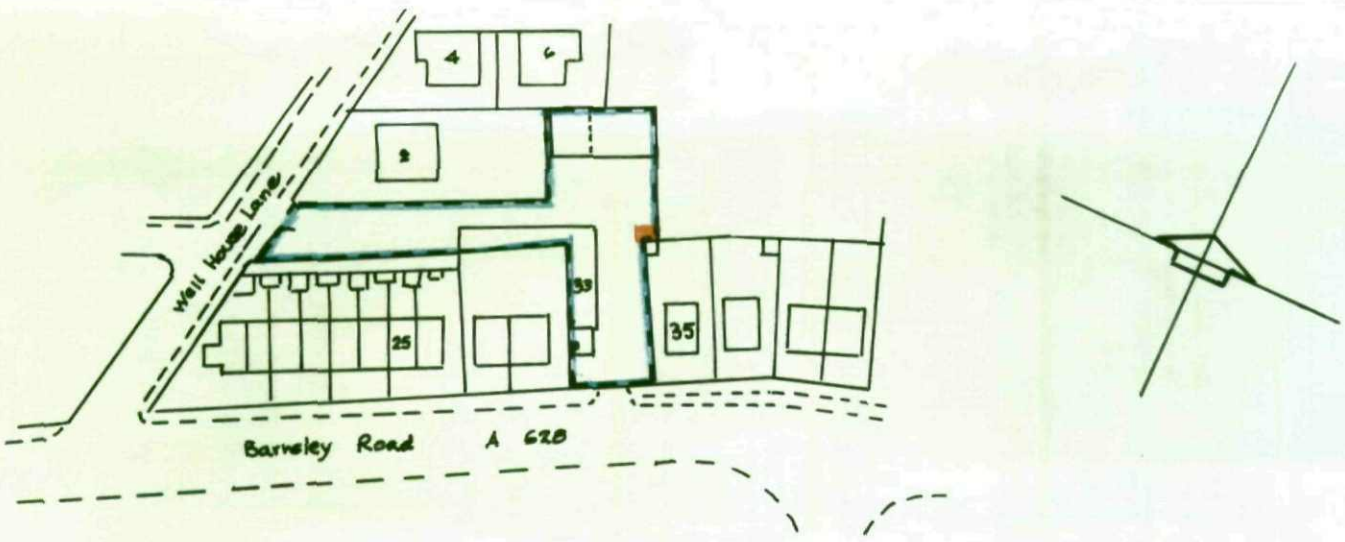

SITE PLAN 1/1250.