


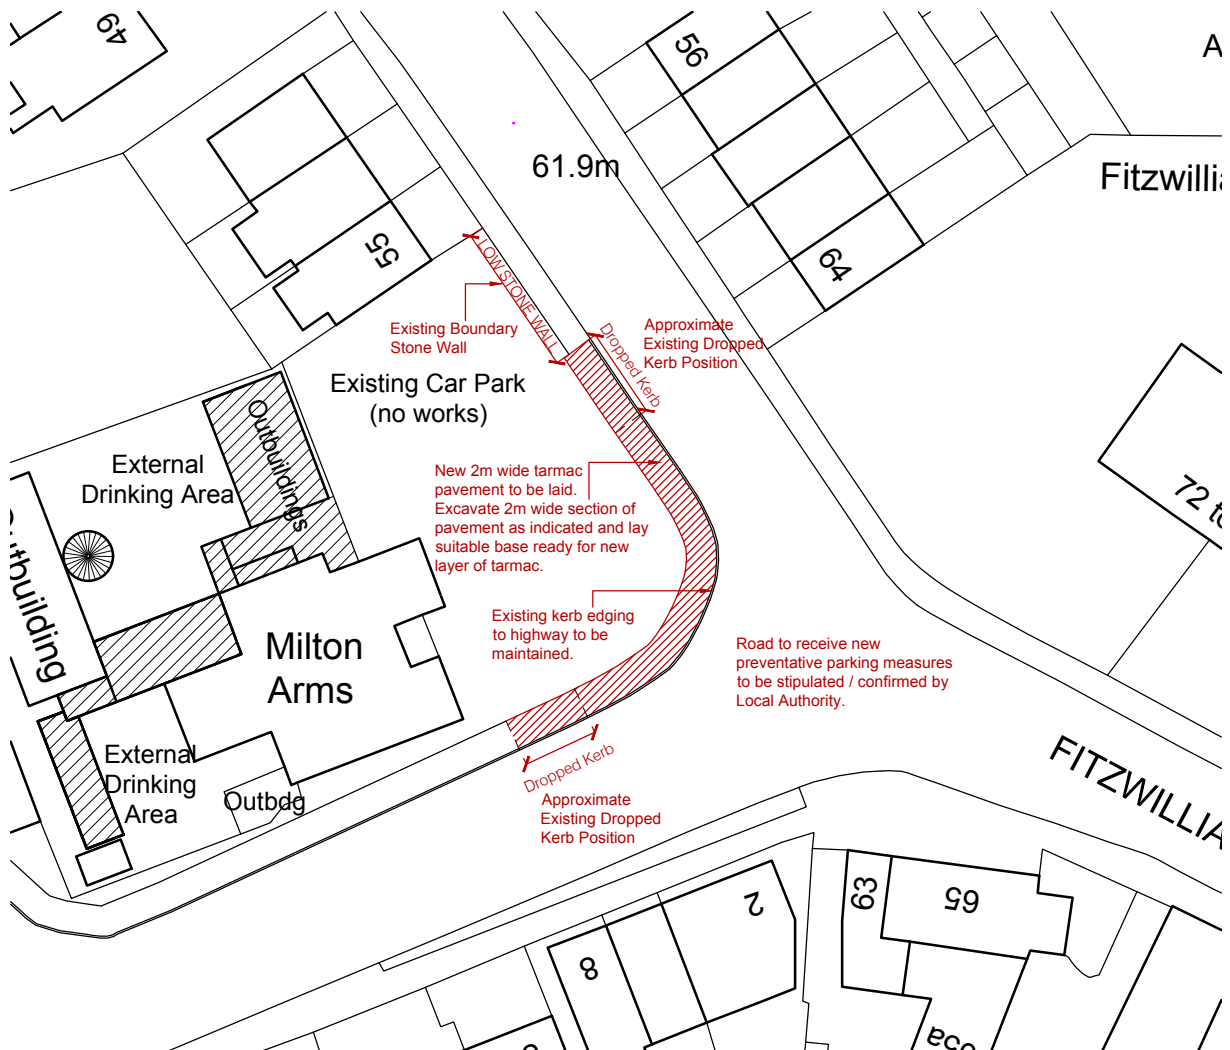

IMPORTANT NOTE:-
All pavement works to be in line with all current Local Authority / Highways specifications. Works to be agreed and approved in writing by Planning Authority prior to any works taking place.

MR+P
ARCHITECTS

MELLING RIDGEWAY + PARTNERS LTD
CHARTER HOUSE MOORE STREET
SHEFFIELD S3 7UR
t: (0114) 2723321
f: (0114) 2727395
e: info@mrp-architects.co.uk

PROJECT
TRUE NORTH BREW CO.
THE MILTON ARMS
ARMROYD LANE, ELSECAR
BARNSELY, S74 8ES

TITLE
HIGHWAYS STREET WORKS PLAN


DRAWING STATUS
PLANNING

DRAWN BY: DJL

DATE: JANUARY 2019

SCALE: 1:500@A4

DRAWING No. 5838 / 414

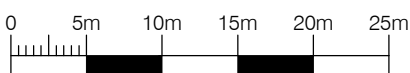

1:500