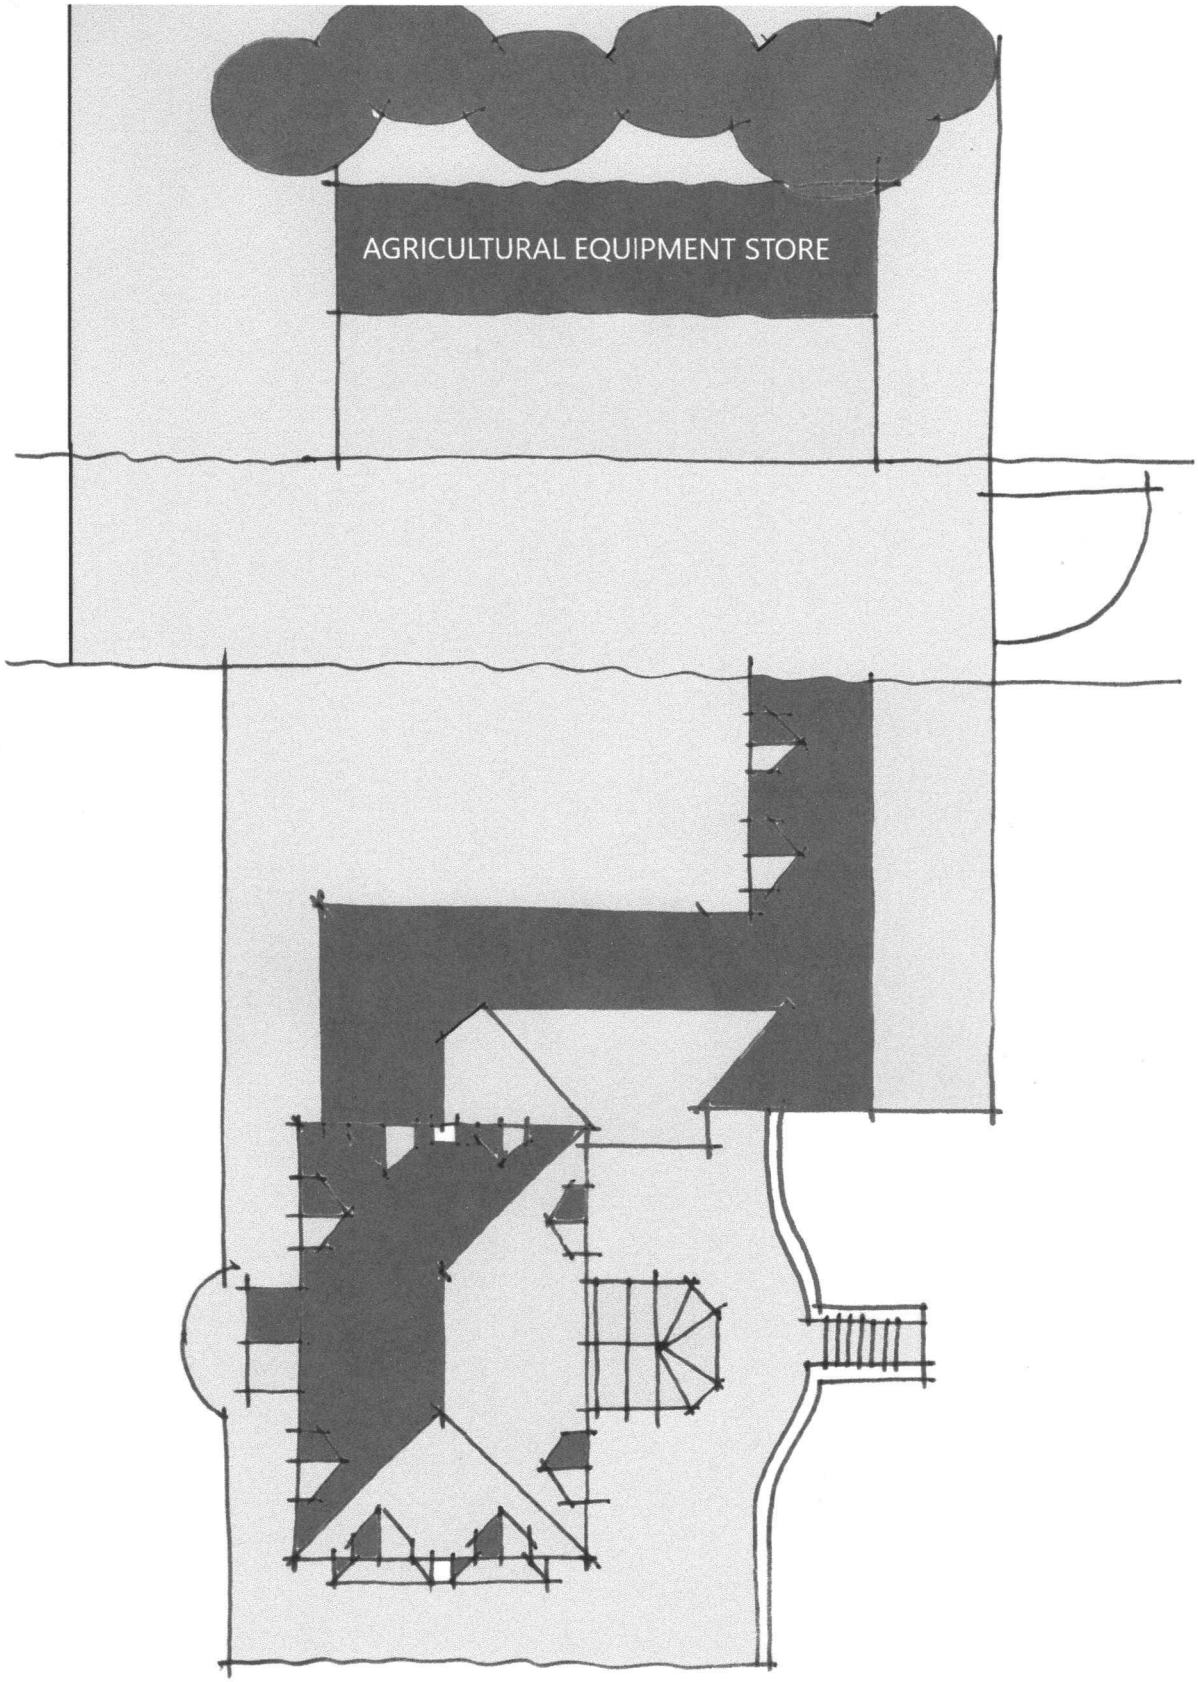


BLOCK PLAN

0 5.0

1:200 @ A3 FORMAT

MYSTERY WOOD FARM HOYLANDSWAINE
PLANNING SUBMISSION DRAWINGS

3988-40

W.H.P
ARCHITECTURE