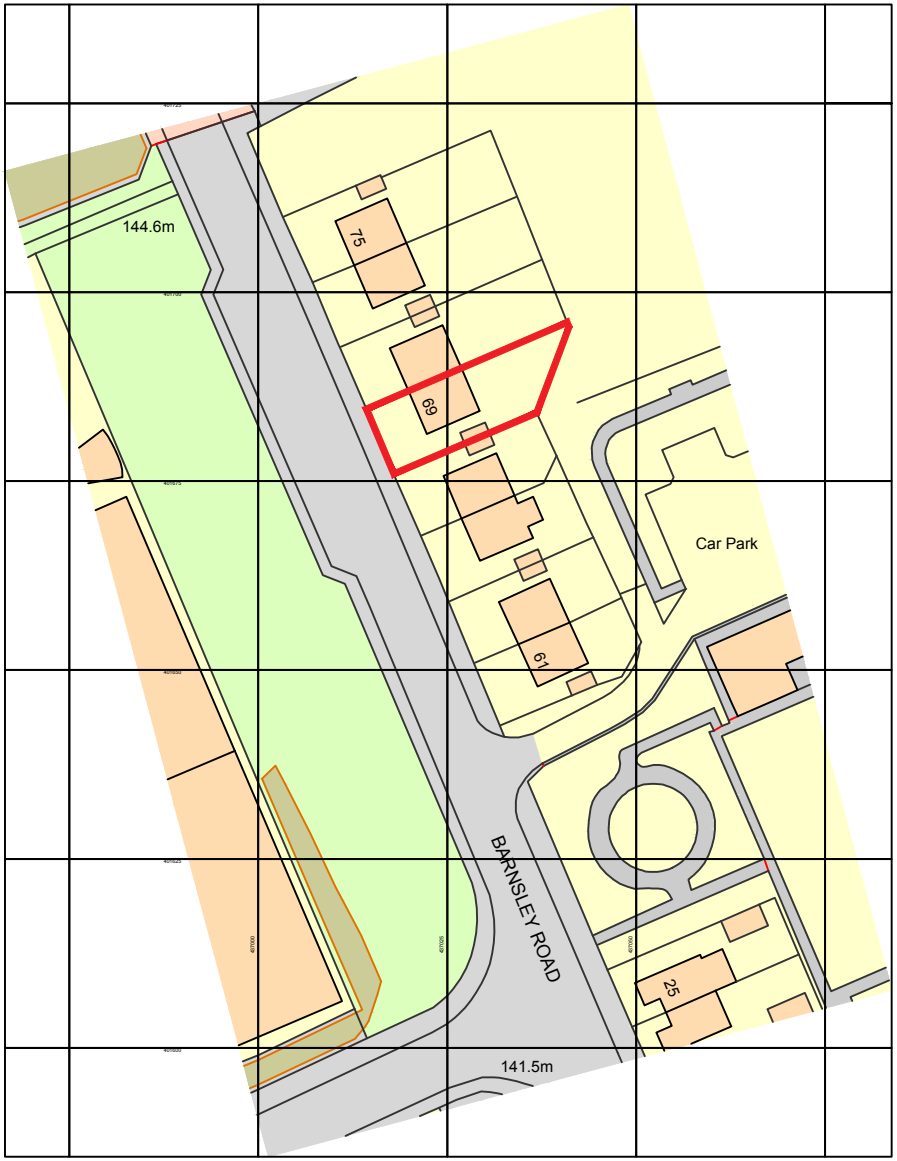


Ordnance Survey, (c) Crown Copyright 2021. All rights reserved. Licence number 100022432

10 0 10 20 30 40 50
metres

KEY
Extent of ownership shown by RED line

LOCATION PLAN
SCALE 1:1250

ORIGINAL PAPER SIZE A4

Rev	Date	Details	By

Do not scale this drawing All dimensions to be checked on site

Address

69 BARNSLEY ROAD,
PLATTS COMMON,
HOYLAND
BARNSLEY, S74 0QT

Title

LOCATION PLAN

Client

Mr & Mrs Needham

Agent

Rhino Industry Solutions
The Business Village BBIC
Innovation Way
Barnsley
S75 1JL

Phone: 01226 610201

Email: enquiries@rhinois.com

Web: www.rhinois.com

RHINO
INDUSTRY SOLUTIONS

Drawn	Checked	Drawing No.
AA	PH	RIS/21/005/001
Scales 1/1250	Date 14/04/2021	