

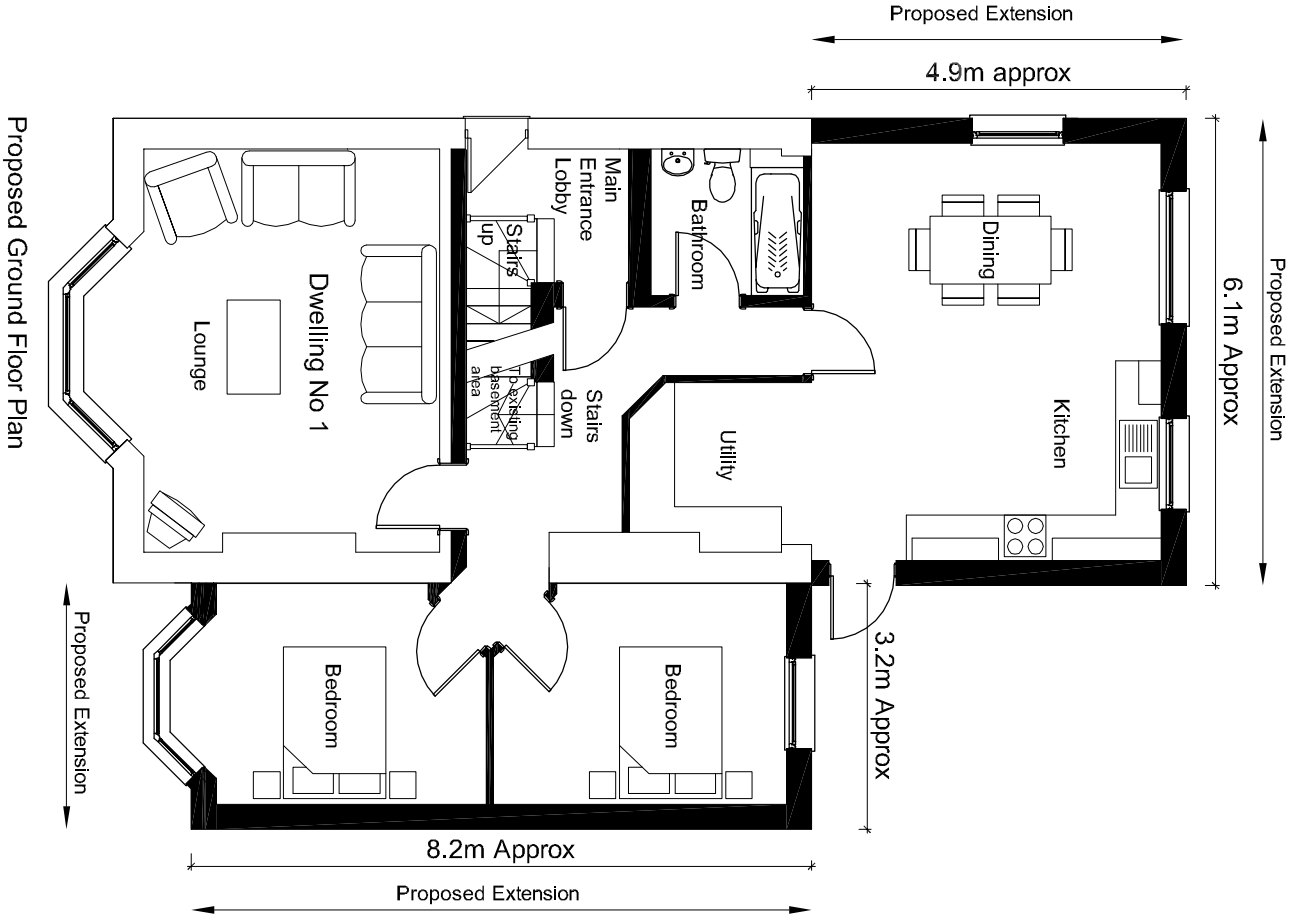


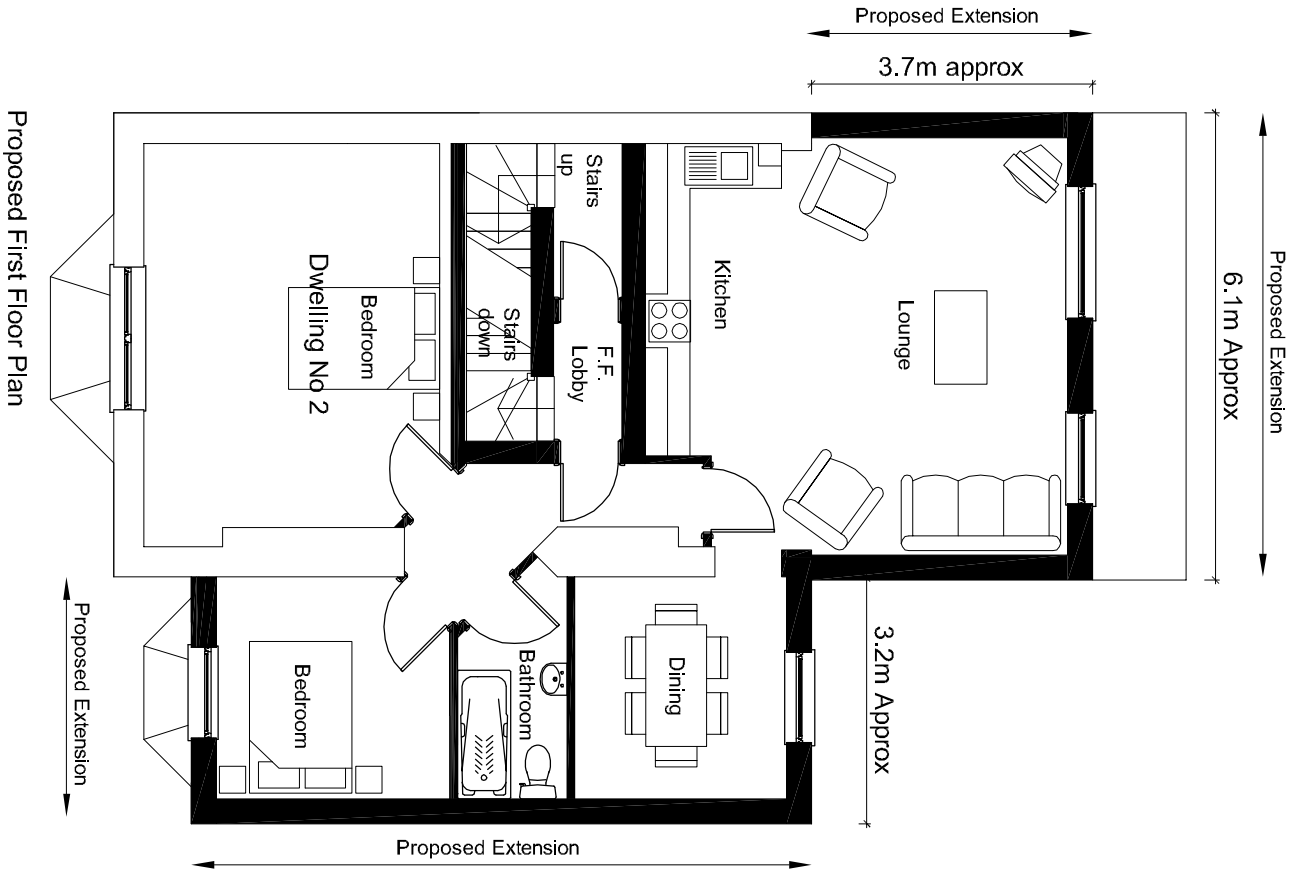

NOTE:

Proposed extension details are of the same size and elevational profile of the previously approved scheme for 18 Longman Road.

All alterations are internal with the dwelling split into 3 No individual dwellings over the three floors and the addition of 2 No off road parking spaces to the front garden to suit these development proposals.

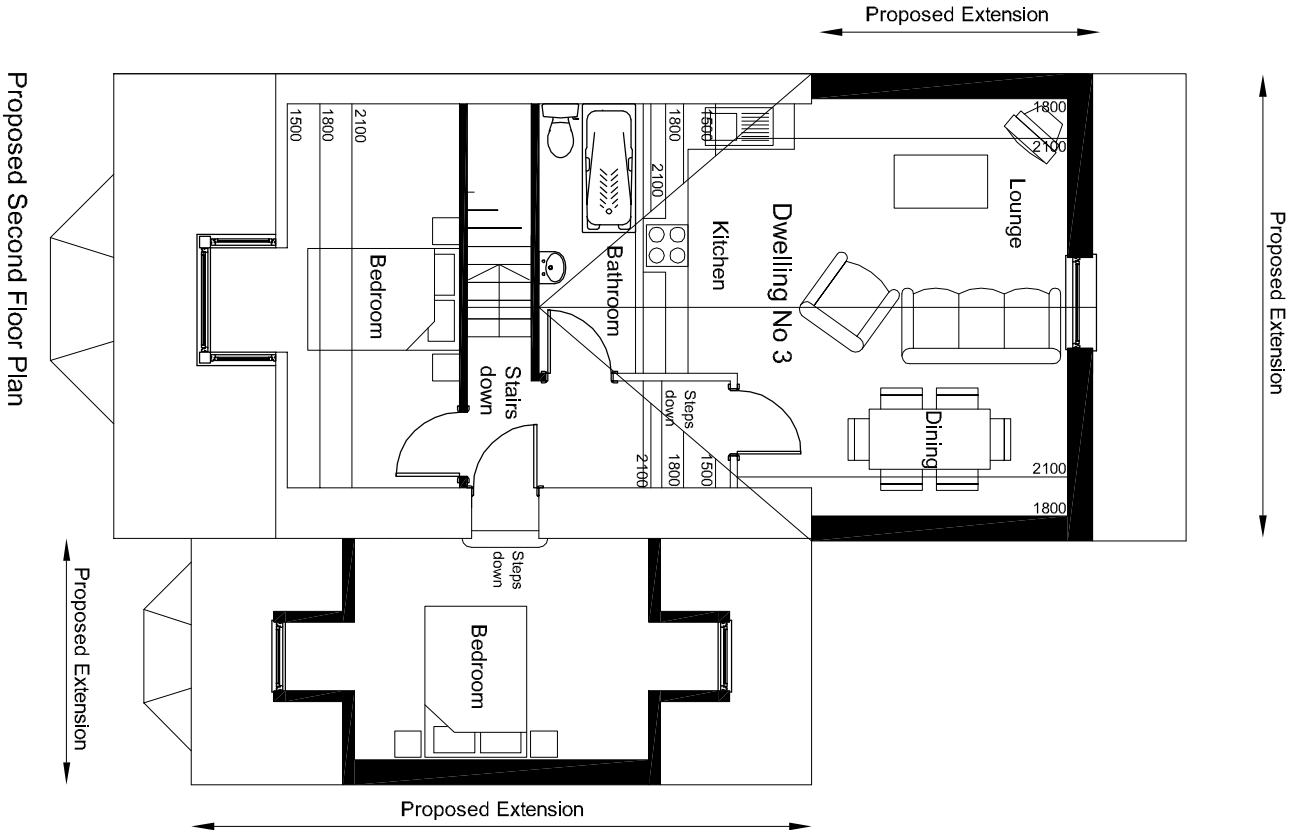

S J SALISBURY DESIGNS
25 Cartwright Avenue, Harley, Whitefort, Worcester, WR4 0NZ
T: (01905) 25977 F: (01905) 25983 M: 07788 822393
E: sjsalisburydesigns@talktalk.net W: www.sjsalisburydesigns.co.uk

Client:	Drawing Details	Project Title:	Existing Residential Dwelling 18 Longman Road, Barnsley	Drawing No:	
				P004	
				Rev:	
Azure Developments Ltd	Drawing Scale: 1:100	Drawing Title:	Proposed Plans		
	Date Drawn: Oct 2010				
	Drawn By: SJS				
	Ref: 2K10 008				