


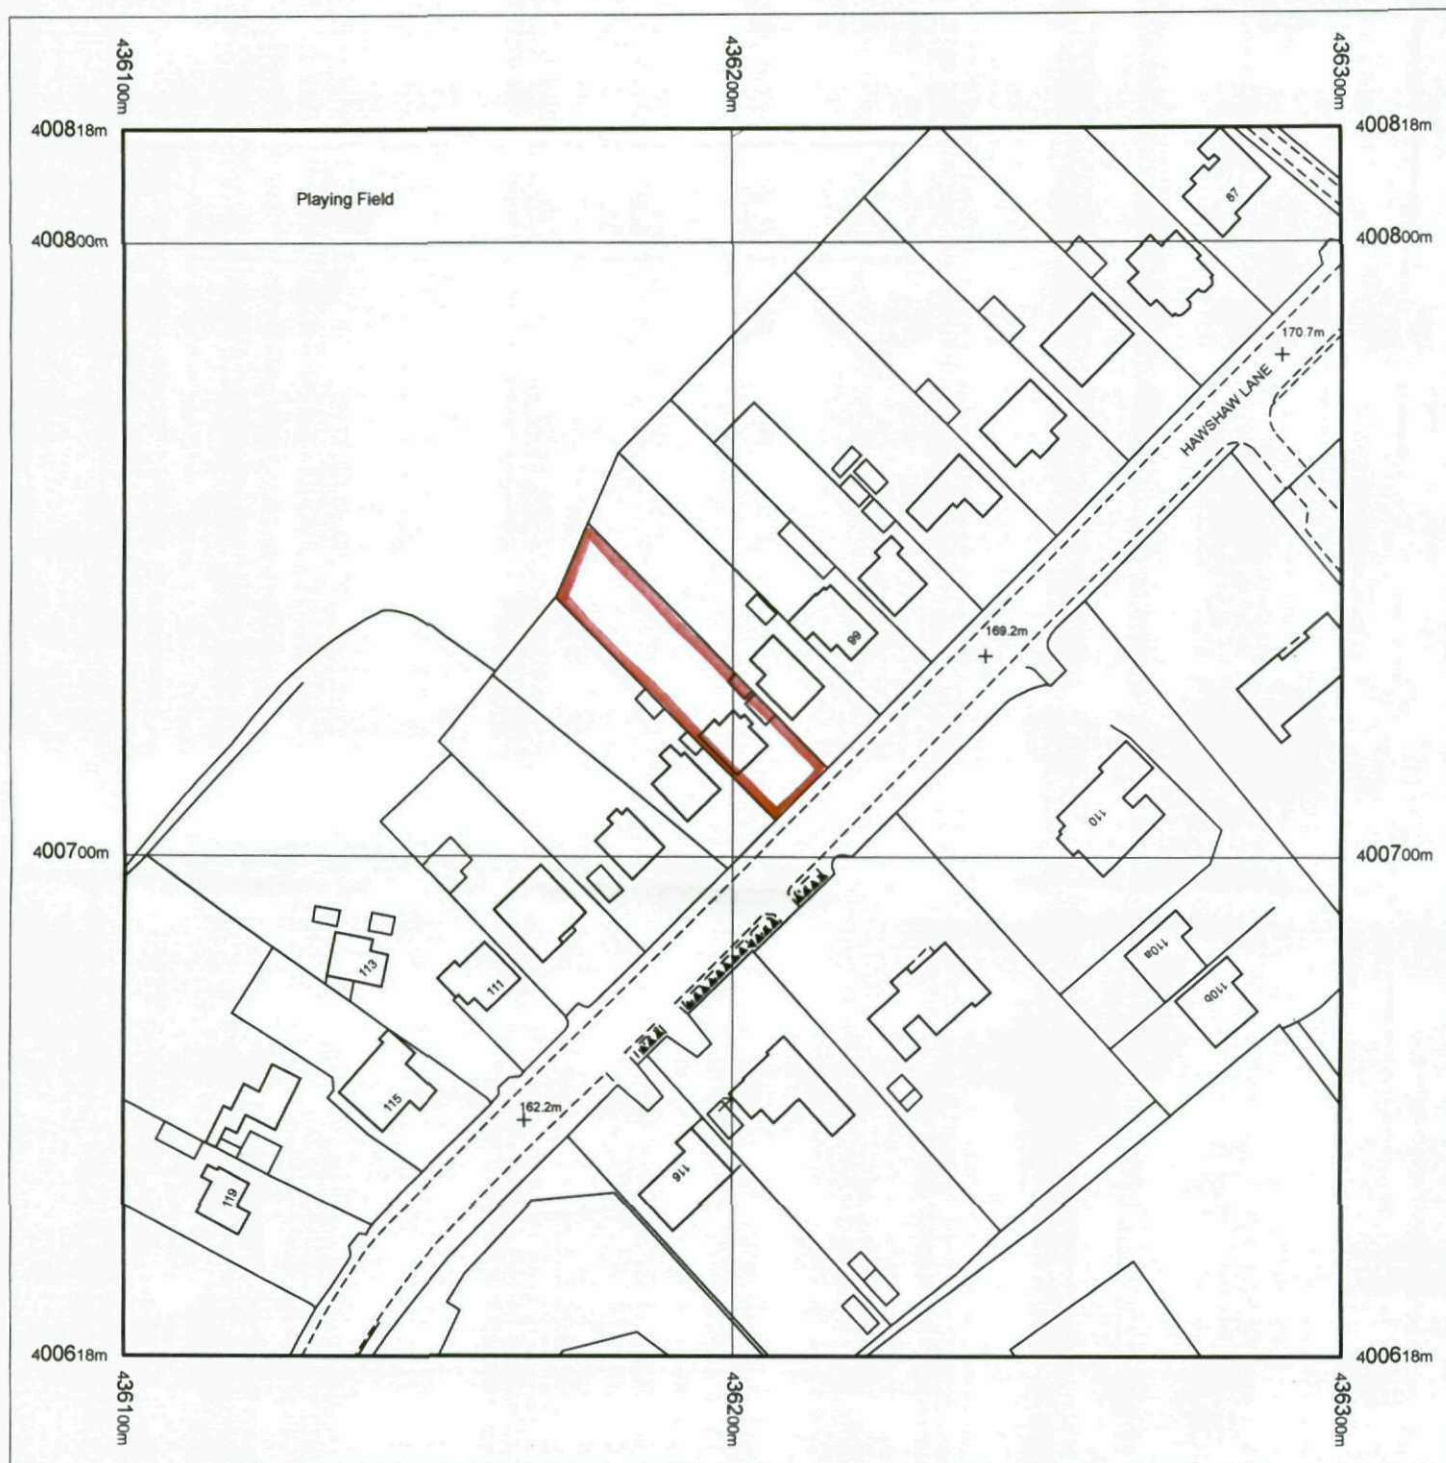


Produced 19.04.2011 from the Ordnance Survey National Geographic Database and incorporating surveyed revision available at this date. © Crown Copyright 2011.

Reproduction in whole or part is prohibited without the prior permission of Ordnance Survey.

Ordnance Survey, the OS Symbol and OS Sitemap are registered trademarks of Ordnance Survey, the national mapping agency of Great Britain.

The representation of a road, track or path is no evidence of a right of way.

The representation of features as lines is no evidence of a property boundary.

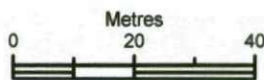

Scale 1:1250


Supplied by: **Wakefield MDC**
Serial number: 00207500
Centre coordinates: 436200.25 400718.38

Further information can be found on the OS Sitemap Information leaflet or the Ordnance Survey web site:
www.ordnancesurvey.co.uk

103 HAWSHAW LANE

HOYLAND BARNESLEY

S74 9ES

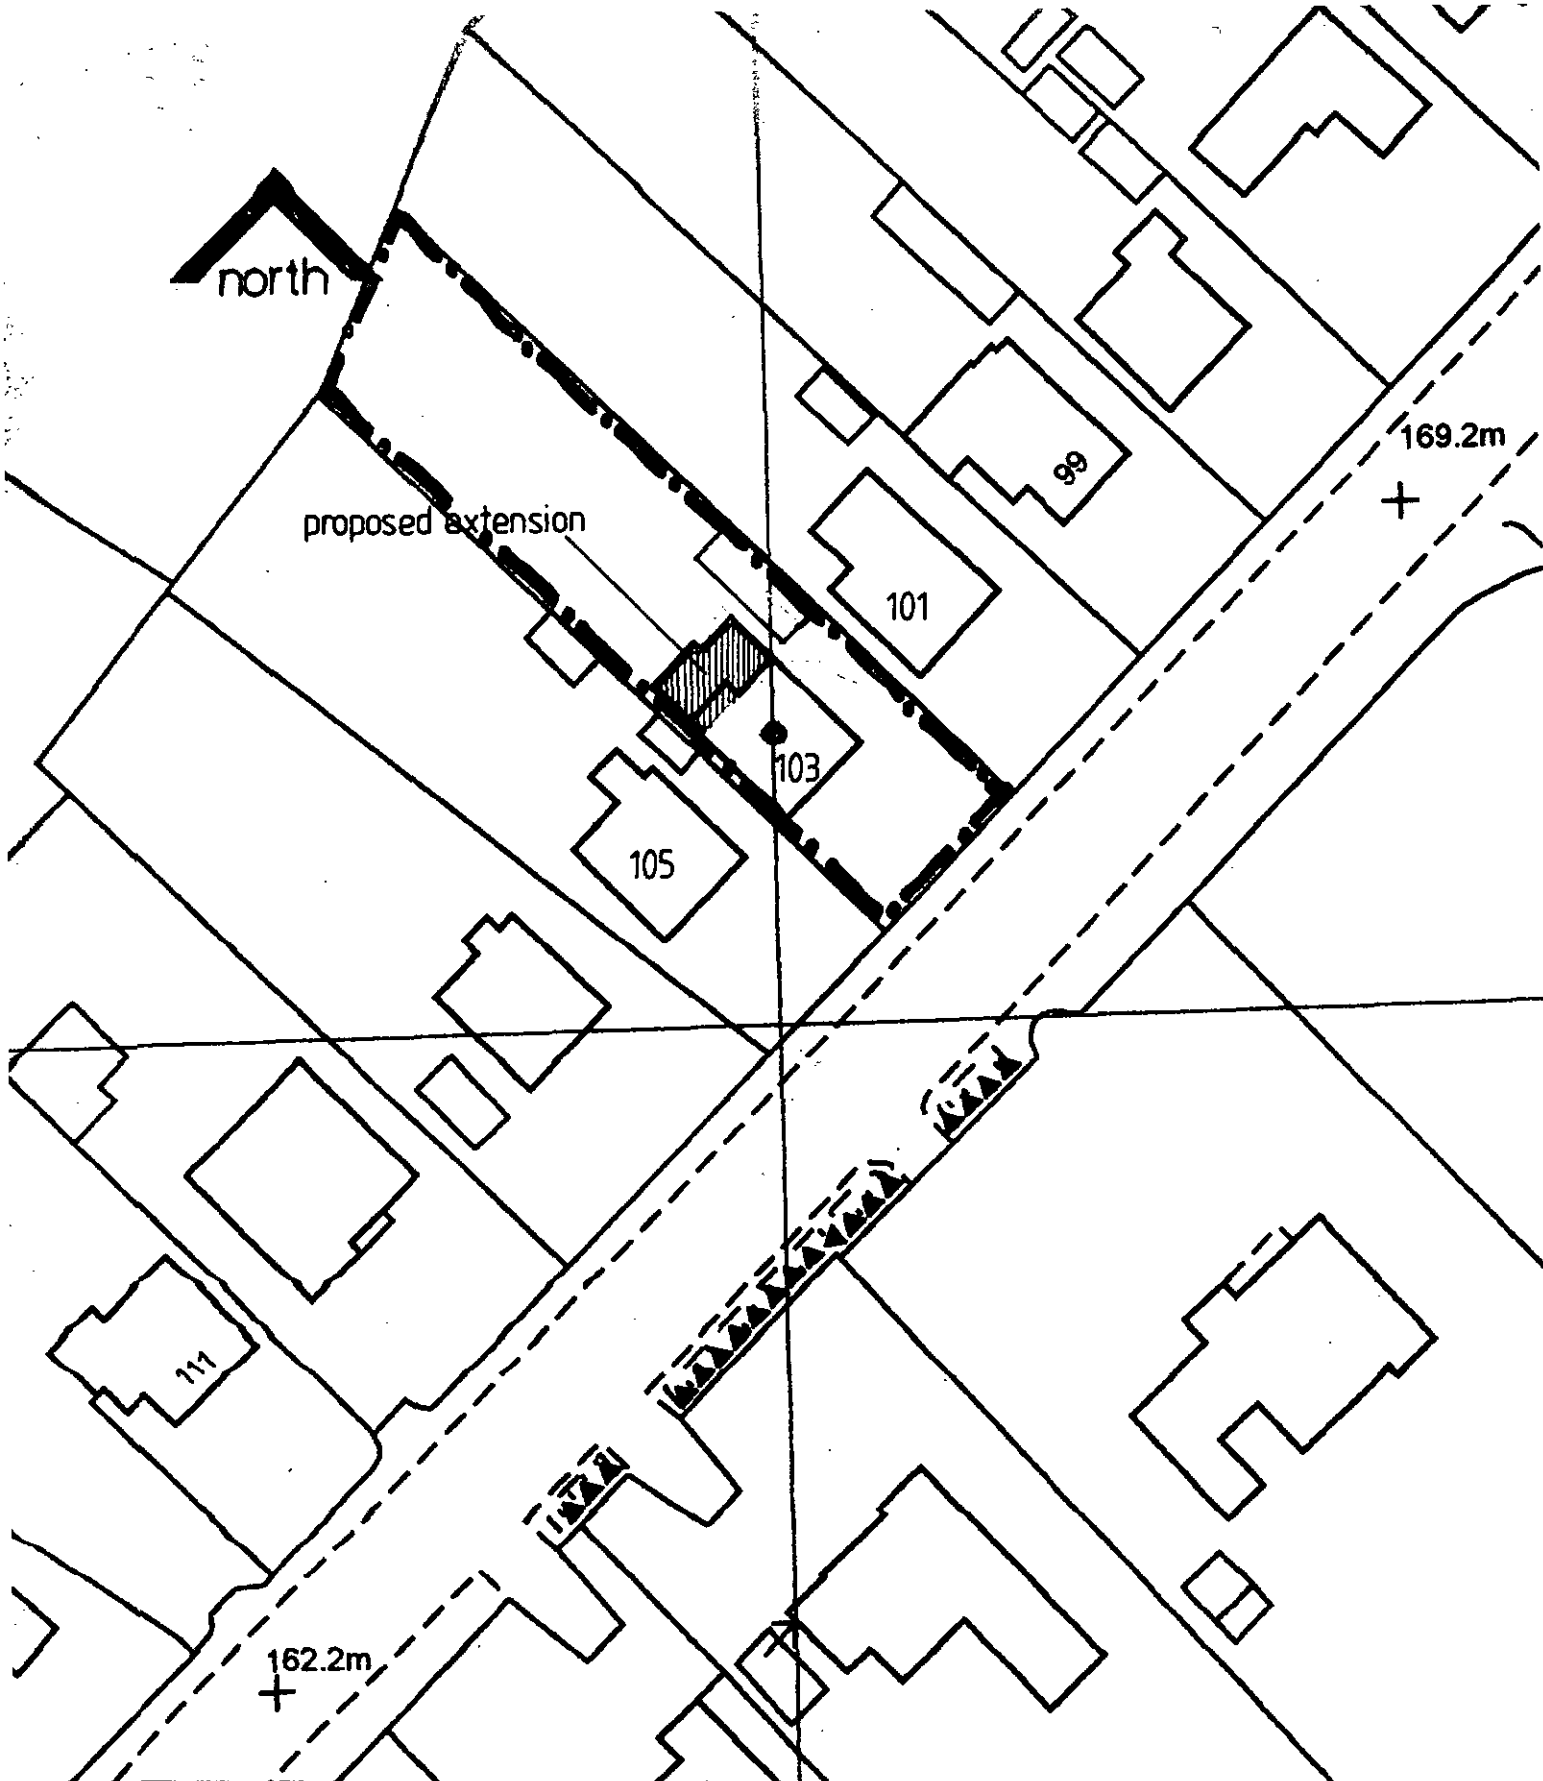

client :	Mr & Mrs Fairham	date:	04.2011
project :	103 Hawshaw Lane, Hoyland, Barnsley, S74 9ES	scale:	1:500
title :	Block Plan	size:	A4
		drawn:	ALT
A L Turner + Associates CHERRY TREE HOUSE, LEVISHAM, NORTH YORKSHIRE, YO18 7NL. tel : 01751 460007 fax : 01751 460007		sheet no.	2165:5
		tonyturner829@btinternet.com	