


Kia (Burrows) Barnsley

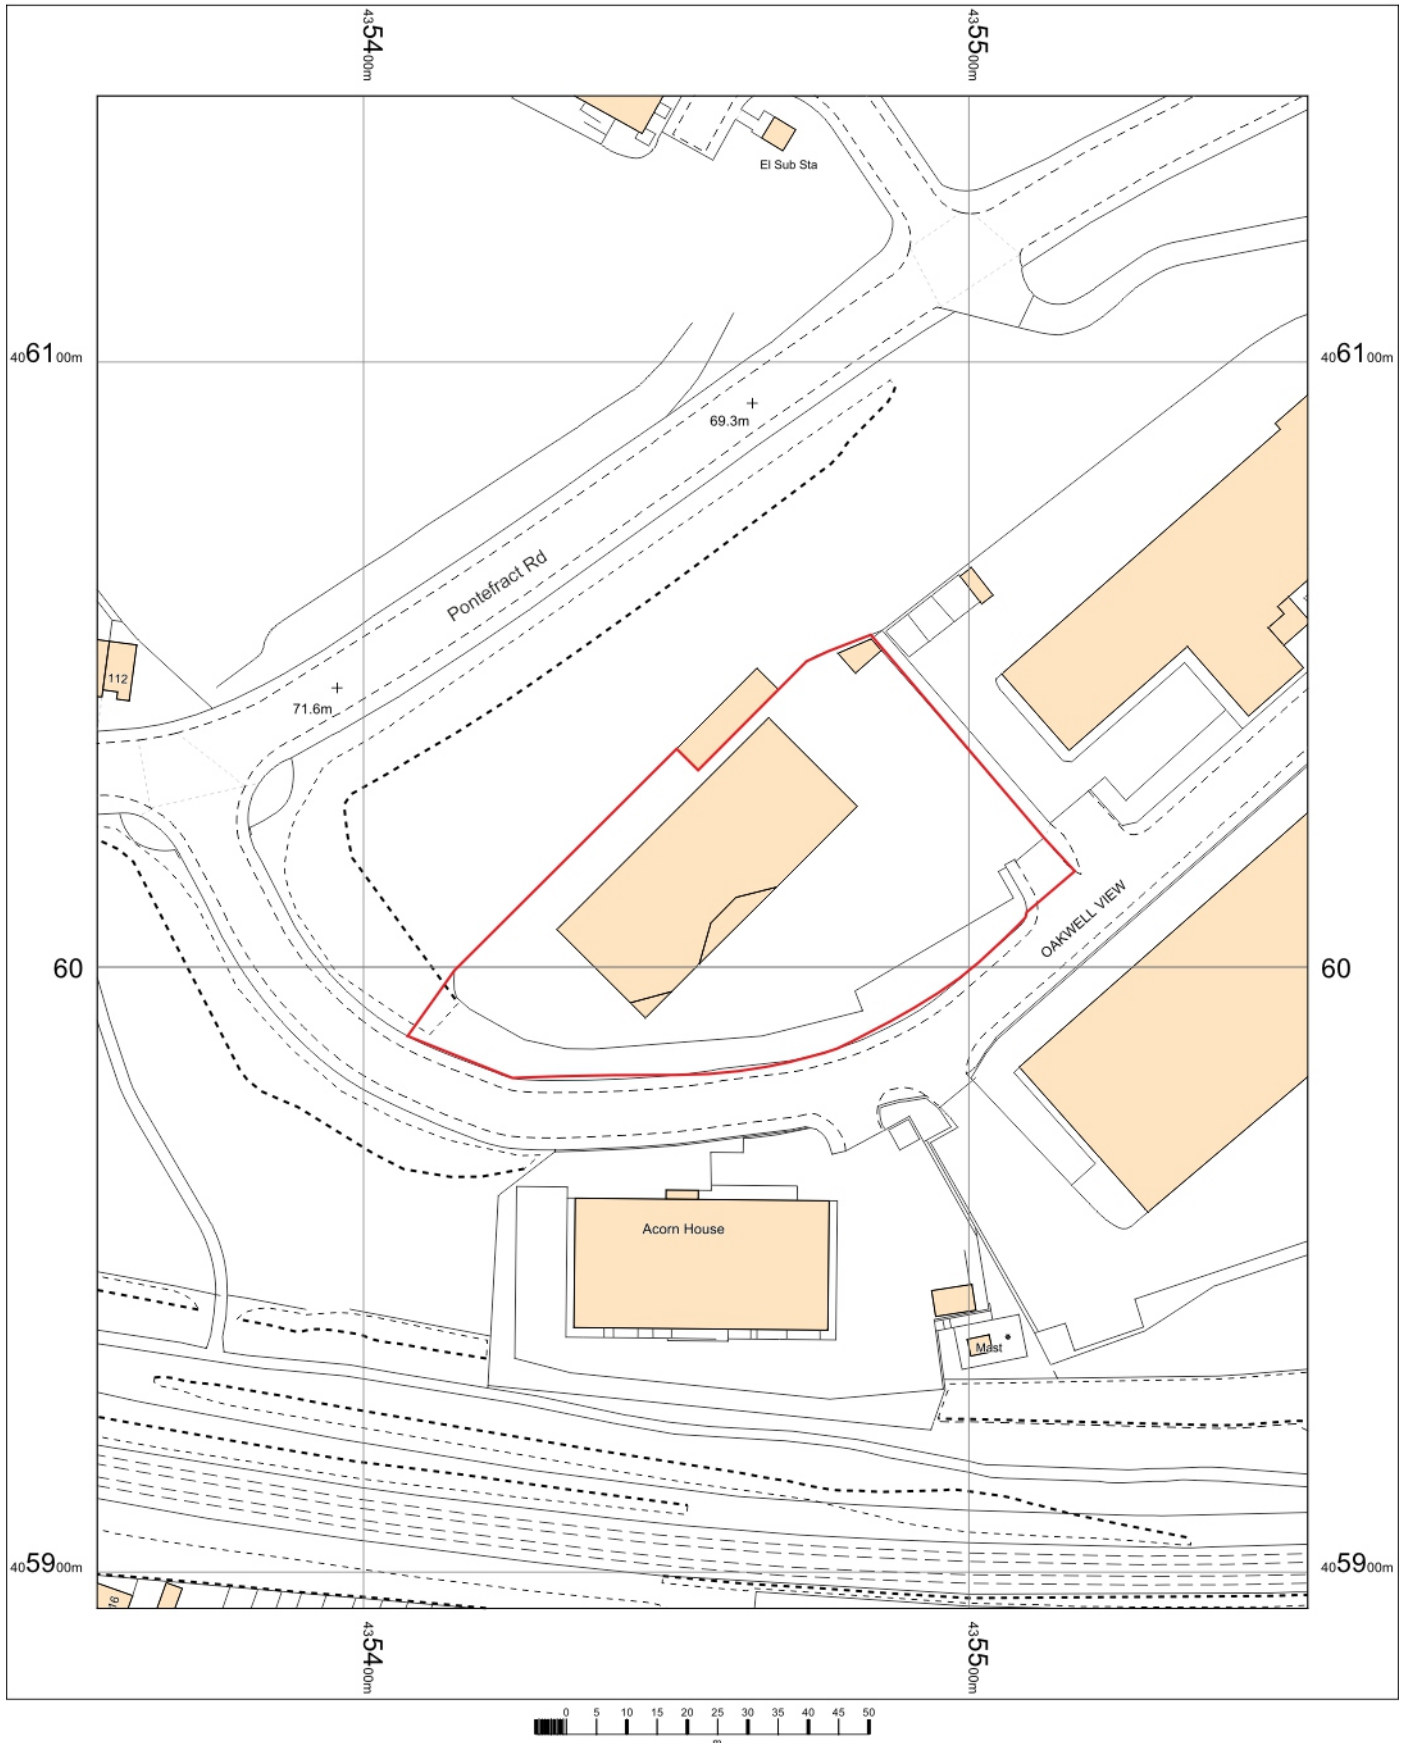

Burrows
Oakwell View
Pontefract Rd
Barnsley
S71 1HH

OS MasterMap 1250/2500/10000 scale
Thursday, December 1, 2022, ID: CM-01075257
www.centremapslive.co.uk


1:1250 scale print at A4, Centre: 435456 E, 406019 N

© Crown Copyright Ordnance Survey. Licence no. AC0000849896



SIGN SPECIALISTS
sign-specialists.co.uk

Kia (Burrows) Barnsley

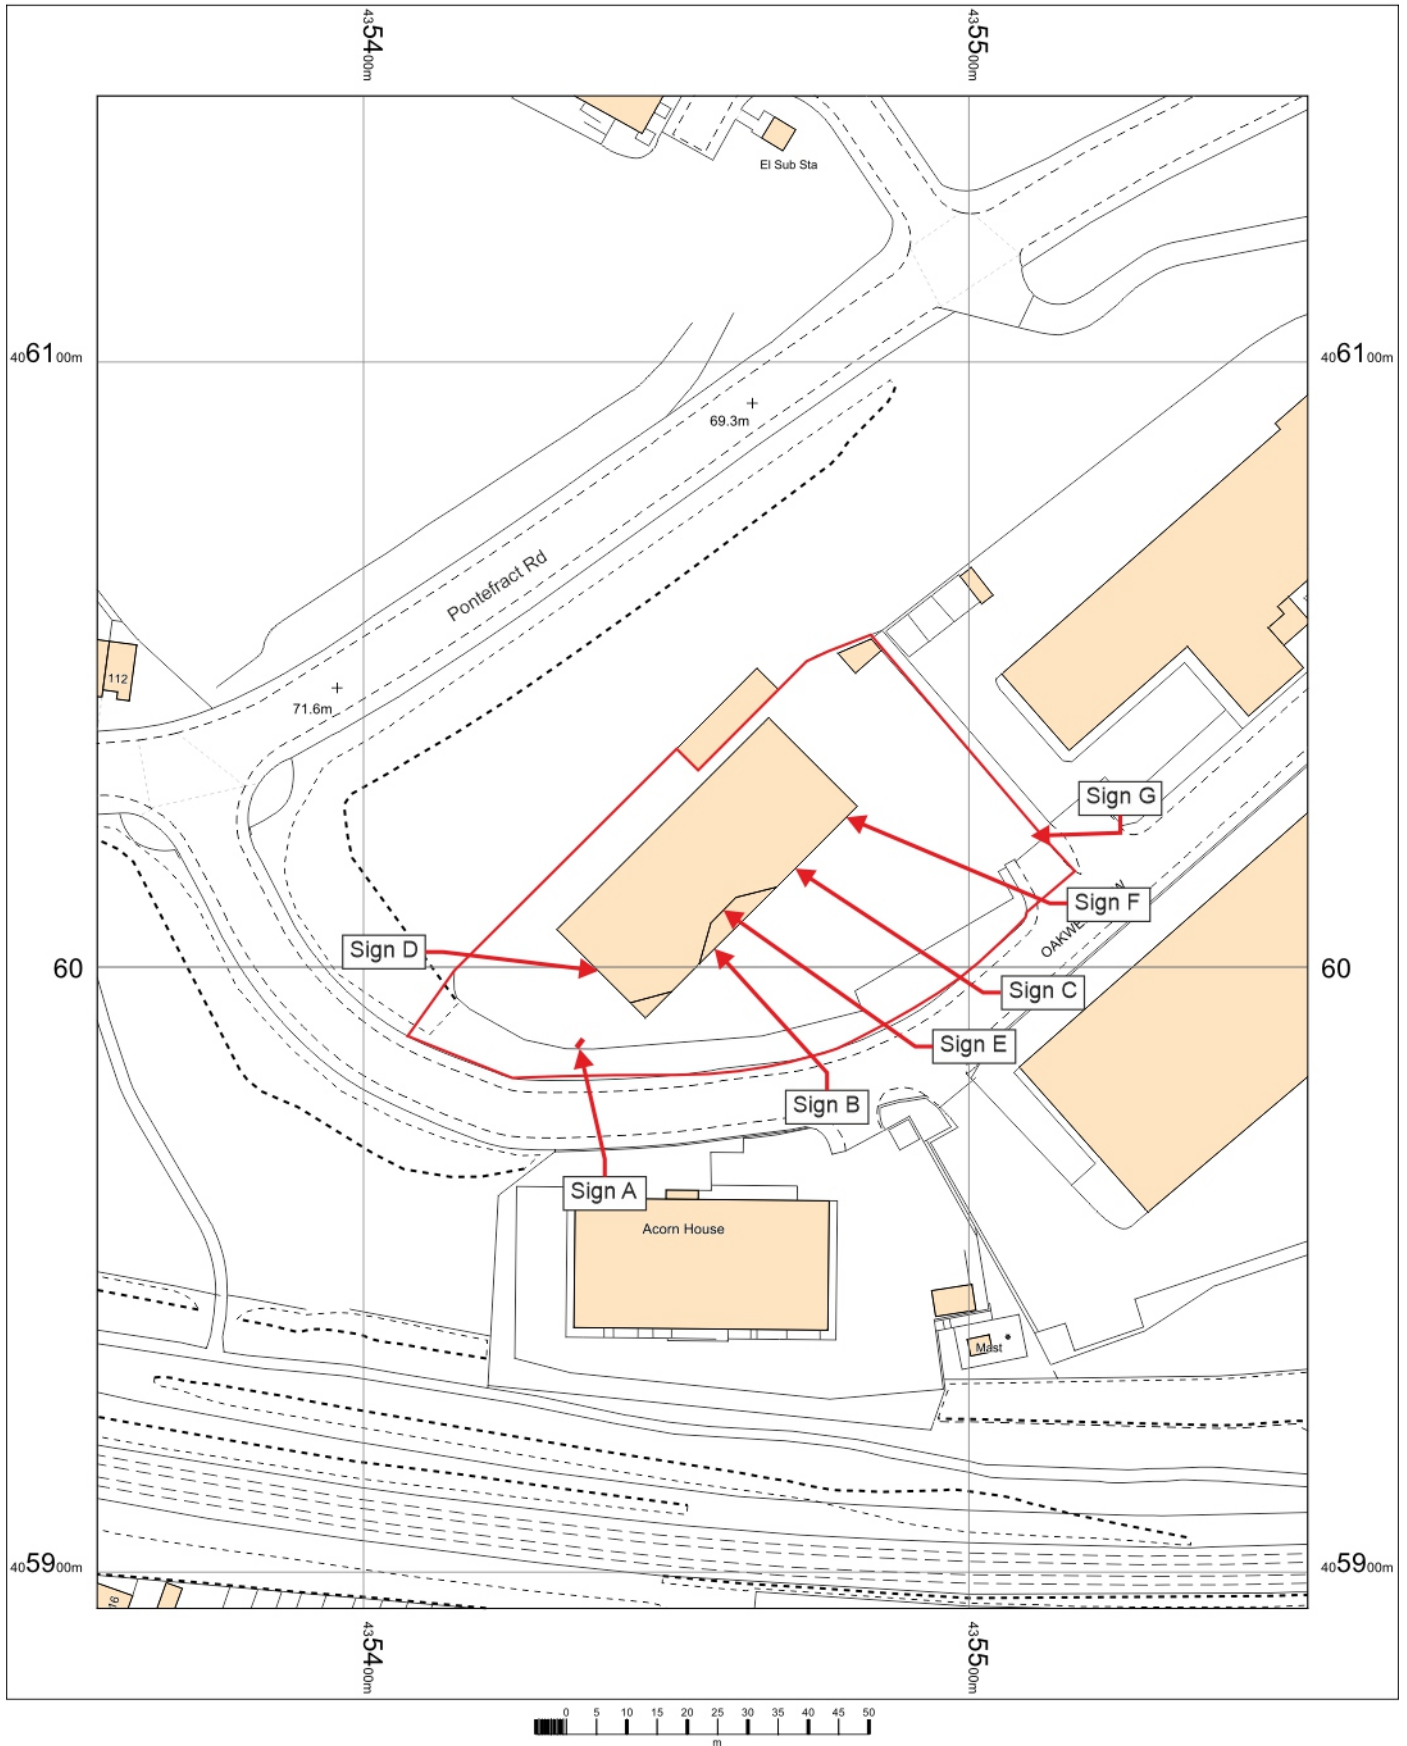

Burrows
Oakwell View
Pontefract Rd
Barnsley
S71 1HH

OS MasterMap 1250/2500/10000 scale
Thursday, December 1, 2022, ID: CM-01075257
www.centremapslive.co.uk

1:1250 scale print at A4, Centre: 435456 E, 406019 N

© Crown Copyright Ordnance Survey. Licence no. AC0000849896



SIGN SPECIALISTS
sign-specialists.co.uk