




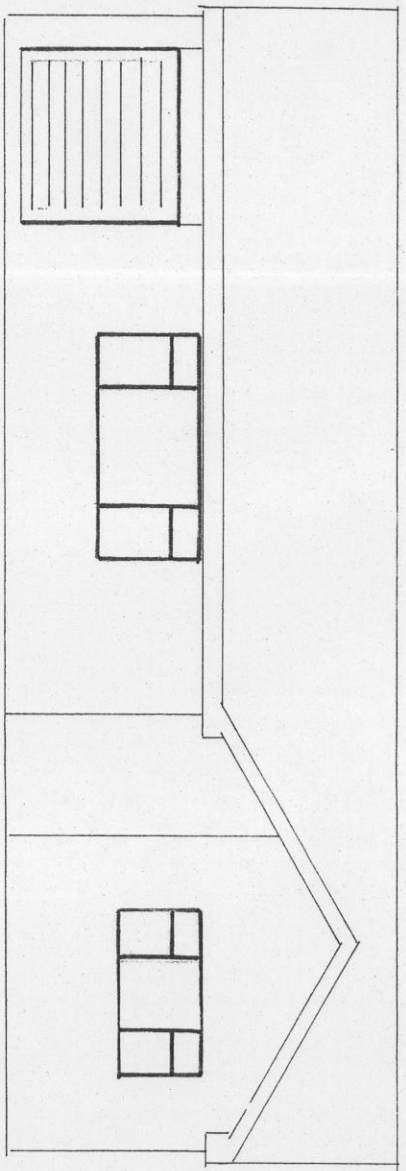


EXISTING FRONT ELEVATION

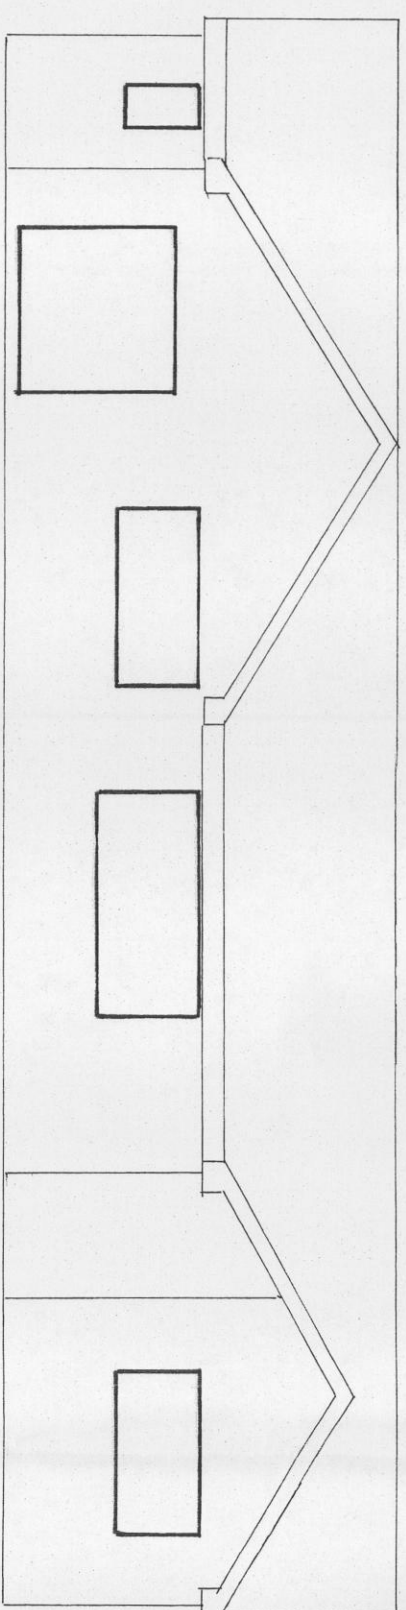


PROPOSED FRONT ELEVATION

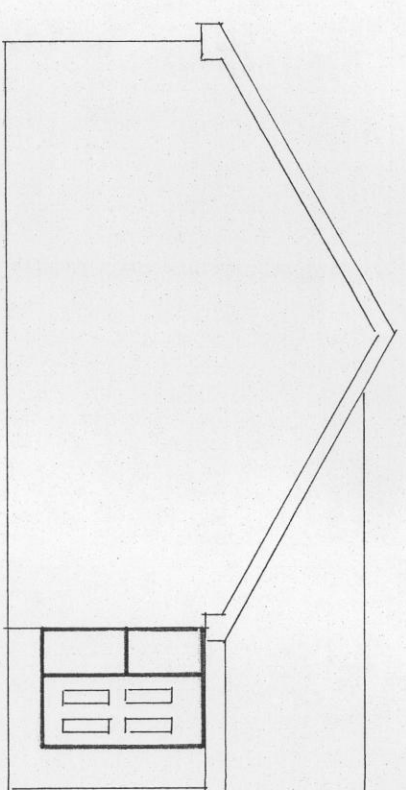


EXISTING SIDE ELEVATION

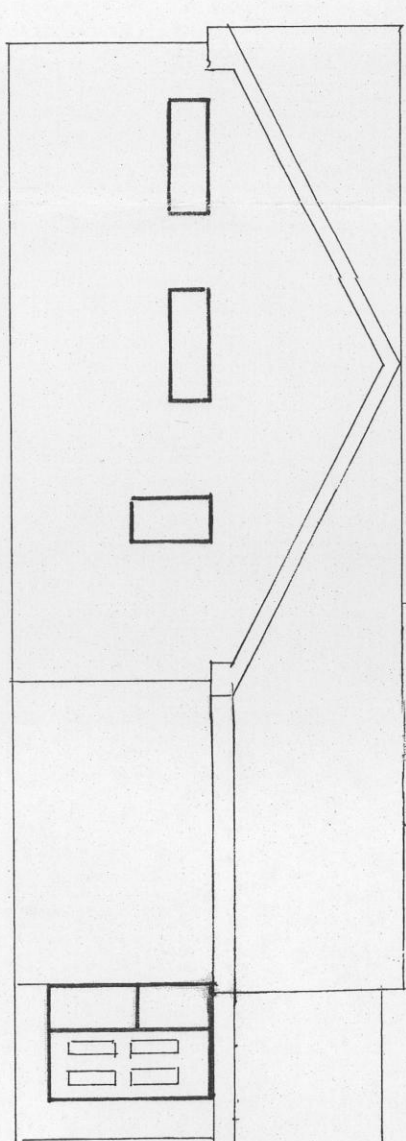


PROPOSED SIDE ELEVATION

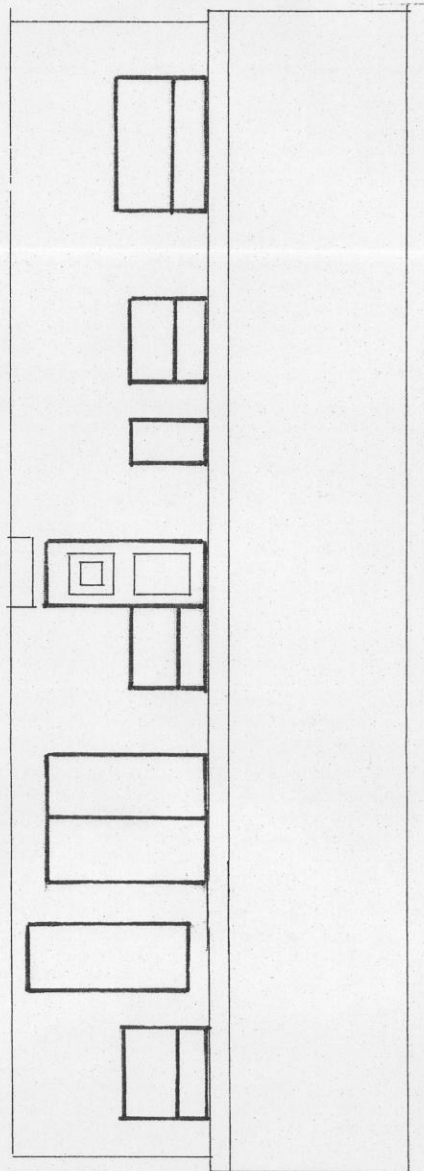


EXISTING REAR ELEVATION

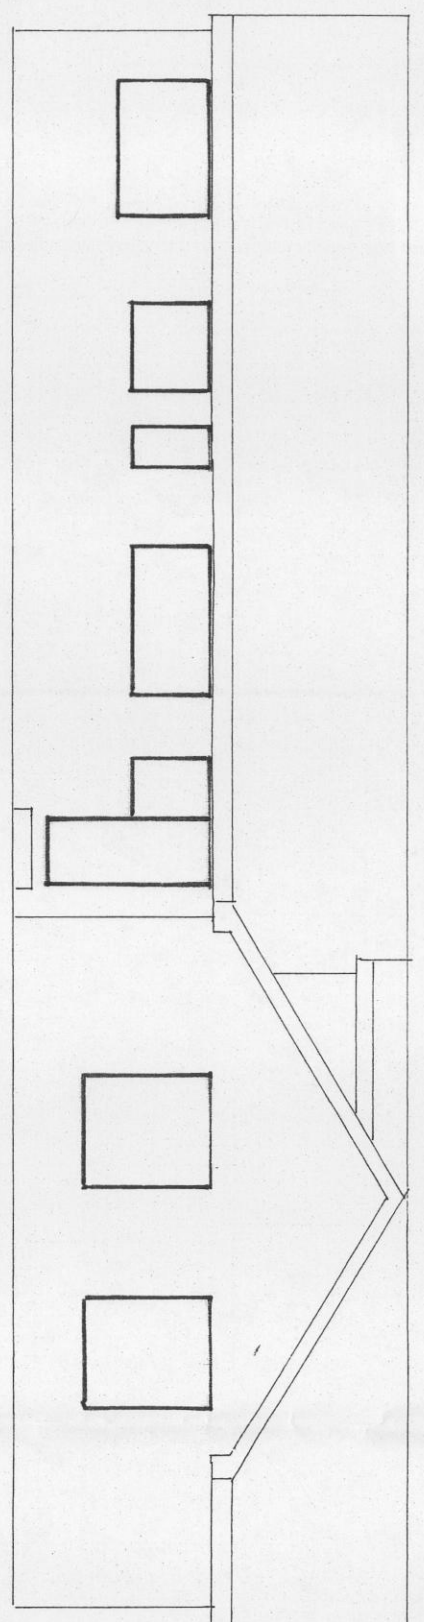


PROPOSED REAR ELEVATION

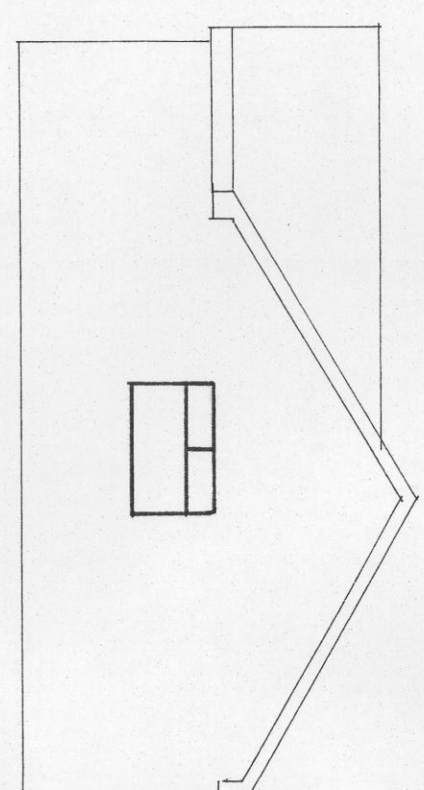

EXISTING SIDE ELEVATION

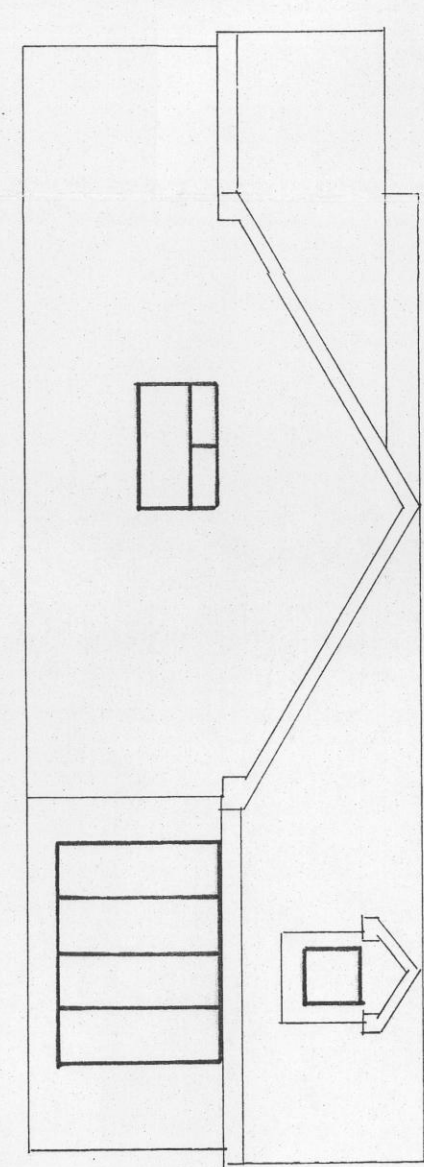

PROPOSED SIDE ELEVATION

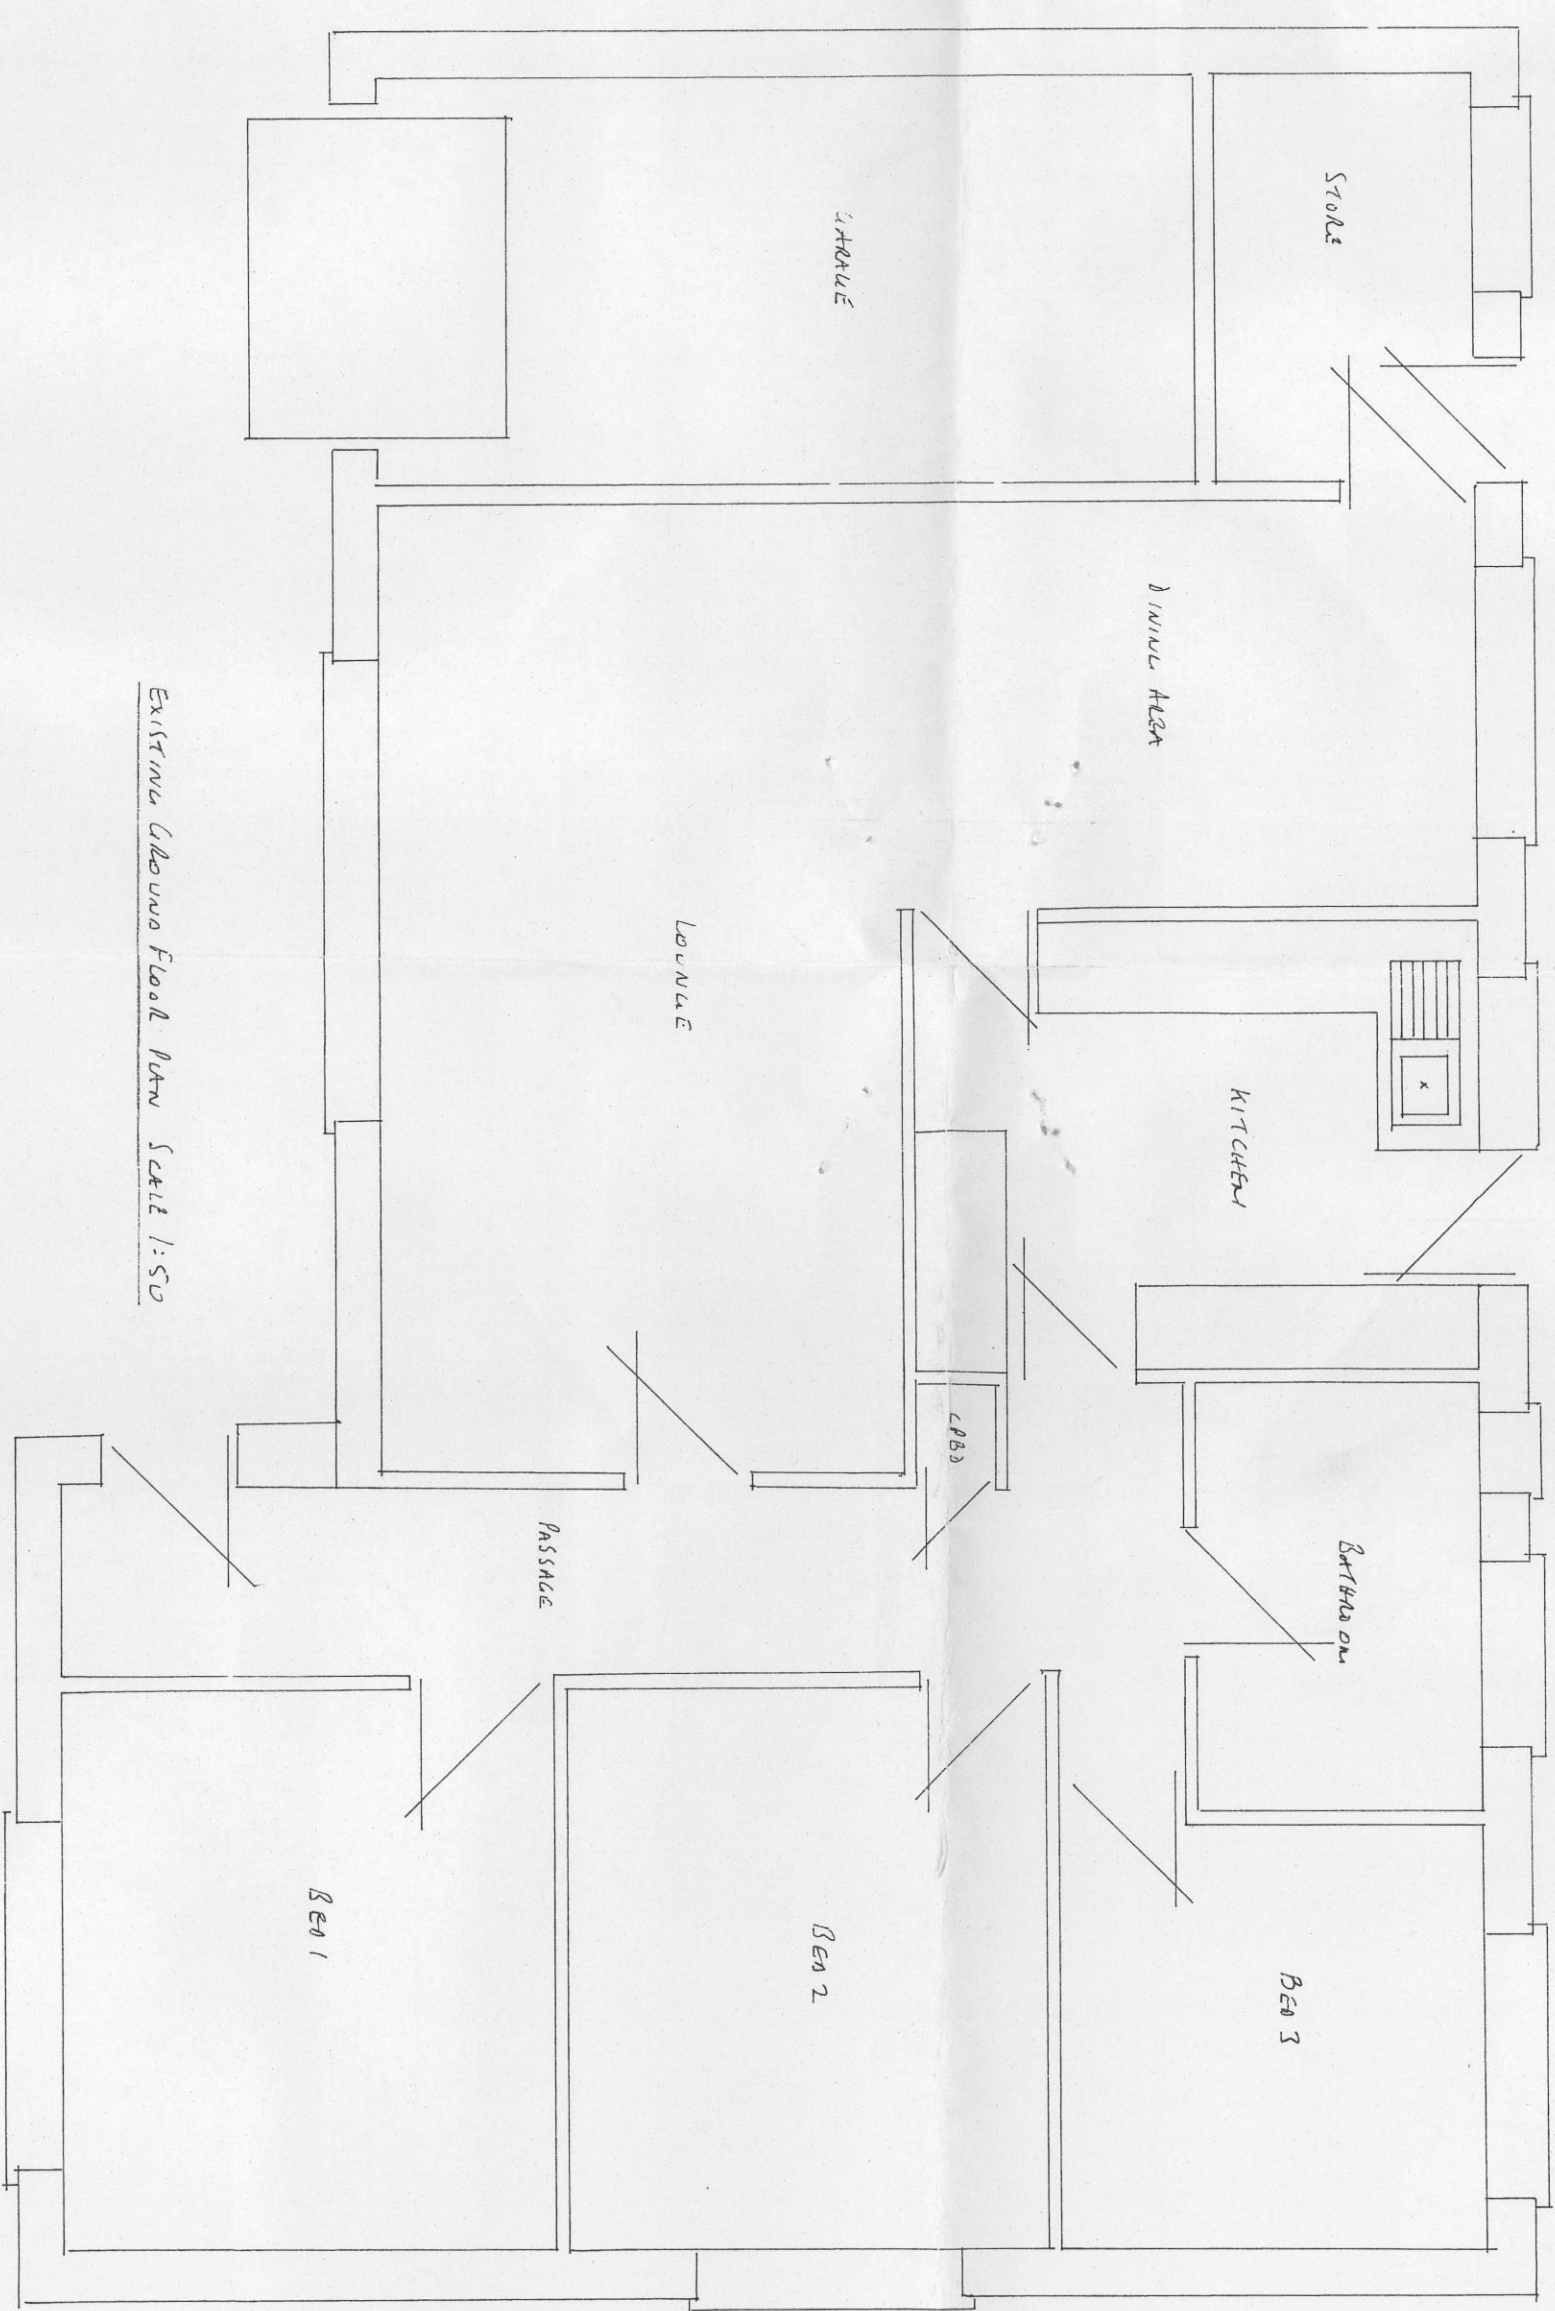

RECEIVED
CORPORATE MAIL ROOM
02 JUL 2014
Received by: [Signature]
ORIGINAL COPY

PROPOSED SINGLE STOREY SIDE AND REAR EXTENSION AT:-
5 ST HELEN DRIVE
PACEMAR BAKESLEY