



plans as proposed site plan

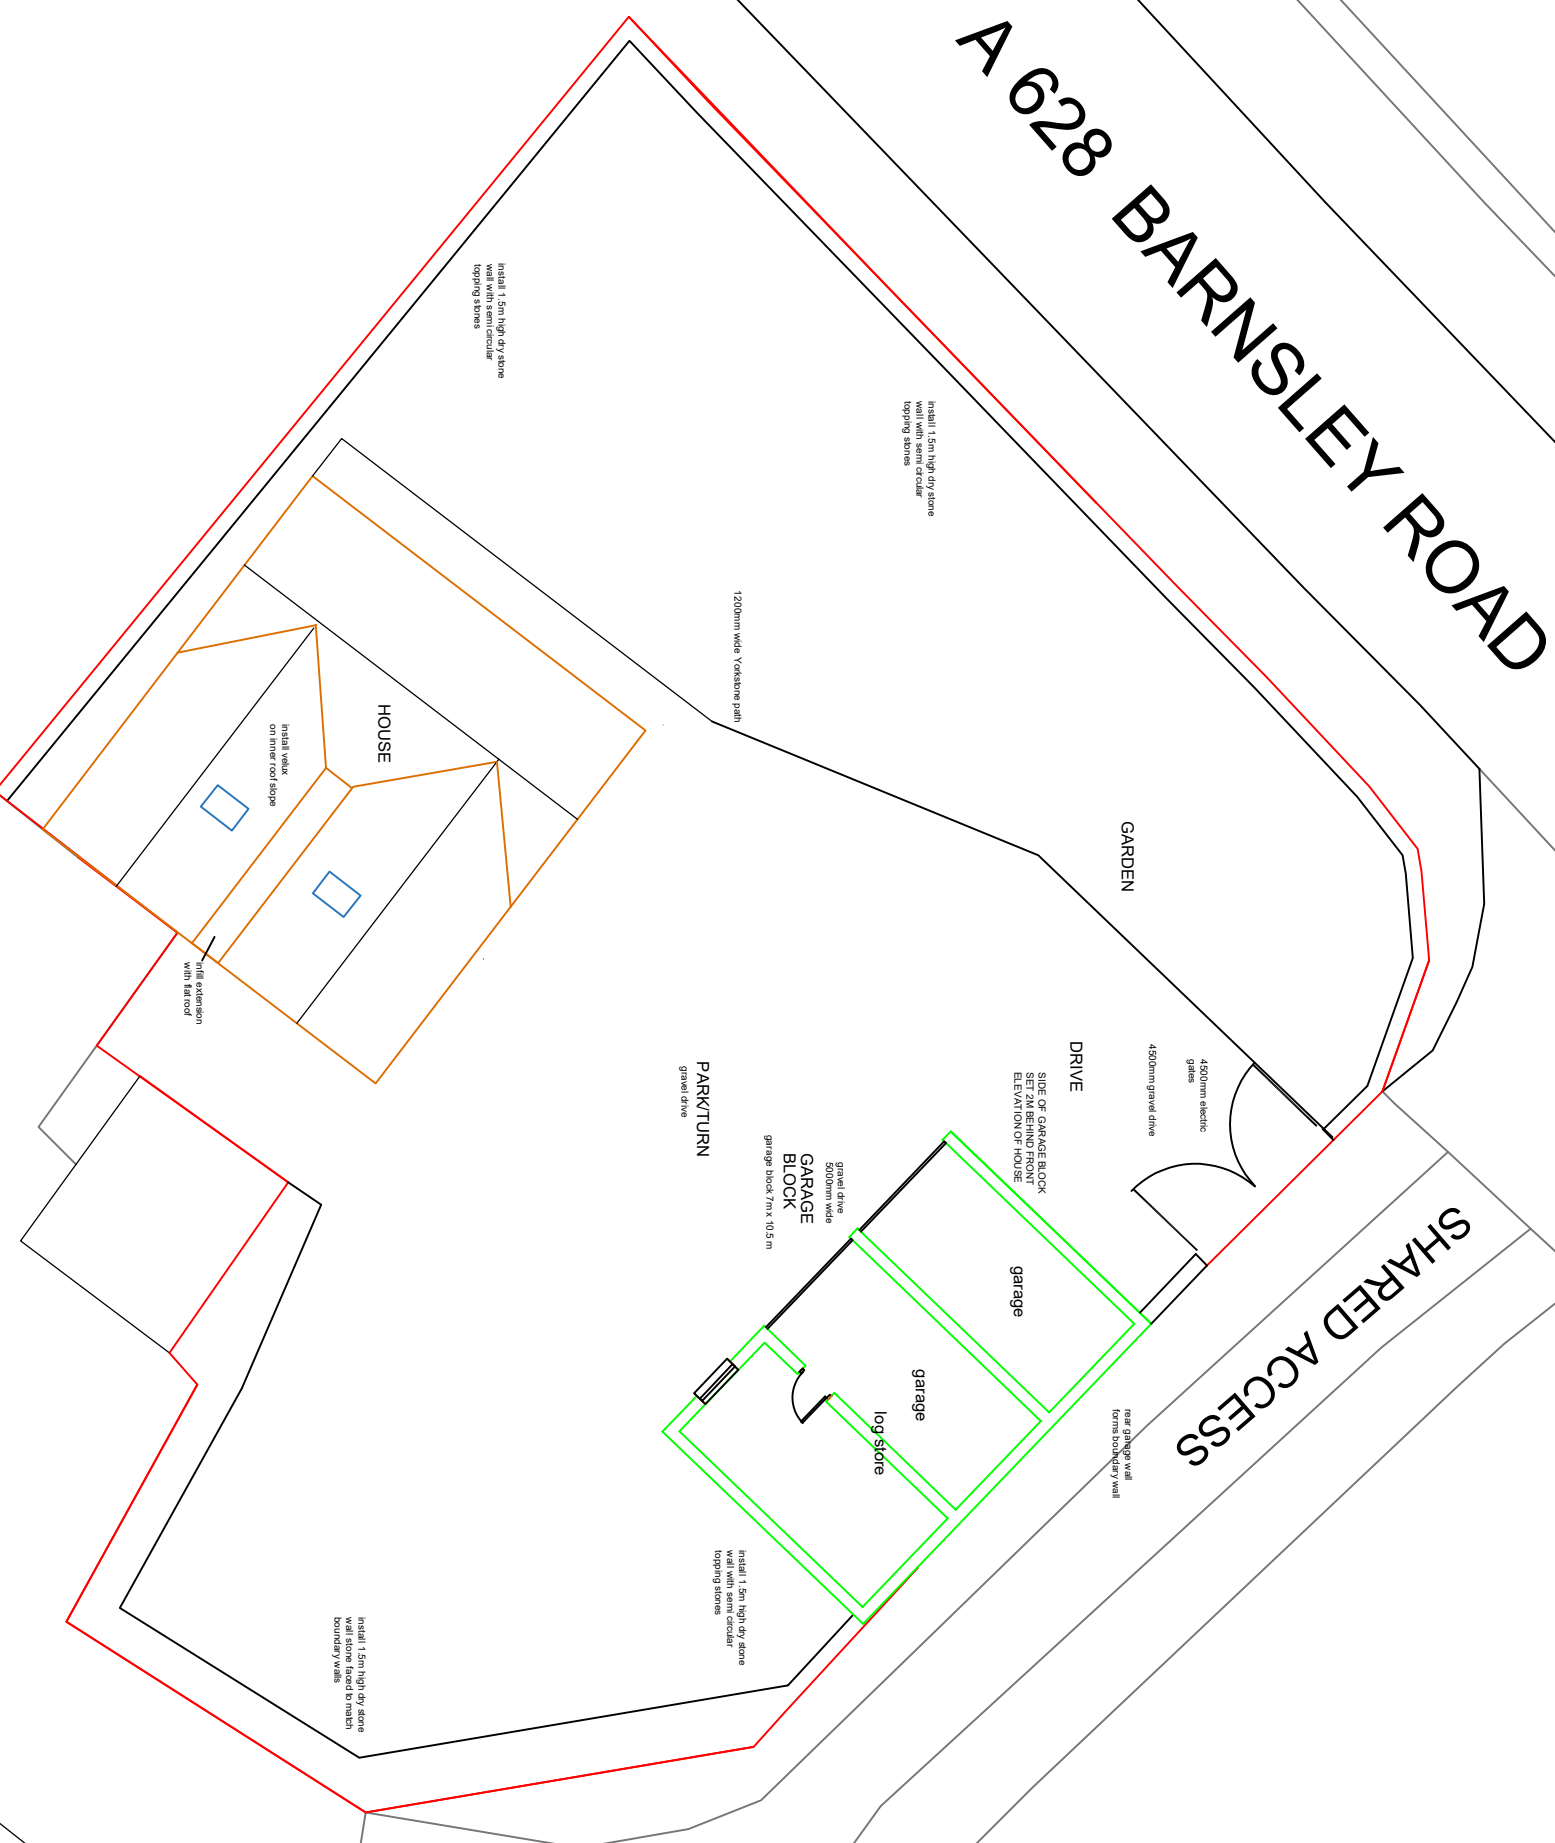

elevation of gates and wall

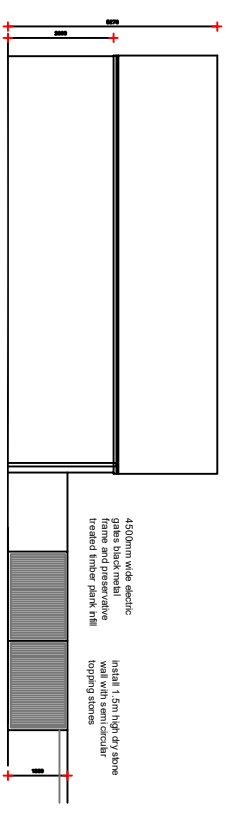

Scale 1 to 100 @A1

